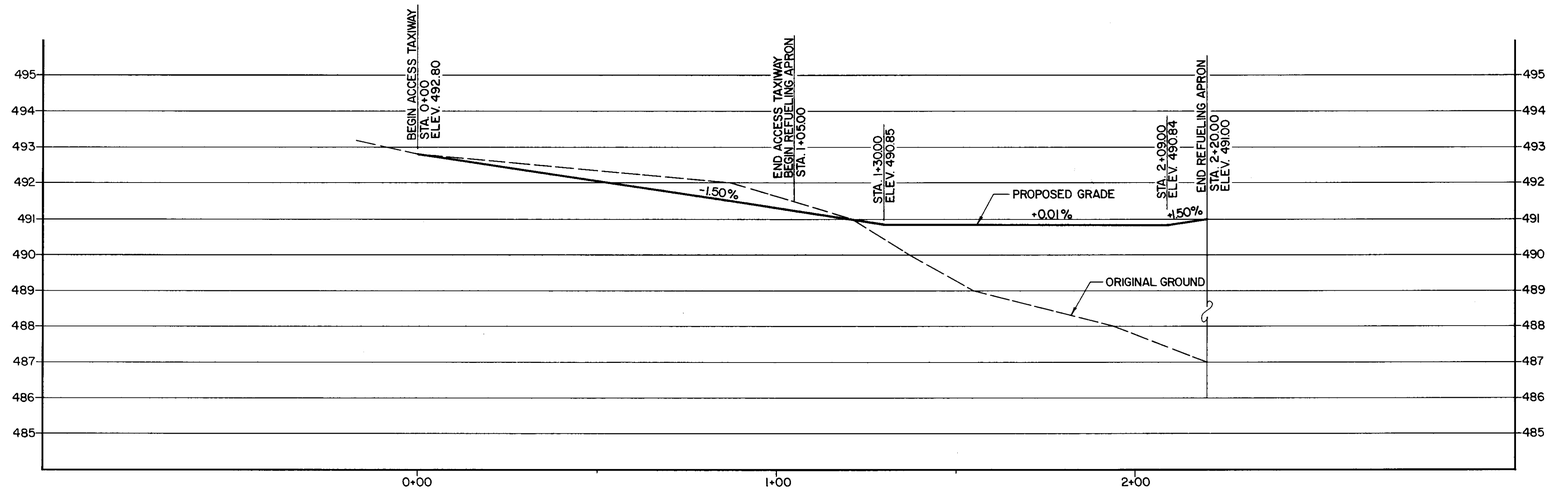

TAXIWAY / APRON PROFILE

SCALE: 1"=20' HORIZ.
1"=2' VERT.

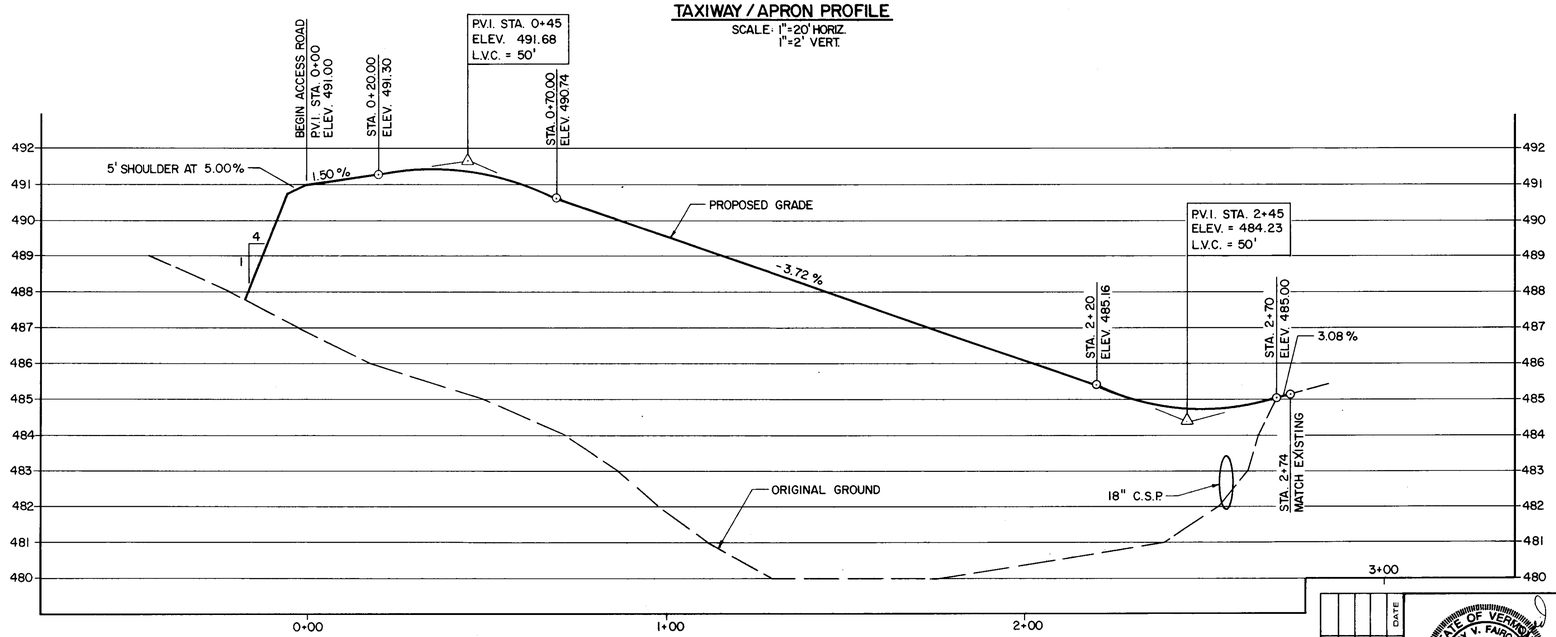

REFUELING ACCESS ROAD PROFILE

SCALE: 1"=20' HORIZ.
1"=2' VERT.

NO	REVISION	BY	DATE

STATE OF VERMONT
LARRY V. FAIRCHILD
No. 8653
REGISTERED PROFESSIONAL ENGINEER

ALTERATION OF THIS DOCUMENT, EXCEPT BY A LICENSED PROFESSIONAL ENGINEER, IS ILLEGAL

DRAWN P.M. | CHECKED M.C.

PROJECT 1981-03 | DATE JULY 1990 | SCALE AS SHOWN | DWG. PF-1 | SHEET 5 OF 10

PROFILES

MIDDLEBURY STATE AIRPORT
FUELING SYSTEM
A.I.R. 03-2069
TOWN OF MIDDLEBURY

CHA CLOUGH, HARBOUR & ASSOCIATES
ENGINEERS & PLANNERS
3 WINNERS CIRCLE · ALBANY, N.Y. 12205

BRUNING 67045