NOTE: DASHED LINES INDICATE REMOVAL

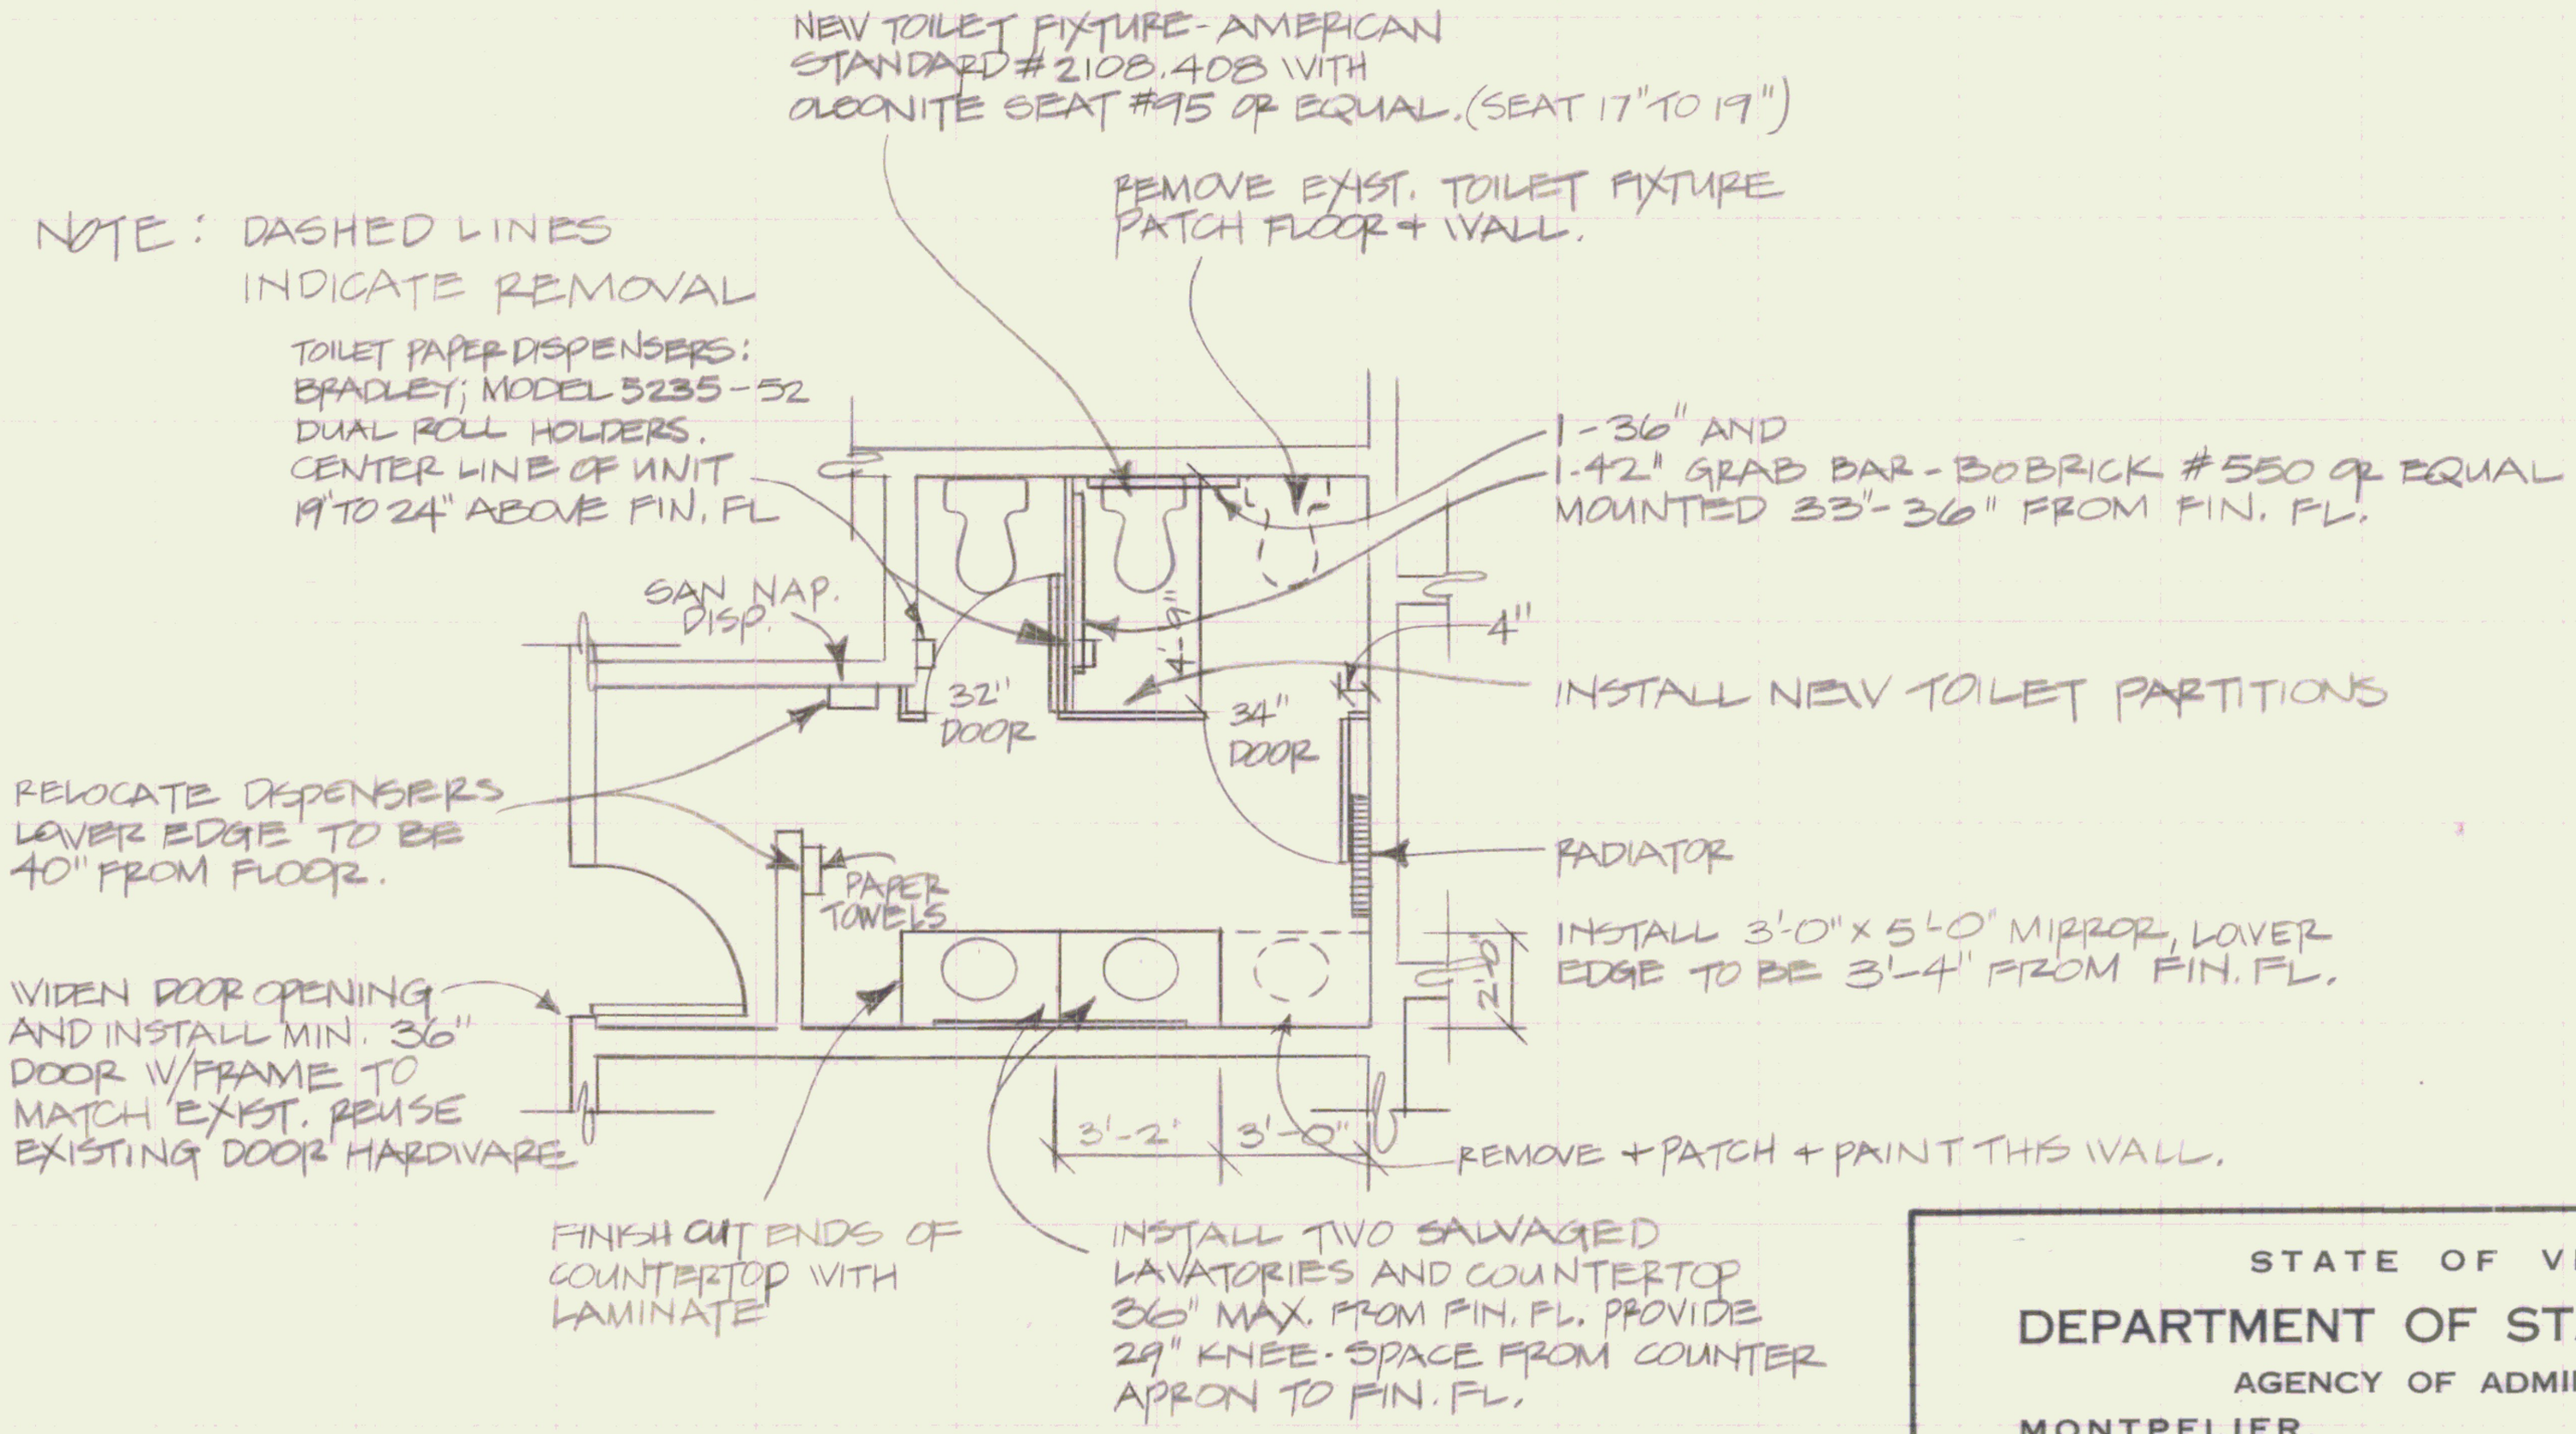

WOMEN'S ROOM PLAN
SCALE 1/4" = 1'-0"

STATE OF VERMONT

DEPARTMENT OF STATE BUILDINGS

AGENCY OF ADMINISTRATION

MONTPELIER, VERMONT

KNAPP AIRPORT TERMINAL
WOMEN'S REST ROOM
HANDICAPPED MODIFICATIONS
BERLIN, VERMONT

DATE:	SCALE:	REVISIONS:	WG. NO.
MARCH 15, '88	1/4" = 1'-0"		
DRAWN BY: A. POULIN	APPROVED BY: F.P		1 OF 2