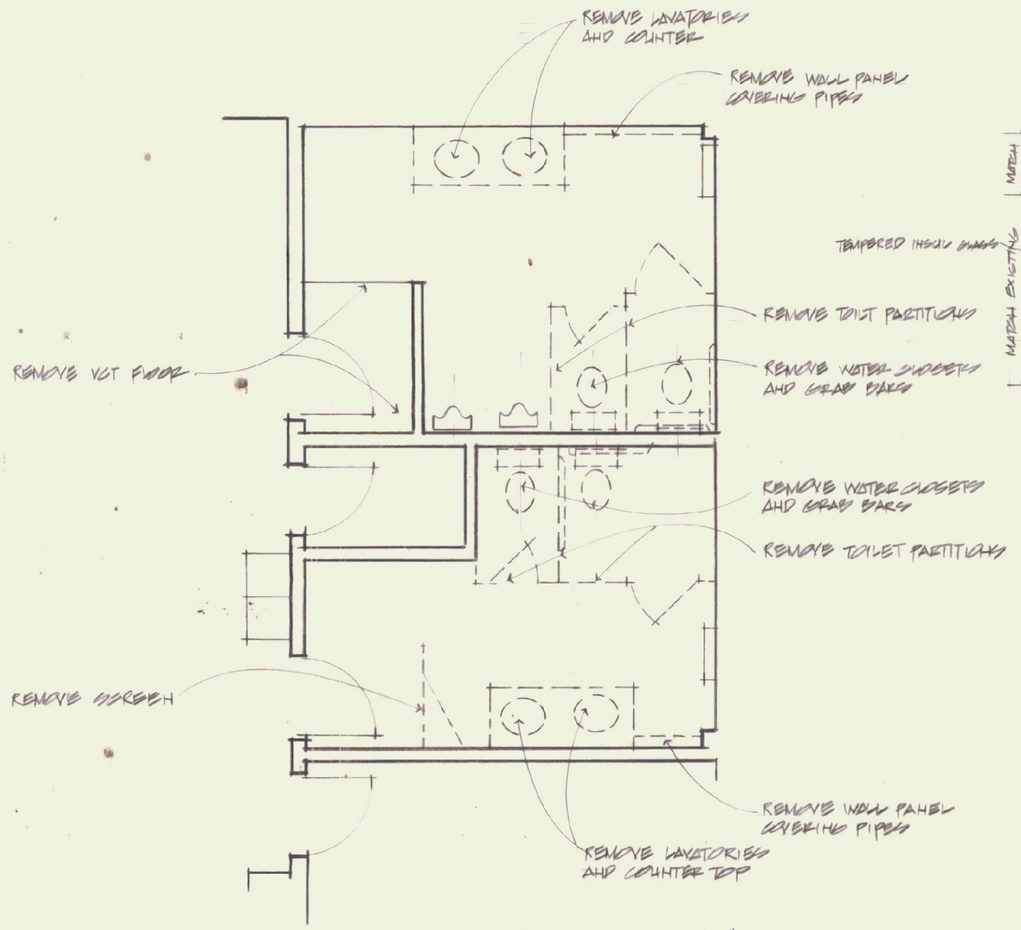

REMOVALS PLAN 1/4"=1'-0"

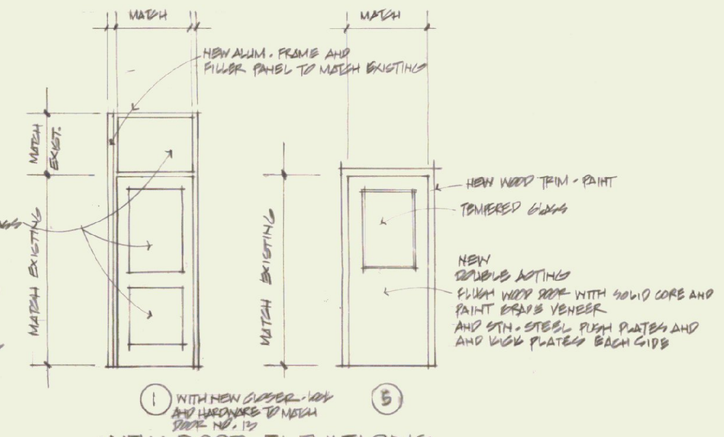

NEW DOOR ELEVATIONS

EXISTING DOORS NO. 2·3·4·6·7·8·9·10 AND 11 TO HAVE NEW ADA LEVER HANDLES - EXISTING ESCUTCHEON PLATES TO REMAIN.
DOORS 12 AND 13 - NO CHANGE

DOOR SCHEDULE WITH HARDWARE

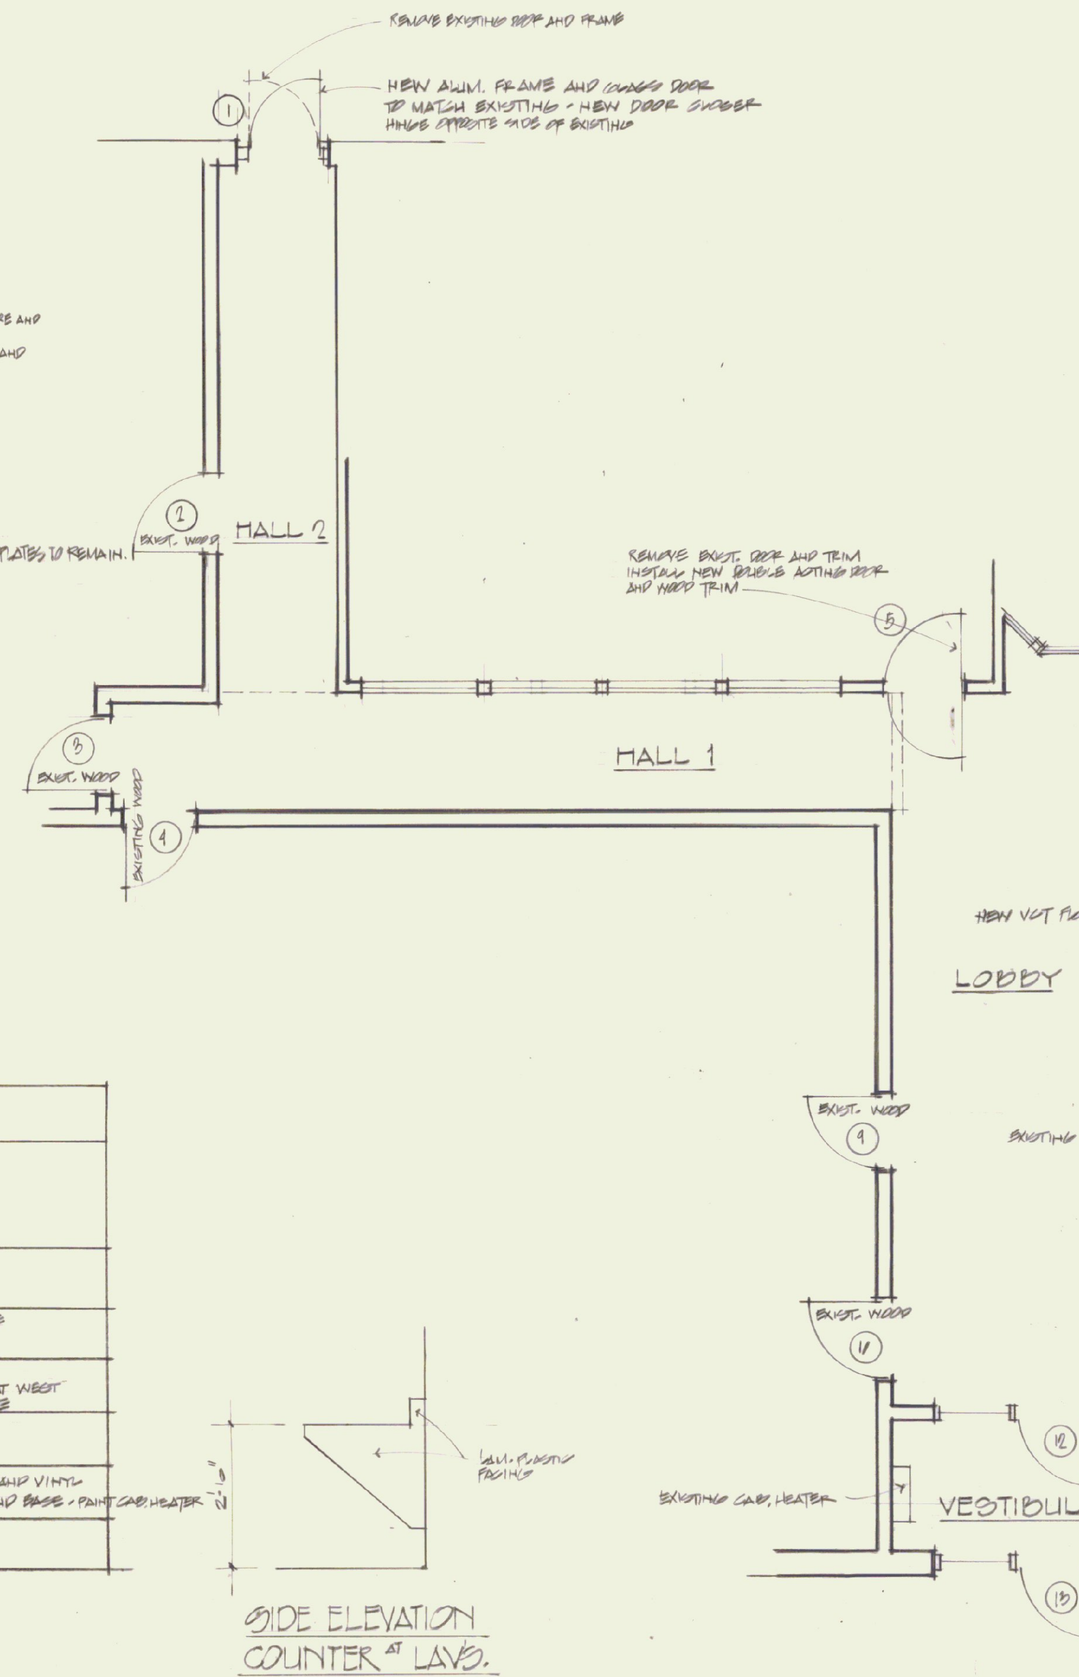

SIDE ELEVATION COUNTER AT LAVS.

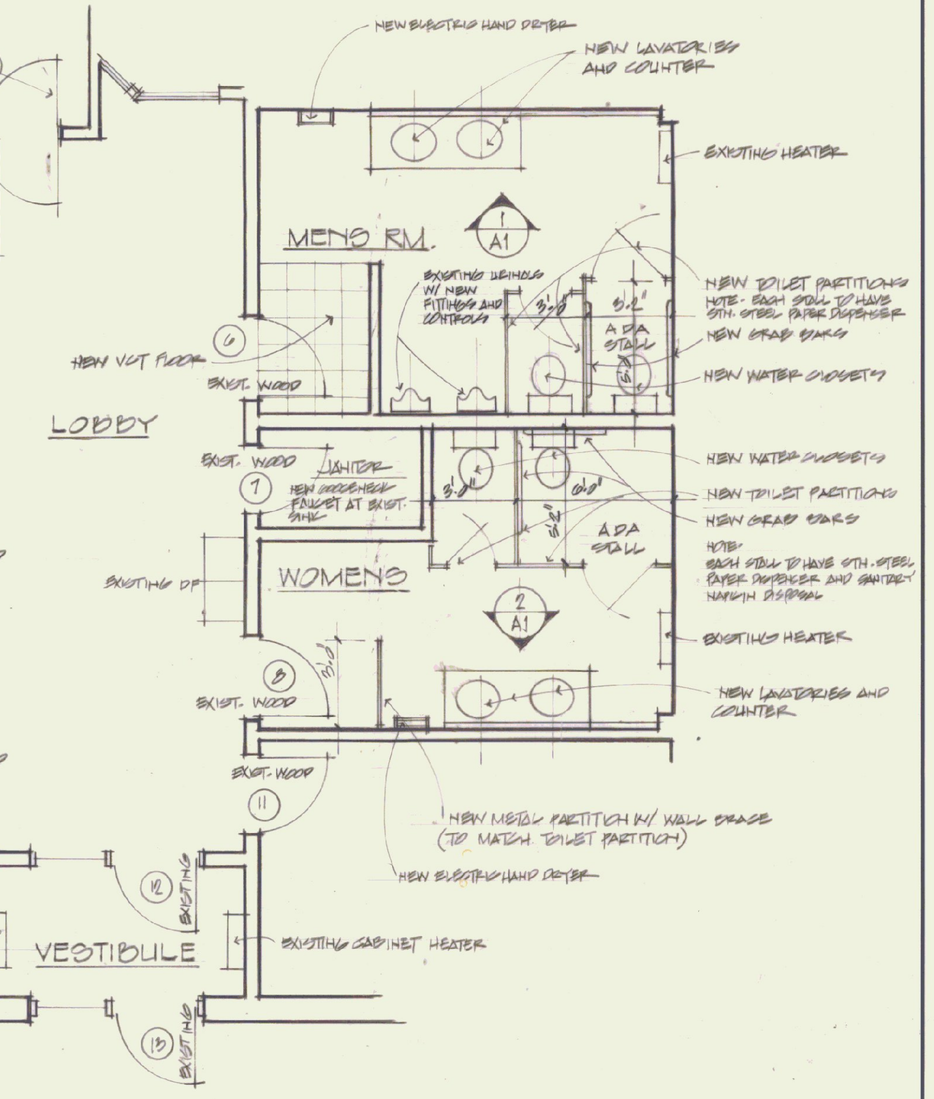

PARTIAL FLOOR PLAN scale 1/4"=1'-0"

SCHEDULE OF INTERIOR FINISHES

SPACE	FLOOR	BASE	WALLS NORTH MATERIAL	WALLS NORTH FINISH	WALLS SOUTH MATERIAL	WALLS SOUTH FINISH	WALLS EAST MATERIAL	WALLS EAST FINISH	WALLS WEST MATERIAL	WALLS WEST FINISH	CEILING	REMARKS
VESTIBULE	EXISTING TERRAZZO	NEW 4" VINYL	EXISTING CMU	NEW PAINT	EXIST. CMU	NEW PAINT	EXIST. CMU ALUM & GL.	NEW PAINT AT CMU	EXIST. CMU ALUM & GL.	NEW PAINT AT CMU	EXIST. ACOUS. PANELS	REMOVE EXIST. VINYL BASE PAINT CABINET HEATERS
LOBBY	EXISTING TERRAZZO	NEW 4" VINYL	EXISTING CMU	NEW PAINT	EXISTING CMU	NEW PAINT	EXIST. CMU ALUM & GL.	NEW PAINT AT CMU	EXISTING GWB	NEW PAINT	EXIST. ACOUS. PANELS	REMOVE EXIST. VINYL BASE
HALL 1	EXISTING TERRAZZO	NEW 4" VINYL	EXISTING CMU	NEW PAINT	EXISTING CMU	NEW PAINT	EXISTING CMU	NEW PAINT	EXISTING GWB	NEW PAINT	EXIST. ACOUS. PANELS	REMOVE EXIST. VINYL BASE PAINT WOOD FRAME WINDOW AT WEST WALL - PAINT DOOR AND FRAME
HALL 2	EXISTING TERRAZZO	NEW 4" VINYL	EXISTING GWB	NEW PAINT	EXISTING CMU	NEW PAINT	EXISTING CMU	NEW PAINT	EXIST. CMU ALUM & GL.	NEW PAINT AT CMU	EXIST. ACOUS. PANELS	REMOVE EXIST. VINYL BASE
MENS ROOM	EXISTING TERRAZZO	EXIST. 6"x20" CERAMIC	EXIST. 6"x20" CERAMIC WAINSCOT W/ CMU ABOVE	NEW PAINT AT CMU	S	A	M	E		→	EXIST. ACOUS. PANELS	REMOVE EXIST. VCT FLOORING AND VINYL BASE - INSTALL NEW VCT FLOOR AND BASE - PAINT CAB. HEATER
WOMENS ROOM	EXISTING TERRAZZO	EXIST. 6"x20" CERAMIC	EXIST. 6"x20" CERAMIC WAINSCOT W/ CMU ABOVE	NEW PAINT AT CMU	S	A	M	E		→	EXIST. ACOUS. PANELS	PAINT CABINET HEATERS

NOTES

ALL H.M. DOOR FRAMES, HARDWARE DEPICTED SHALL RECEIVE TWO (2) COATS OF PAINT
ALL DOORS DESIGNATED AS 'EXISTING WOOD' TO HAVE HARDWARE REMOVED AND PREPARED TO RECEIVE A NEW FINISH AS SPECIFIED - INSTALL NEW ADA LEVER HANDLES
ALL SPACES DESIGNATED TO RECEIVE 'NEW PAINT' SHALL HAVE TWO (2) COATS OF PAINT - PATCH ALL EXISTING HOLES IN WALLS TO MATCH ADJACENT FINISH

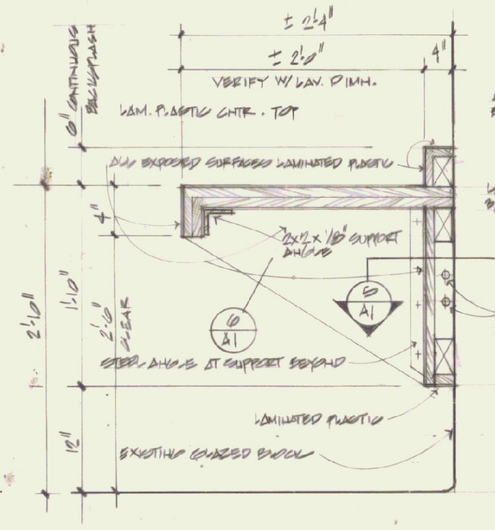

3 SECTION AT COUNTER 1"=1'-0"

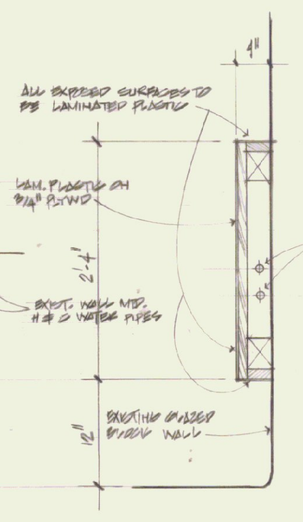

4 SECTION AT PIPE COVER 1"=1'-0"

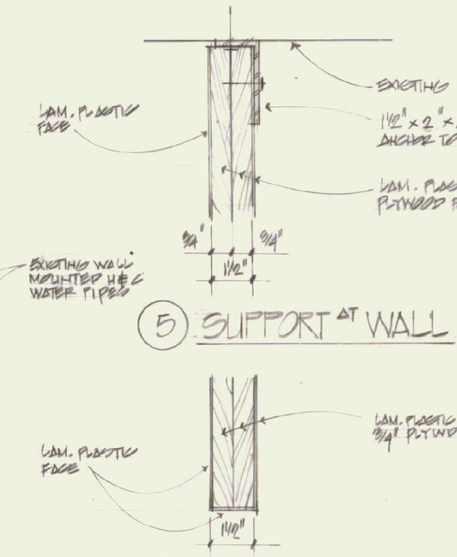

5 SUPPORT AT WALL 3"=1'-0"

6 FACE OF SUPPORT 3"=1'-0"

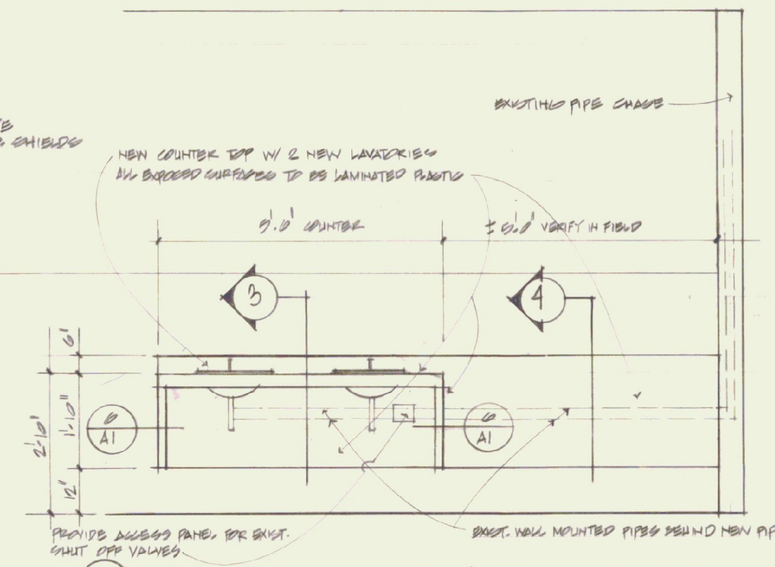

1 ELEVATION · LAVATORY COUNTER · MENS RM.
scale 1/2"=1'-0"

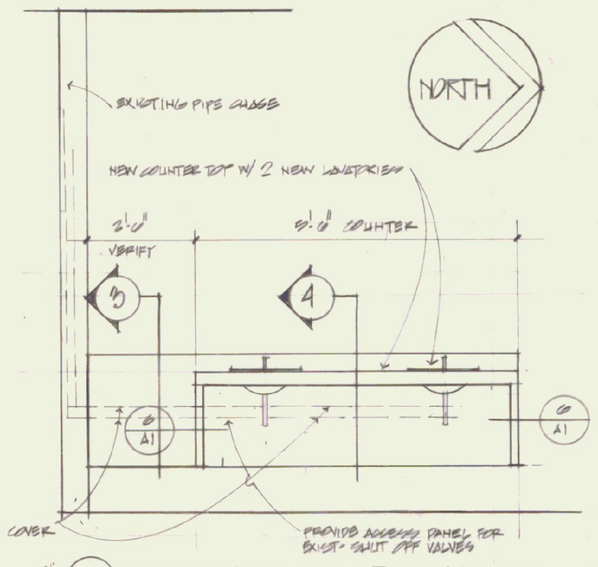

2 ELEVATION · LAV. CNTR. · WOMEN

JANUARY 2003

REGISTERED ARCHITECT CHARLES E. METZ JR. NO. 1153 STATE OF VERMONT

PROJECT: RENOVATIONS TO BERLIN STATE AIRPORT
TITLE: BERLIN VERMONT
FLOOR PLAN · FINISH SCHEDULE
REMOVALS PLAN · DOOR SCHED. · DETAILS

CHARLES E. METZ
ARCHITECT
THE GRIST MILL
BRADFORD VT 05033

DRAWING: A1