


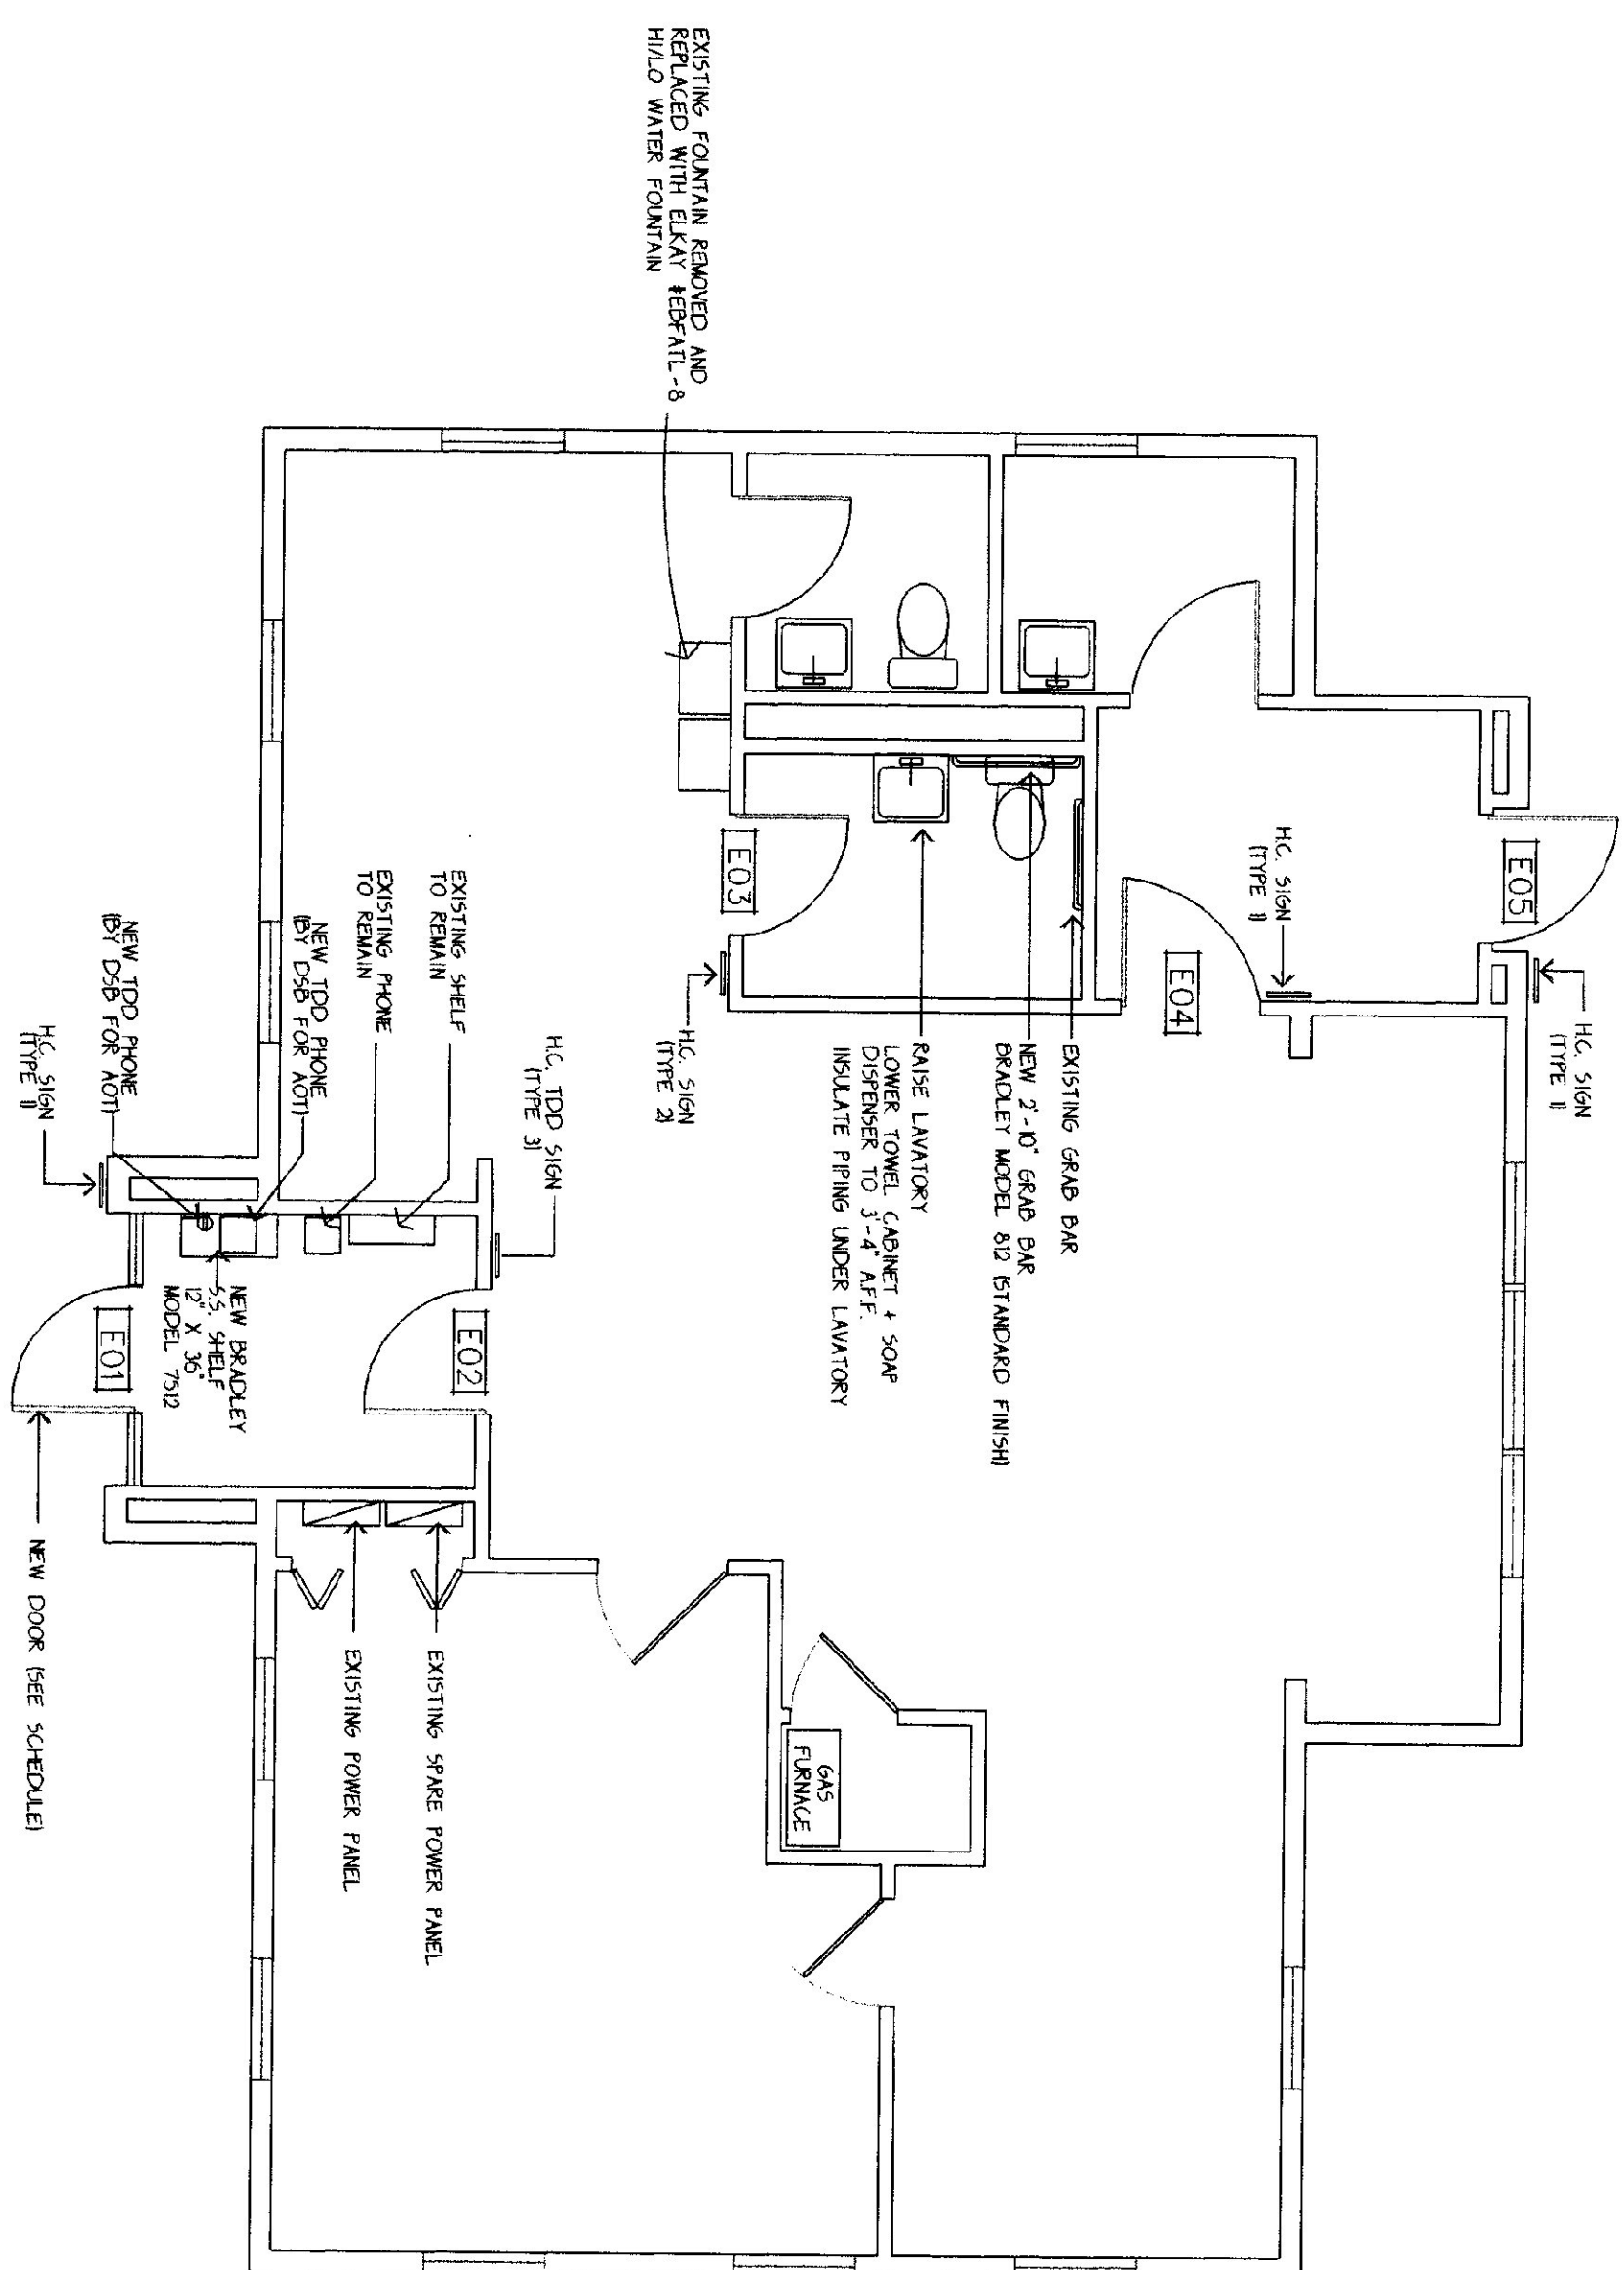

PLAN OF AIRPORT TERMINAL



DOORS + HARDWARE SCHEDULE

- NOTE: THE LOCKSIT ON EACH OF THE DOORS HAVE BEEN FINISHED SO THAT LOCKING MECHANISM IS DISPLAYED


H.C. SIGNAGE SCHEDULE

H.C. SIGNAGE SCHEDULE	
H.C. SIGN #	SIGN DESCRIPTION
1	UNIVERSAL SYMBOL WITH STRAIGHT MEAD ARROW. 60" AFF TO CENTER
2	UNIVERSAL SYMBOL. 60" AFF TO CENTER
3	INTERNATIONAL TDD SYMBOL. 60" AFF TO CENTER

NOTES-
ALL SIGNS SHALL HAVE THE INTERNATIONAL SYMBOL OF ACCESSIBILITY WITH RAISED CHARACTERS.
H.C. SIGNS SUPPLIED BY OWNER. INSTALLED BY GC.

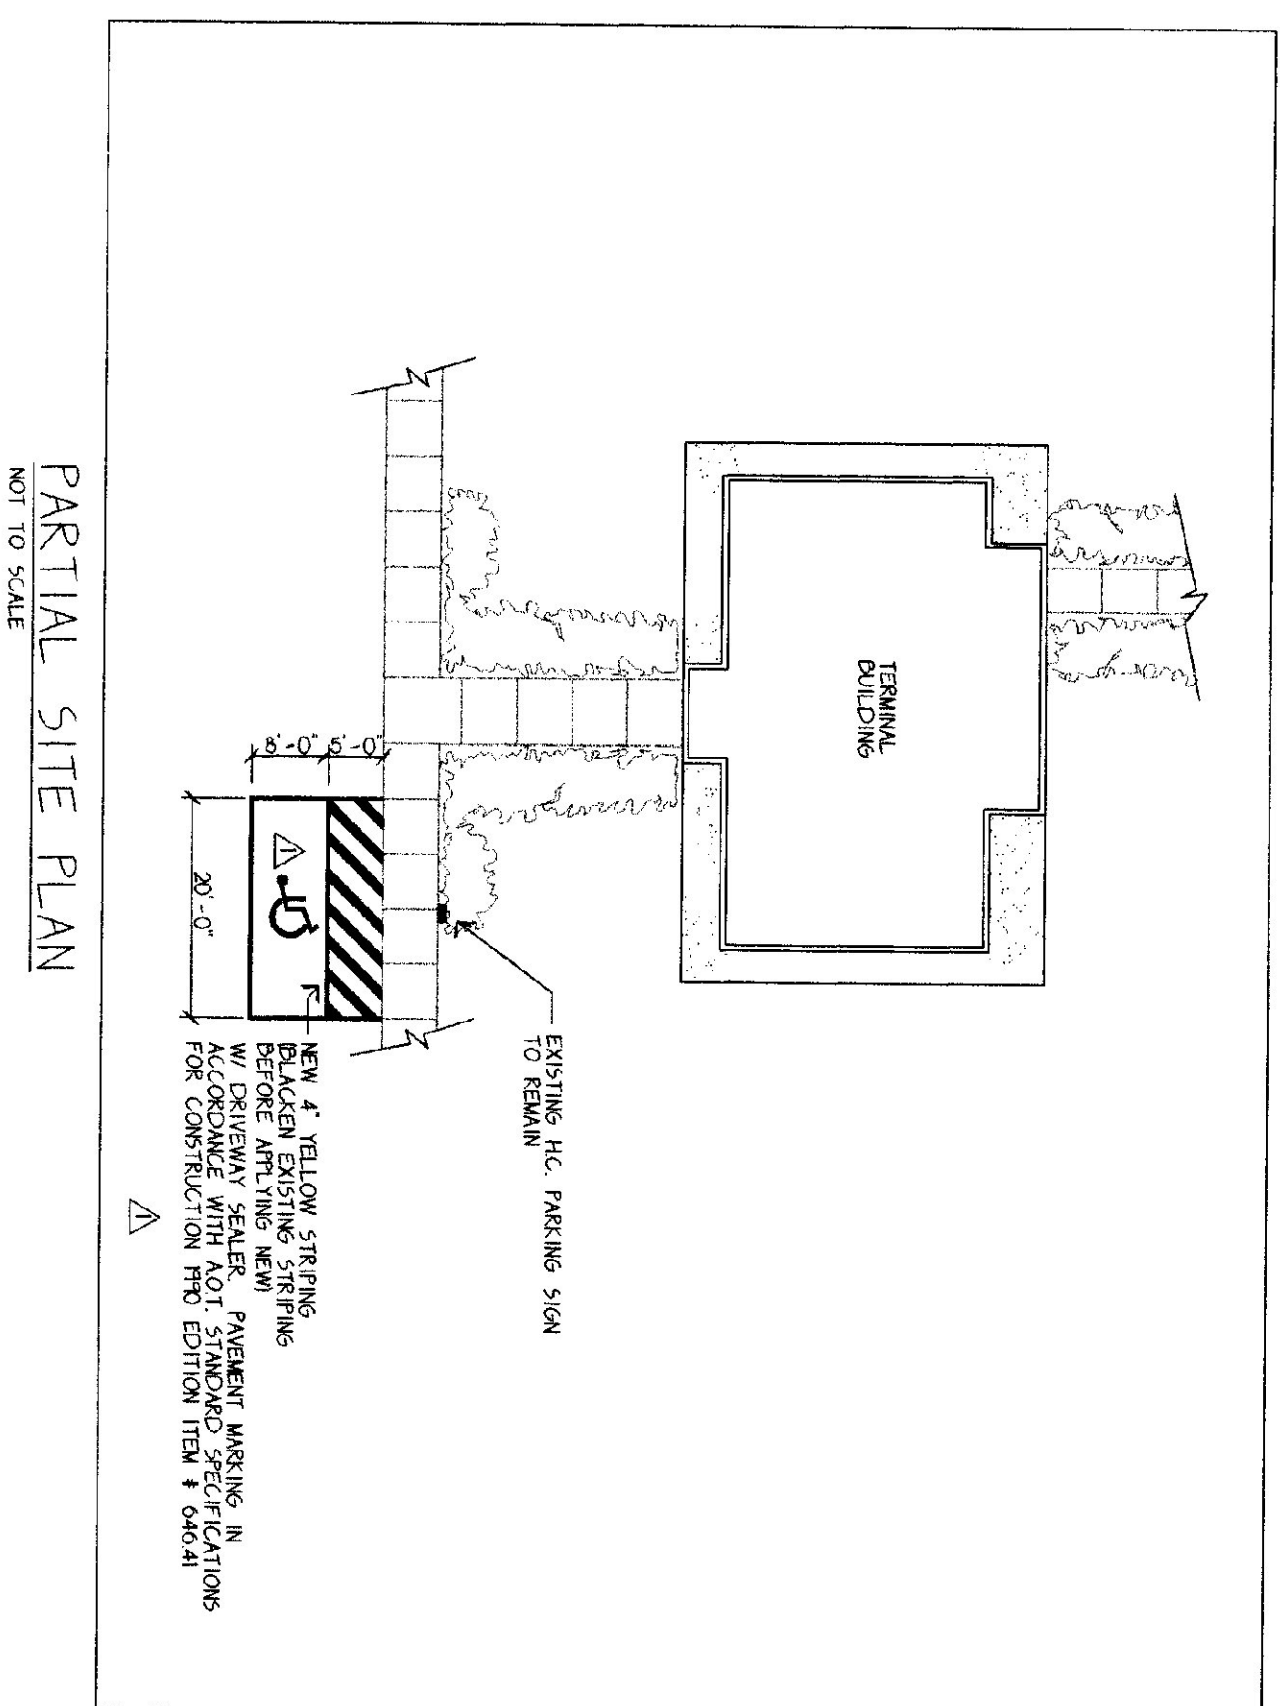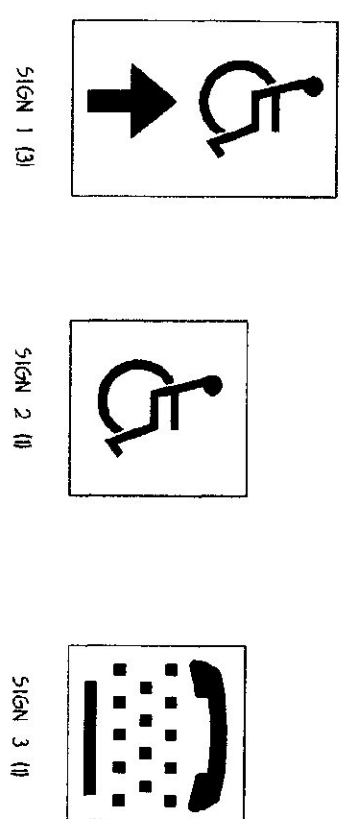

PARTIAL SITE PLAN
NOT TO SCALE

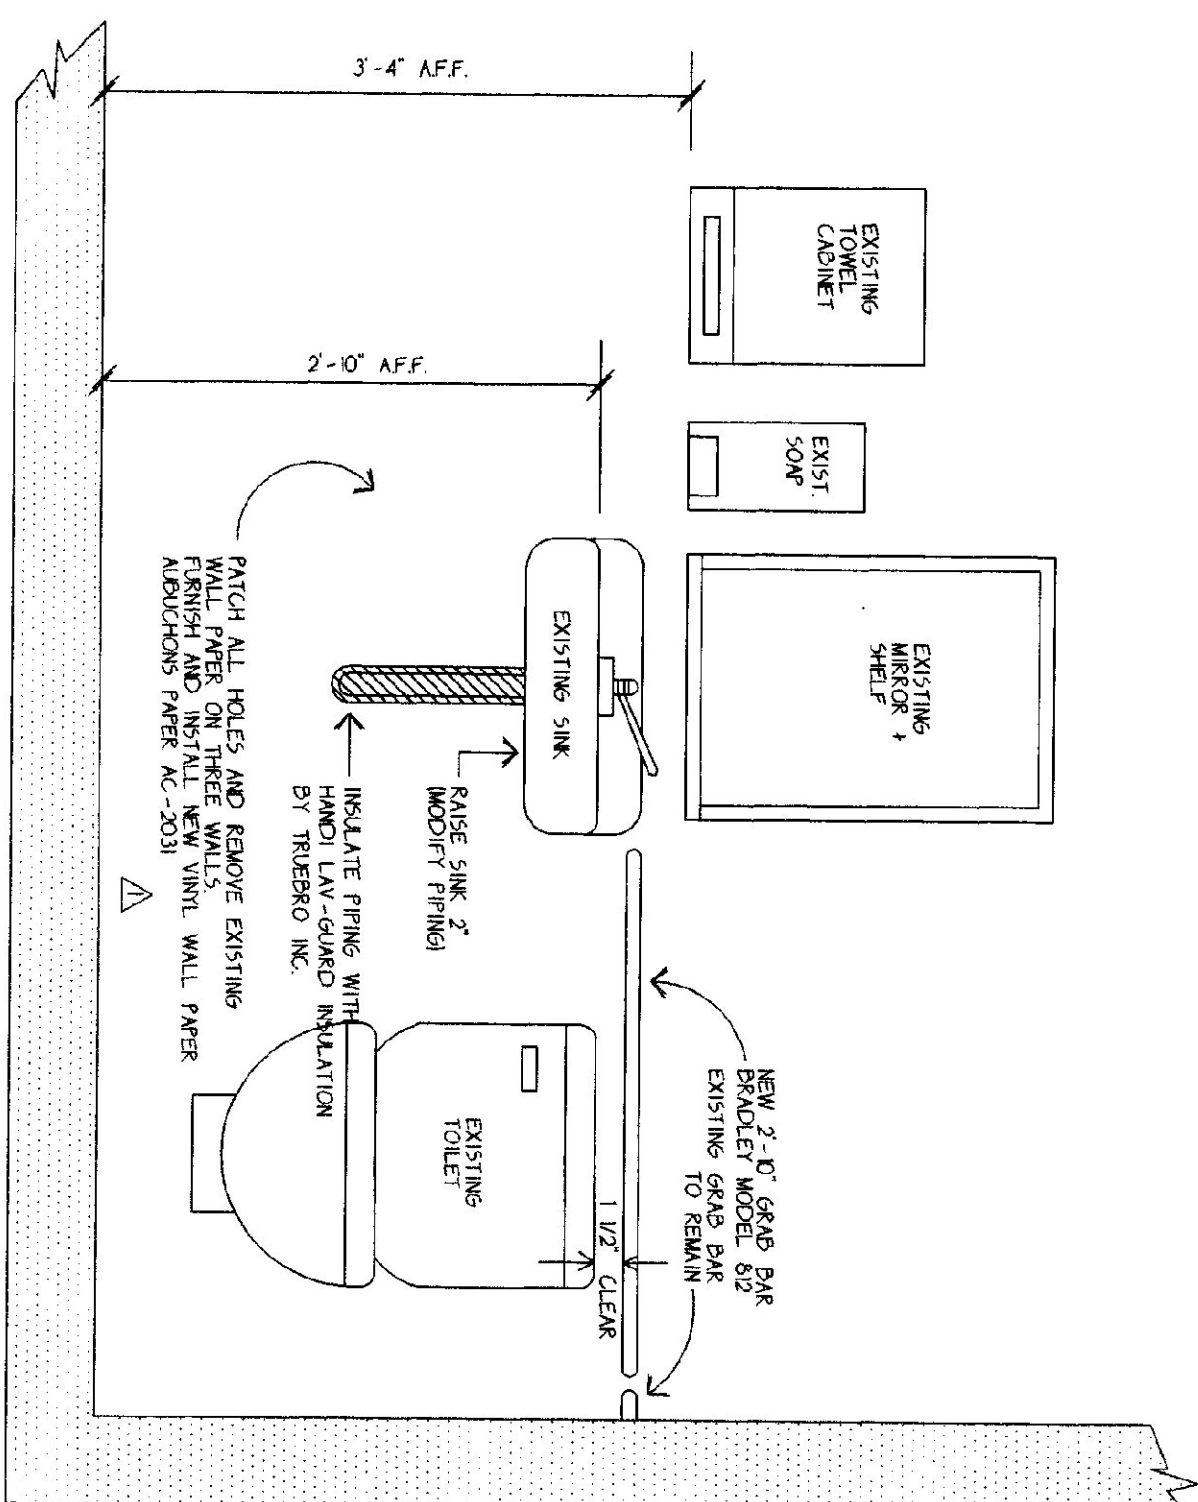

ELEVATION - NORTH WALL TOILET ROOM