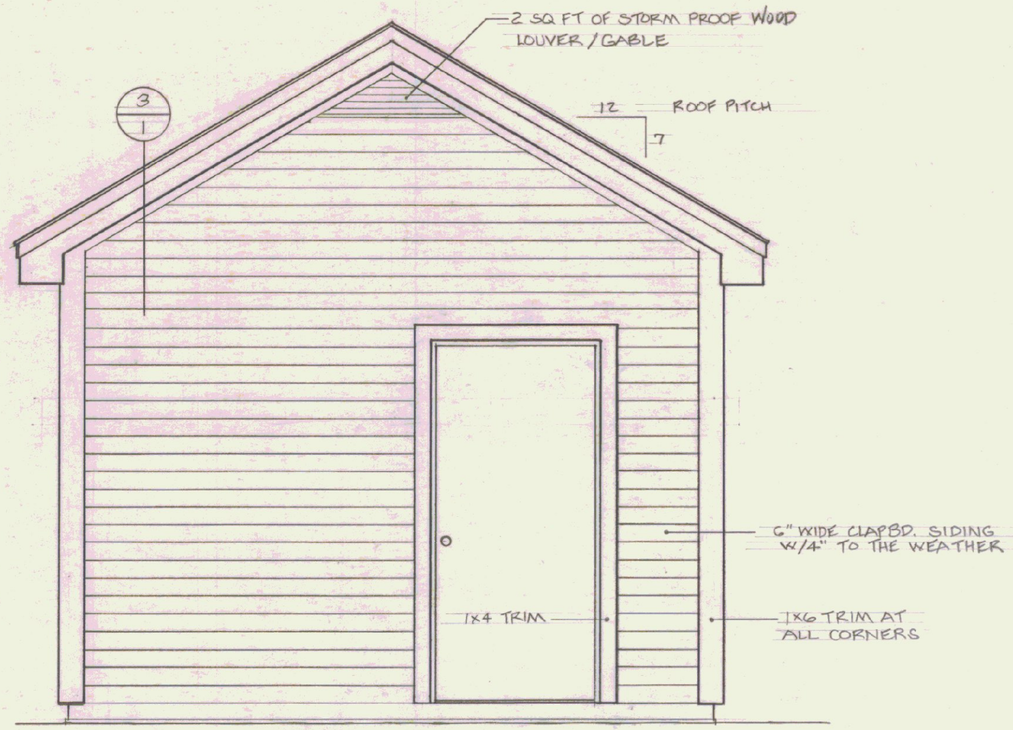

FRONT ELEVATION

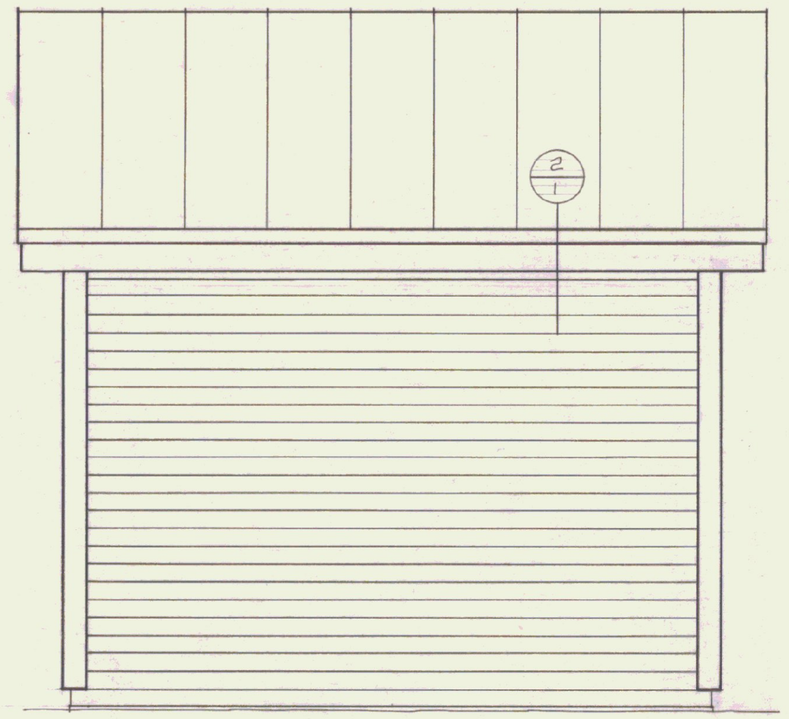

SIDE ELEVATION

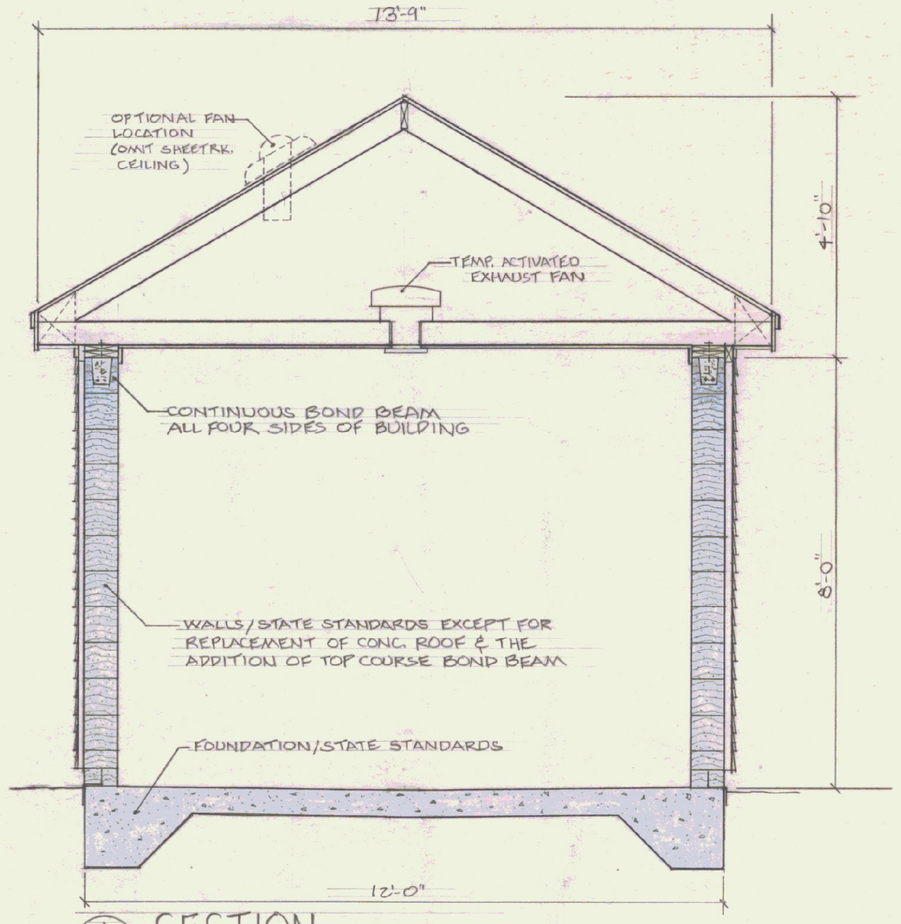

1/1 SECTION

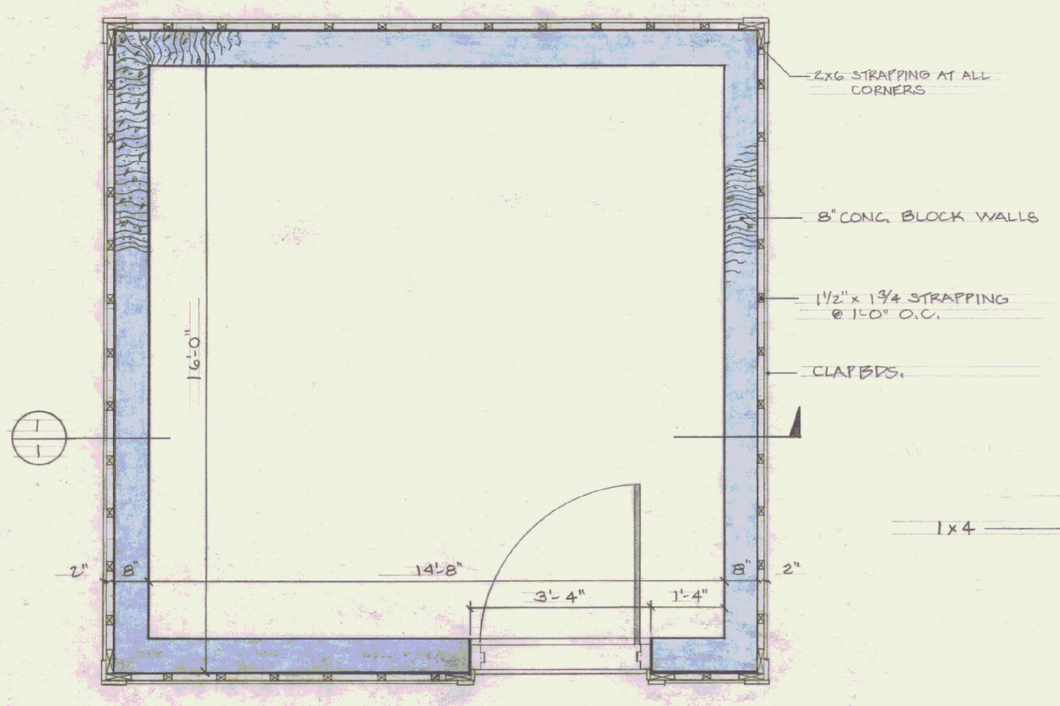

BUILDING PLAN

SCALE: 1/2" = 1'-0"

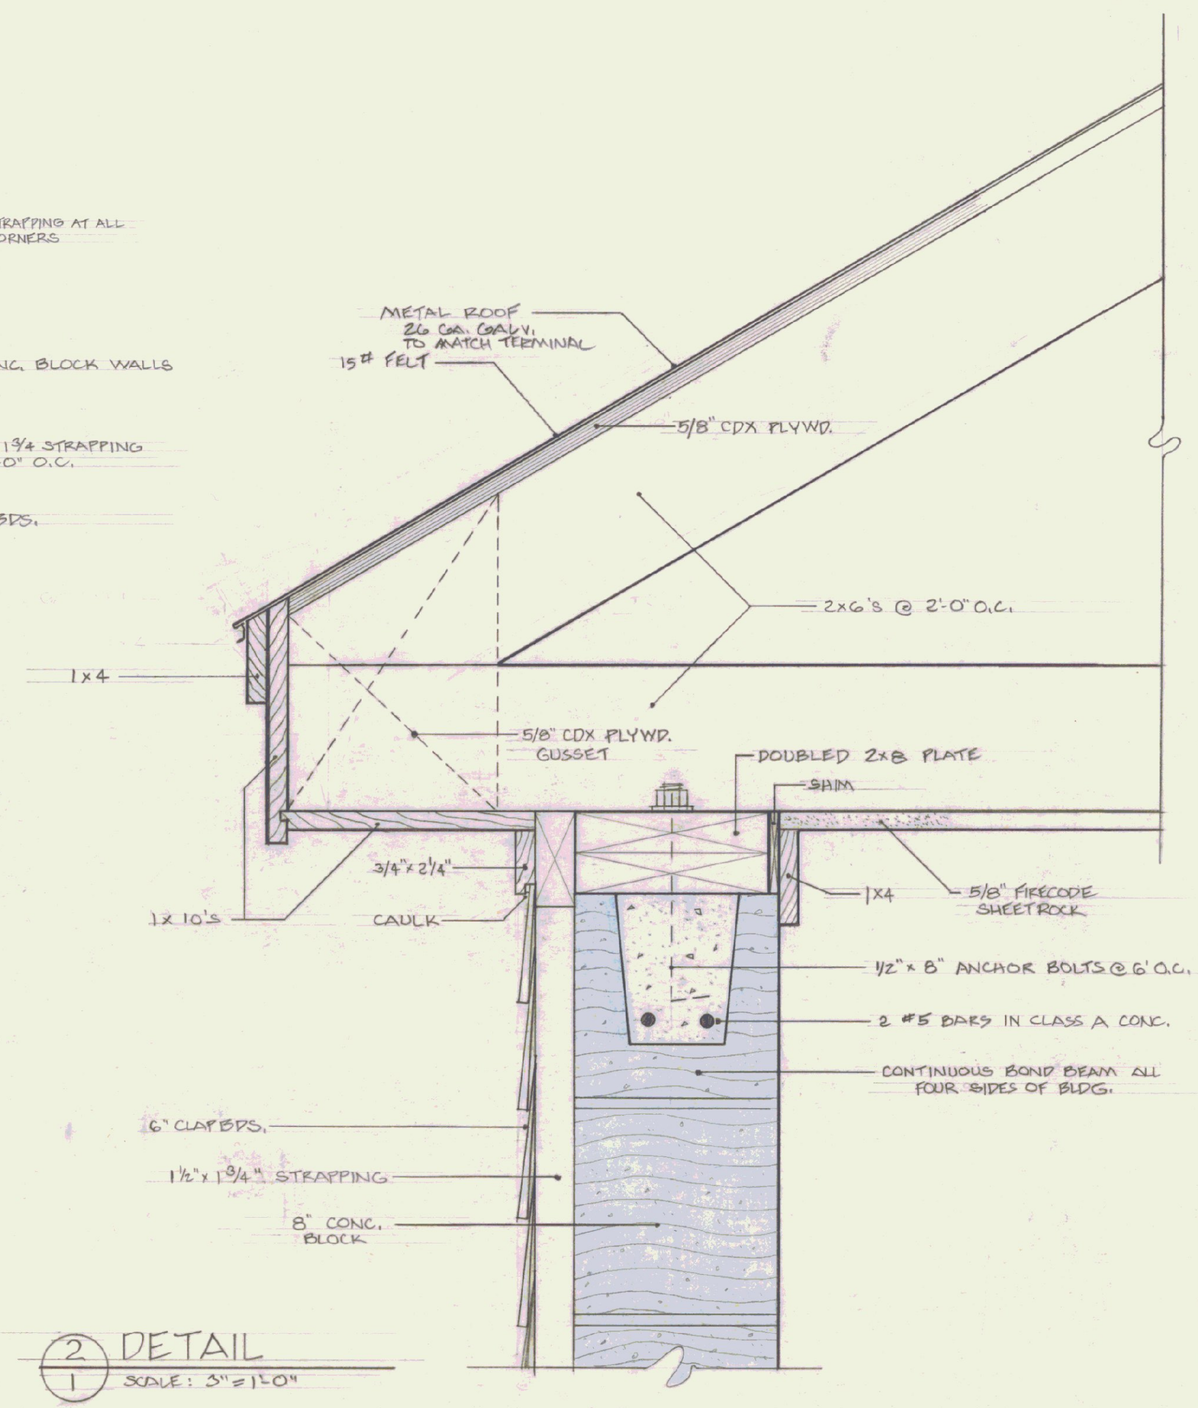

2/1 DETAIL

SCALE: 3" = 1'-0"

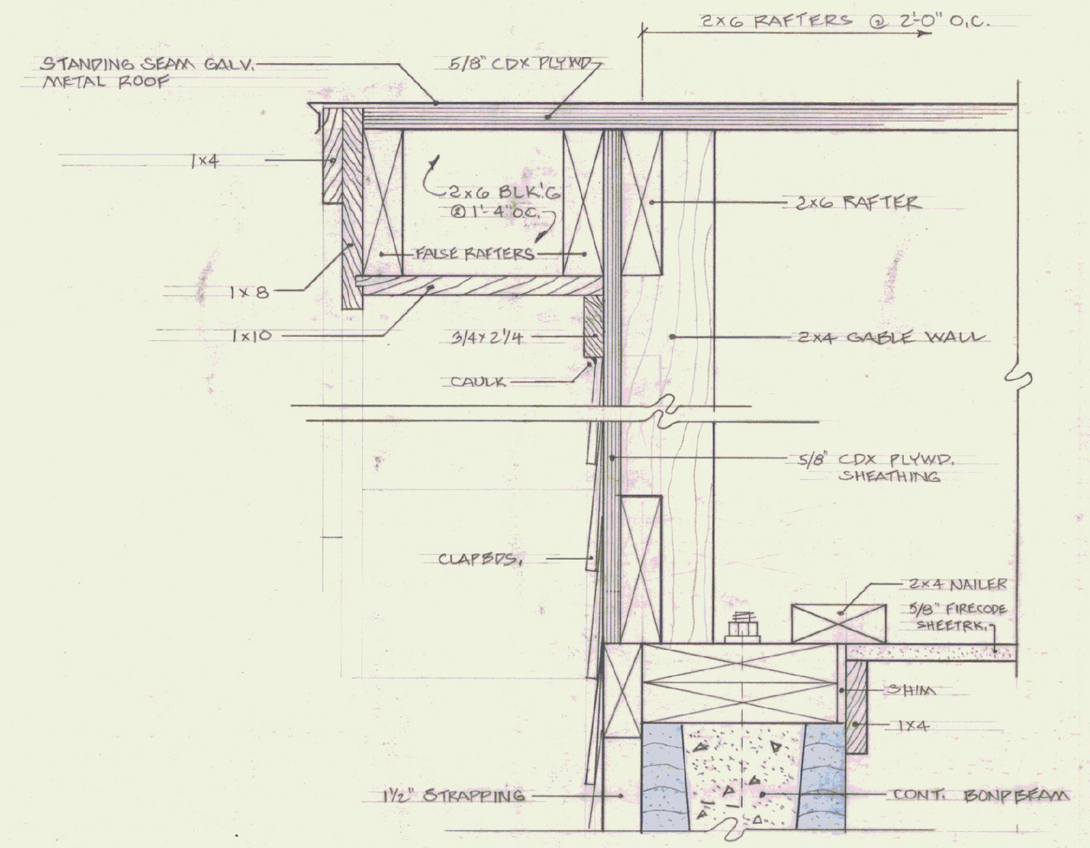

3/1 DETAIL

SCALE: 3" = 1'-0"

STATE OF VERMONT
DIVISION OF STATE BUILDINGS
AGENCY OF ADMINISTRATION
MONTPELIER, VERMONT

PROPOSED SIDING AND ROOF FOR MORRISVILLE AIRPORT TRANSFORMER VAULT

DATE: 2-25-83	SCALE: 1/2" & 3" = 1'-0"	REVISIONS:	DWG. NO. DD-1
DRAWN BY: JPO	APPROVED BY: CWS		1 OF 1