WALL KEY

EXISTING

NEW

NEW WITH 3 1/2" F.G. BATT INSULATION

NOTE: EXISTING BATH COMPLETELY REMOVED.

ELECTRICAL NOTE:

ALL RECEPTICALS INSIDE BATHROOMS AND NEAR WATER FOUNTAIN TO BE GFI PROTECTED AS PER CODE.

ALL ELECTRICAL WORK TO COMPLY TO ALL REQUIRED CODES

PLUMBING NOTE:

ALL WORK SHALL COMPLY TO ALL REQUIRED CODES.

CONSTRUCTION NOTE:

ALL WORK SHALL COMPLY TO ALL REQUIRED CODES.

NOTE:
REMOVE AND PILE EXISTING TOP SOIL FOR REGRADING. RESEED ALL DISTURBED AREAS AFFECTED BY CONSTRUCTION.

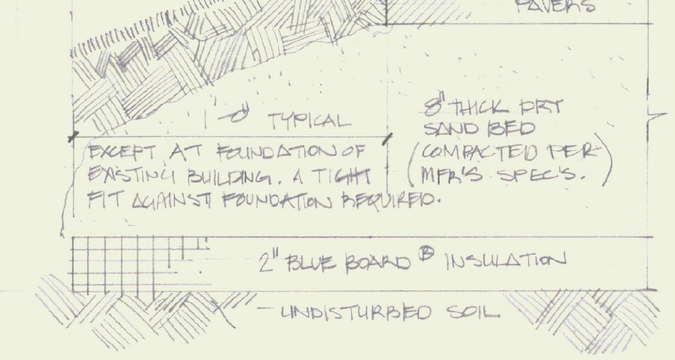

2 DETAIL WALK WITH PAVERS. 3/4" = 1'-0"

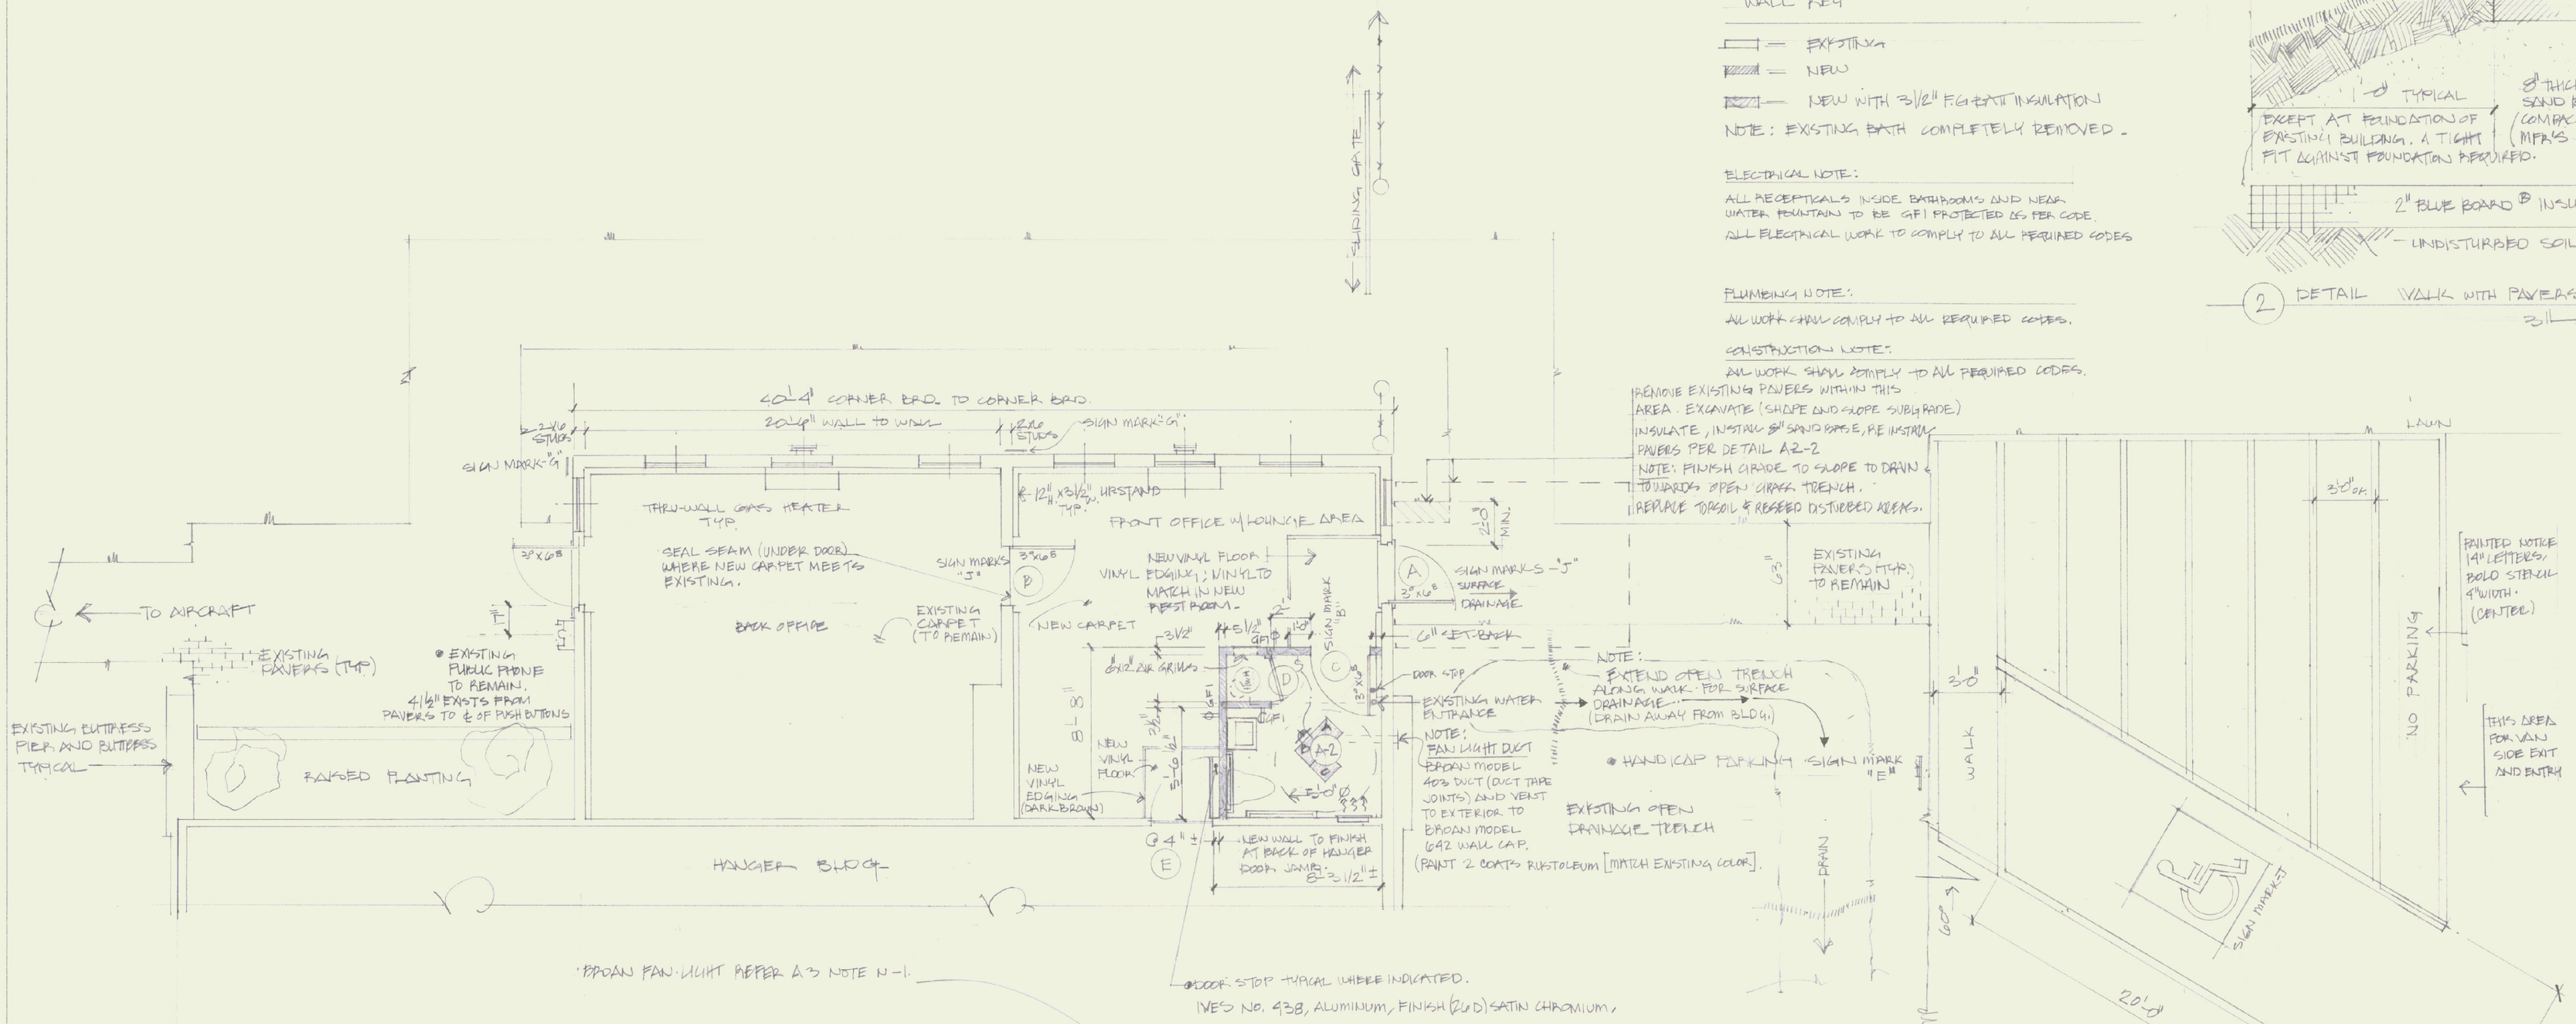

BROAN FAN-LIGHT REFER A3 NOTE N-1.

DOOR STOP TYPICAL WHERE INDICATED.
IVES No. 438, ALUMINUM, FINISH (26D) SATIN CHROMIUM.

1 PLAN GROUND FLOOR

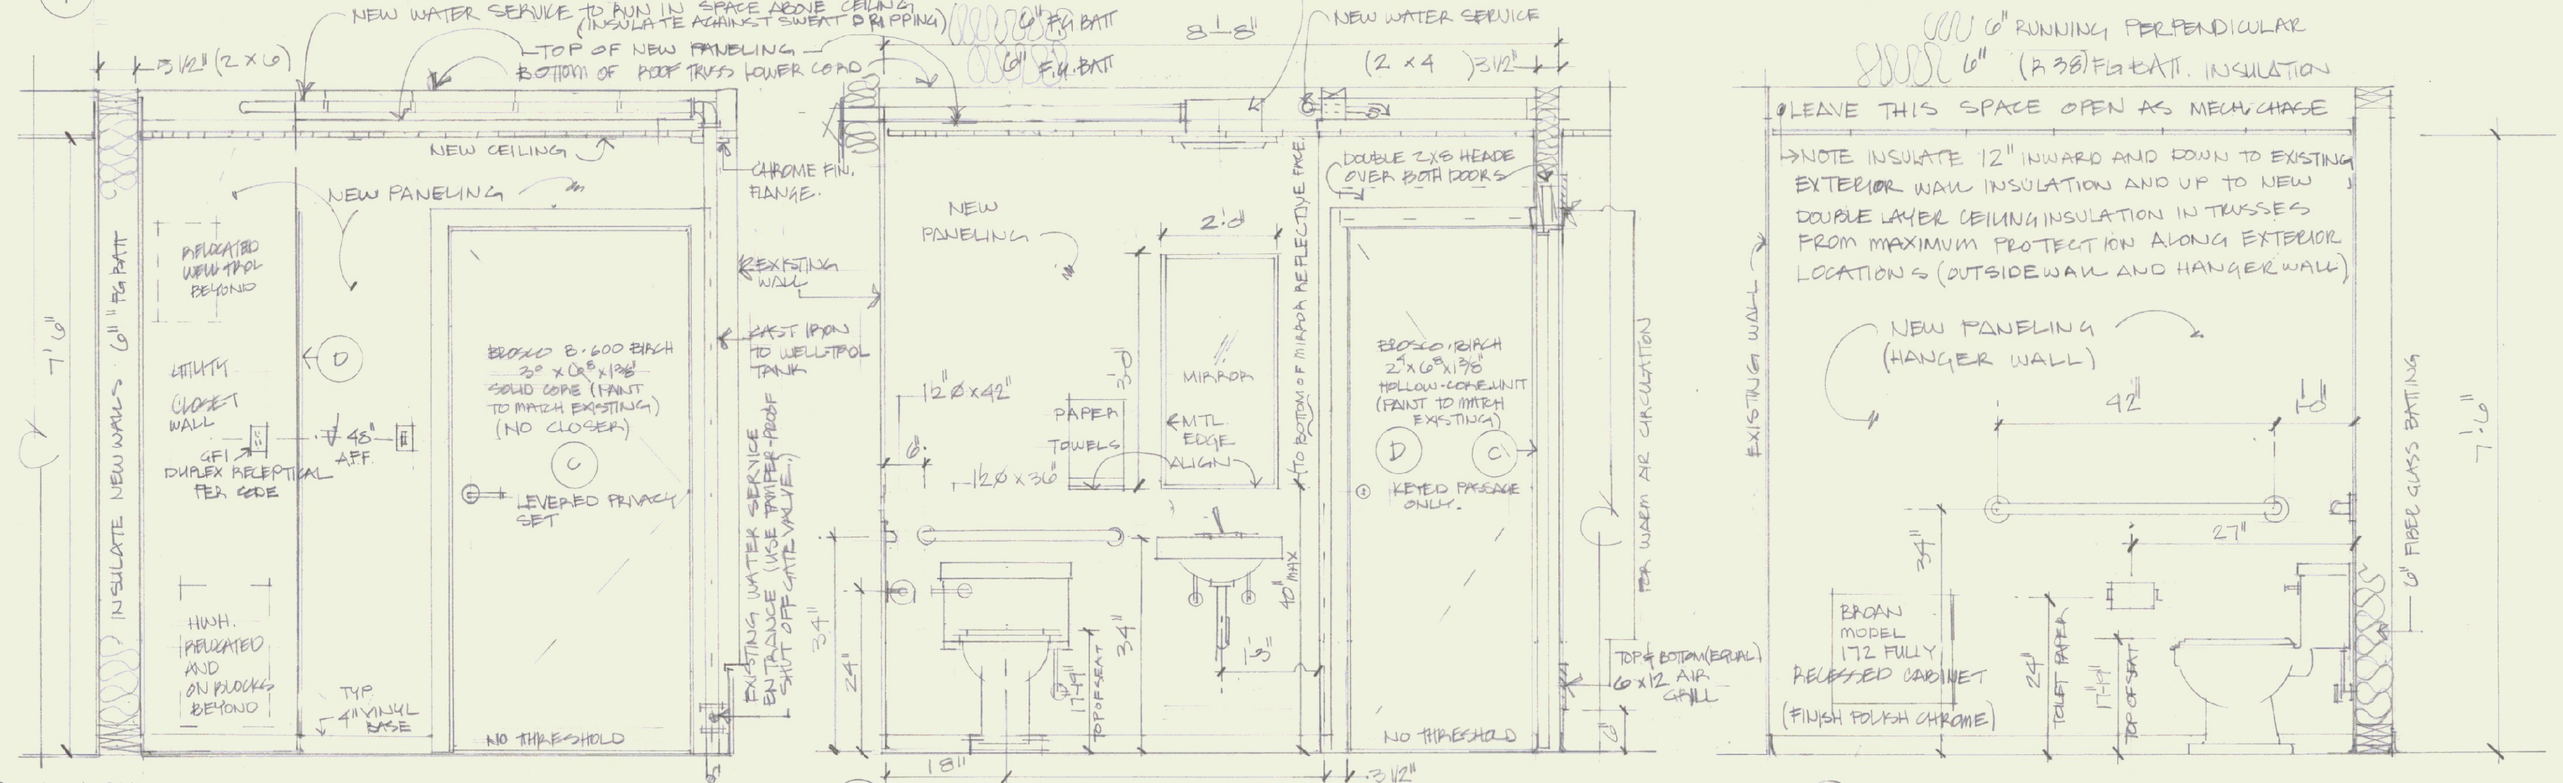

A LAVATORY ELEVATION 3/4" = 1'-0"

B LAVATORY ELEVATION 3/4" = 1'-0"

C LAVATORY 3/4" = 1'-0"

THE OFFICE OF
FRANZ PETER SCHEUERMANN, INC.
ARCHITECTS AND PLANNERS
STOWE, VERMONT 05672 (802) 253-7044

STATE OF VERMONT
DEPARTMENT OF STATE BUILDINGS
AGENCY OF ADMINISTRATION
MONTPELIER, VERMONT

ADA COMPLIANCE PROGRAM
ACCESSIBILITY IMPROVEMENTS

AOT - CALEDONIA COUNTY STATE AIRPORT
LYNDONVILLE, VERMONT

DATE: 1.15.95	SCALE: NOTED	REVISIONS:	DWG. NO. A-2
DRAWN BY: KAP	APPROVED BY: FPS		2 OF 3