EXISTING	ULTIMATE	BUILDINGS
1		Terminal / Hangar
2		Historic School House (CAP)
3		T-Hangars
4		T-Hangars Under Construction
	5	Terminal / ~~State~~ Office *
	6	Nested T-Hangars*
	7	Corporate FBO Hangar **
EXISTING	ULTIMATE	TERMINAL AREA PAVEMENT
A		Main Apron
B		6000 Gallon Avagas Above Ground Storage
C		Upper Ramp
	D	Itinerant Apron
	E	Auto Parking

* Maximum allowable height 20'.
** Maximum allowable height 25'.

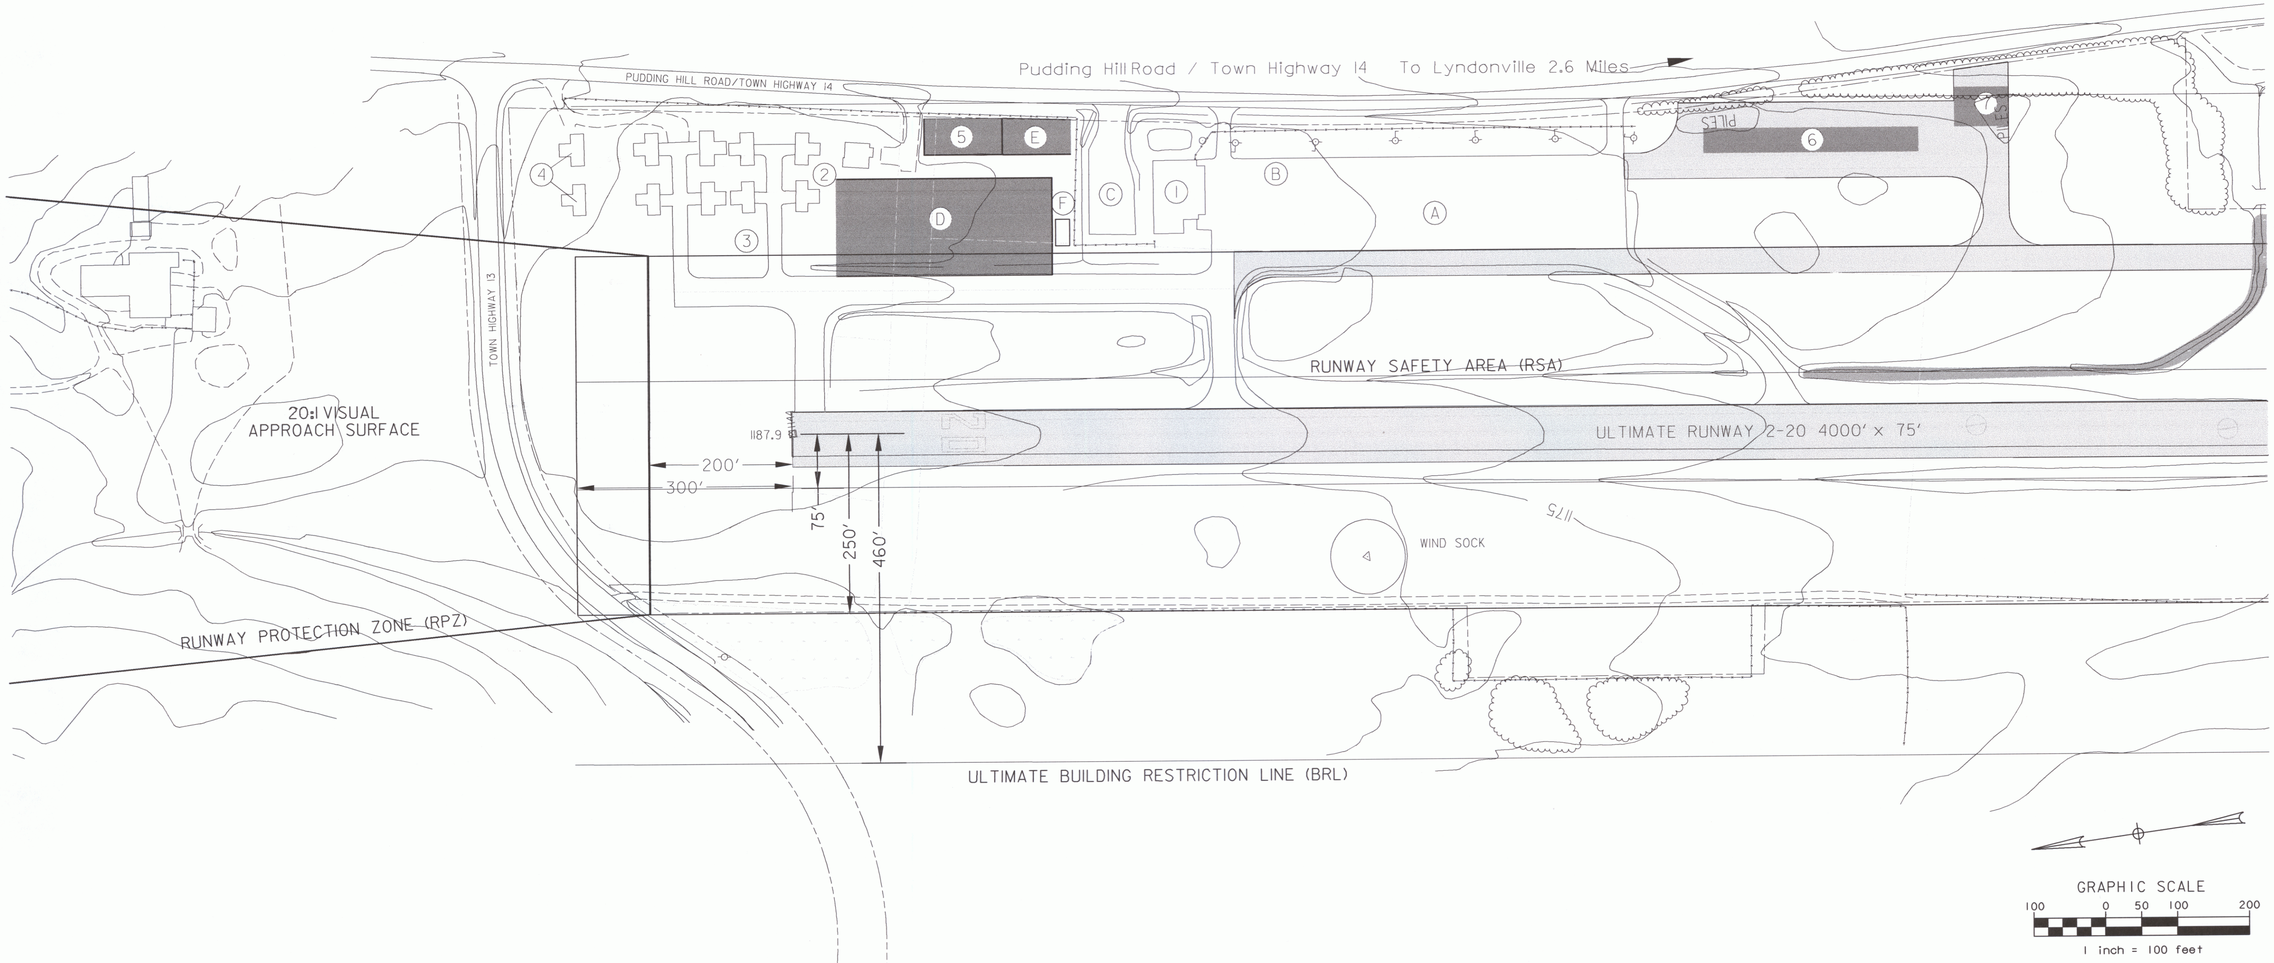

Dufresne-Henry

Rev.	Description	By	Date

CALEDONIA COUNTY STATE AIRPORT

TERMINAL AREA PLAN

LYNDONVILLE VERMONT

Project No.	8190014
Proj. Manager	MC
Proj. Designer	GR
Drawn By	JJL
Checked By	MC
Scale	1"=100'
Approved	
Date	9-7-99

Sheet 4 of 7

D

\Caledonia\terminal area.dgn 04/19/01 01:57:08 PM