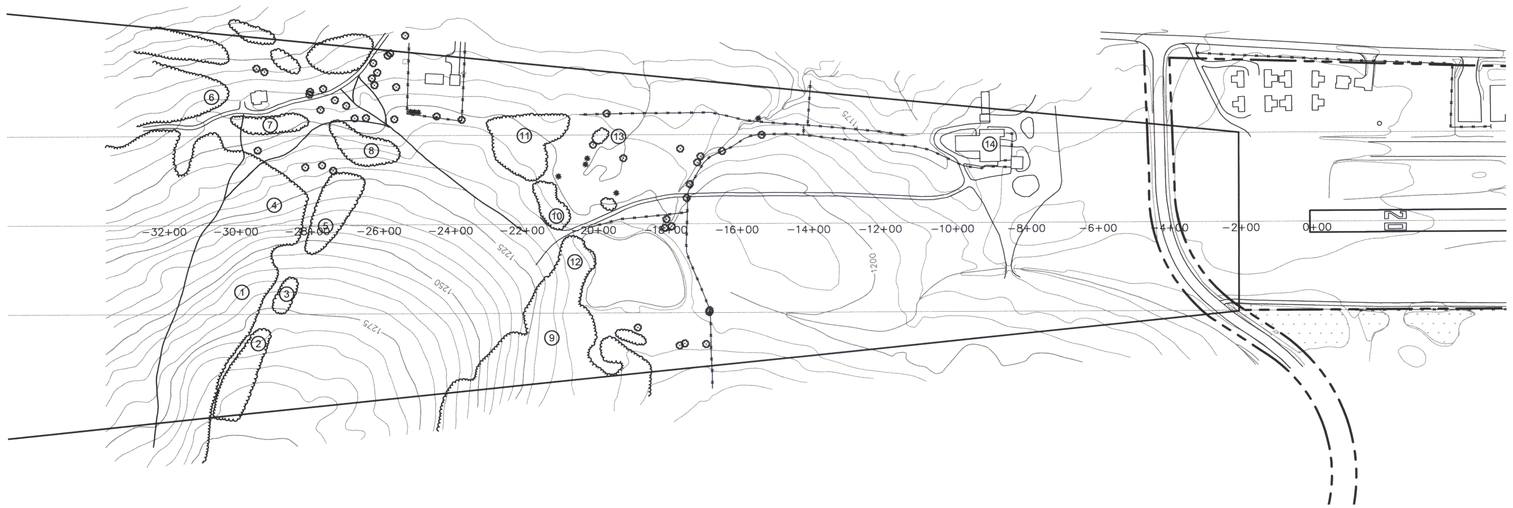

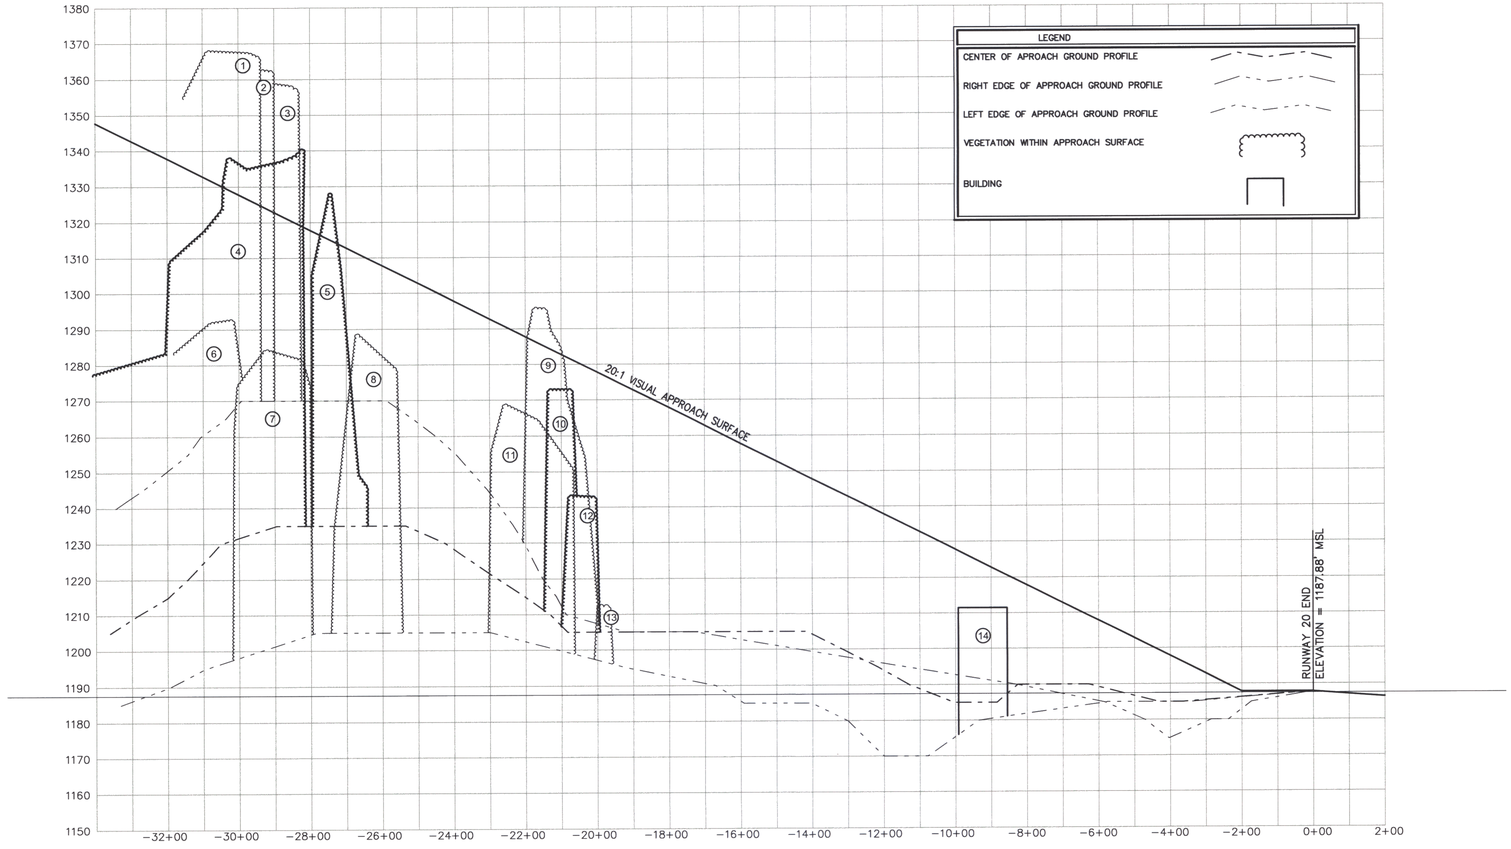

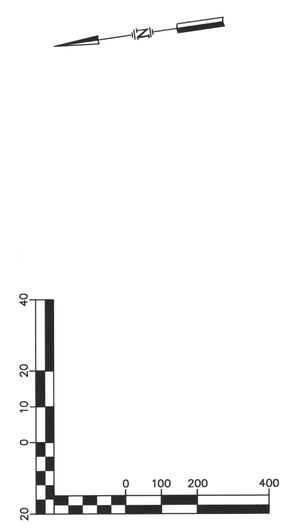

Dufresne-Henry
Consulting Engineers
SOUTH BURLINGTON, VT 05403
Tel. (802) 864-0223 • FAX (802) 864-0165 • www.d-hinc.com

Rev.	Description	By	Date

CALEDONIA COUNTY STATE AIRPORT

RUNWAY 20
FAR PART 77 PLAN AND PROFILE

LYNDONVILLE VERMONT

Project No.	8190014
Proj. Manager	JW
Proj. Designer	JW
Drawn By	MRS
Checked By	JW
Scale	1" = 200'
Approved	DCD
Date	05/00

Sheet 1 of 2

D

5