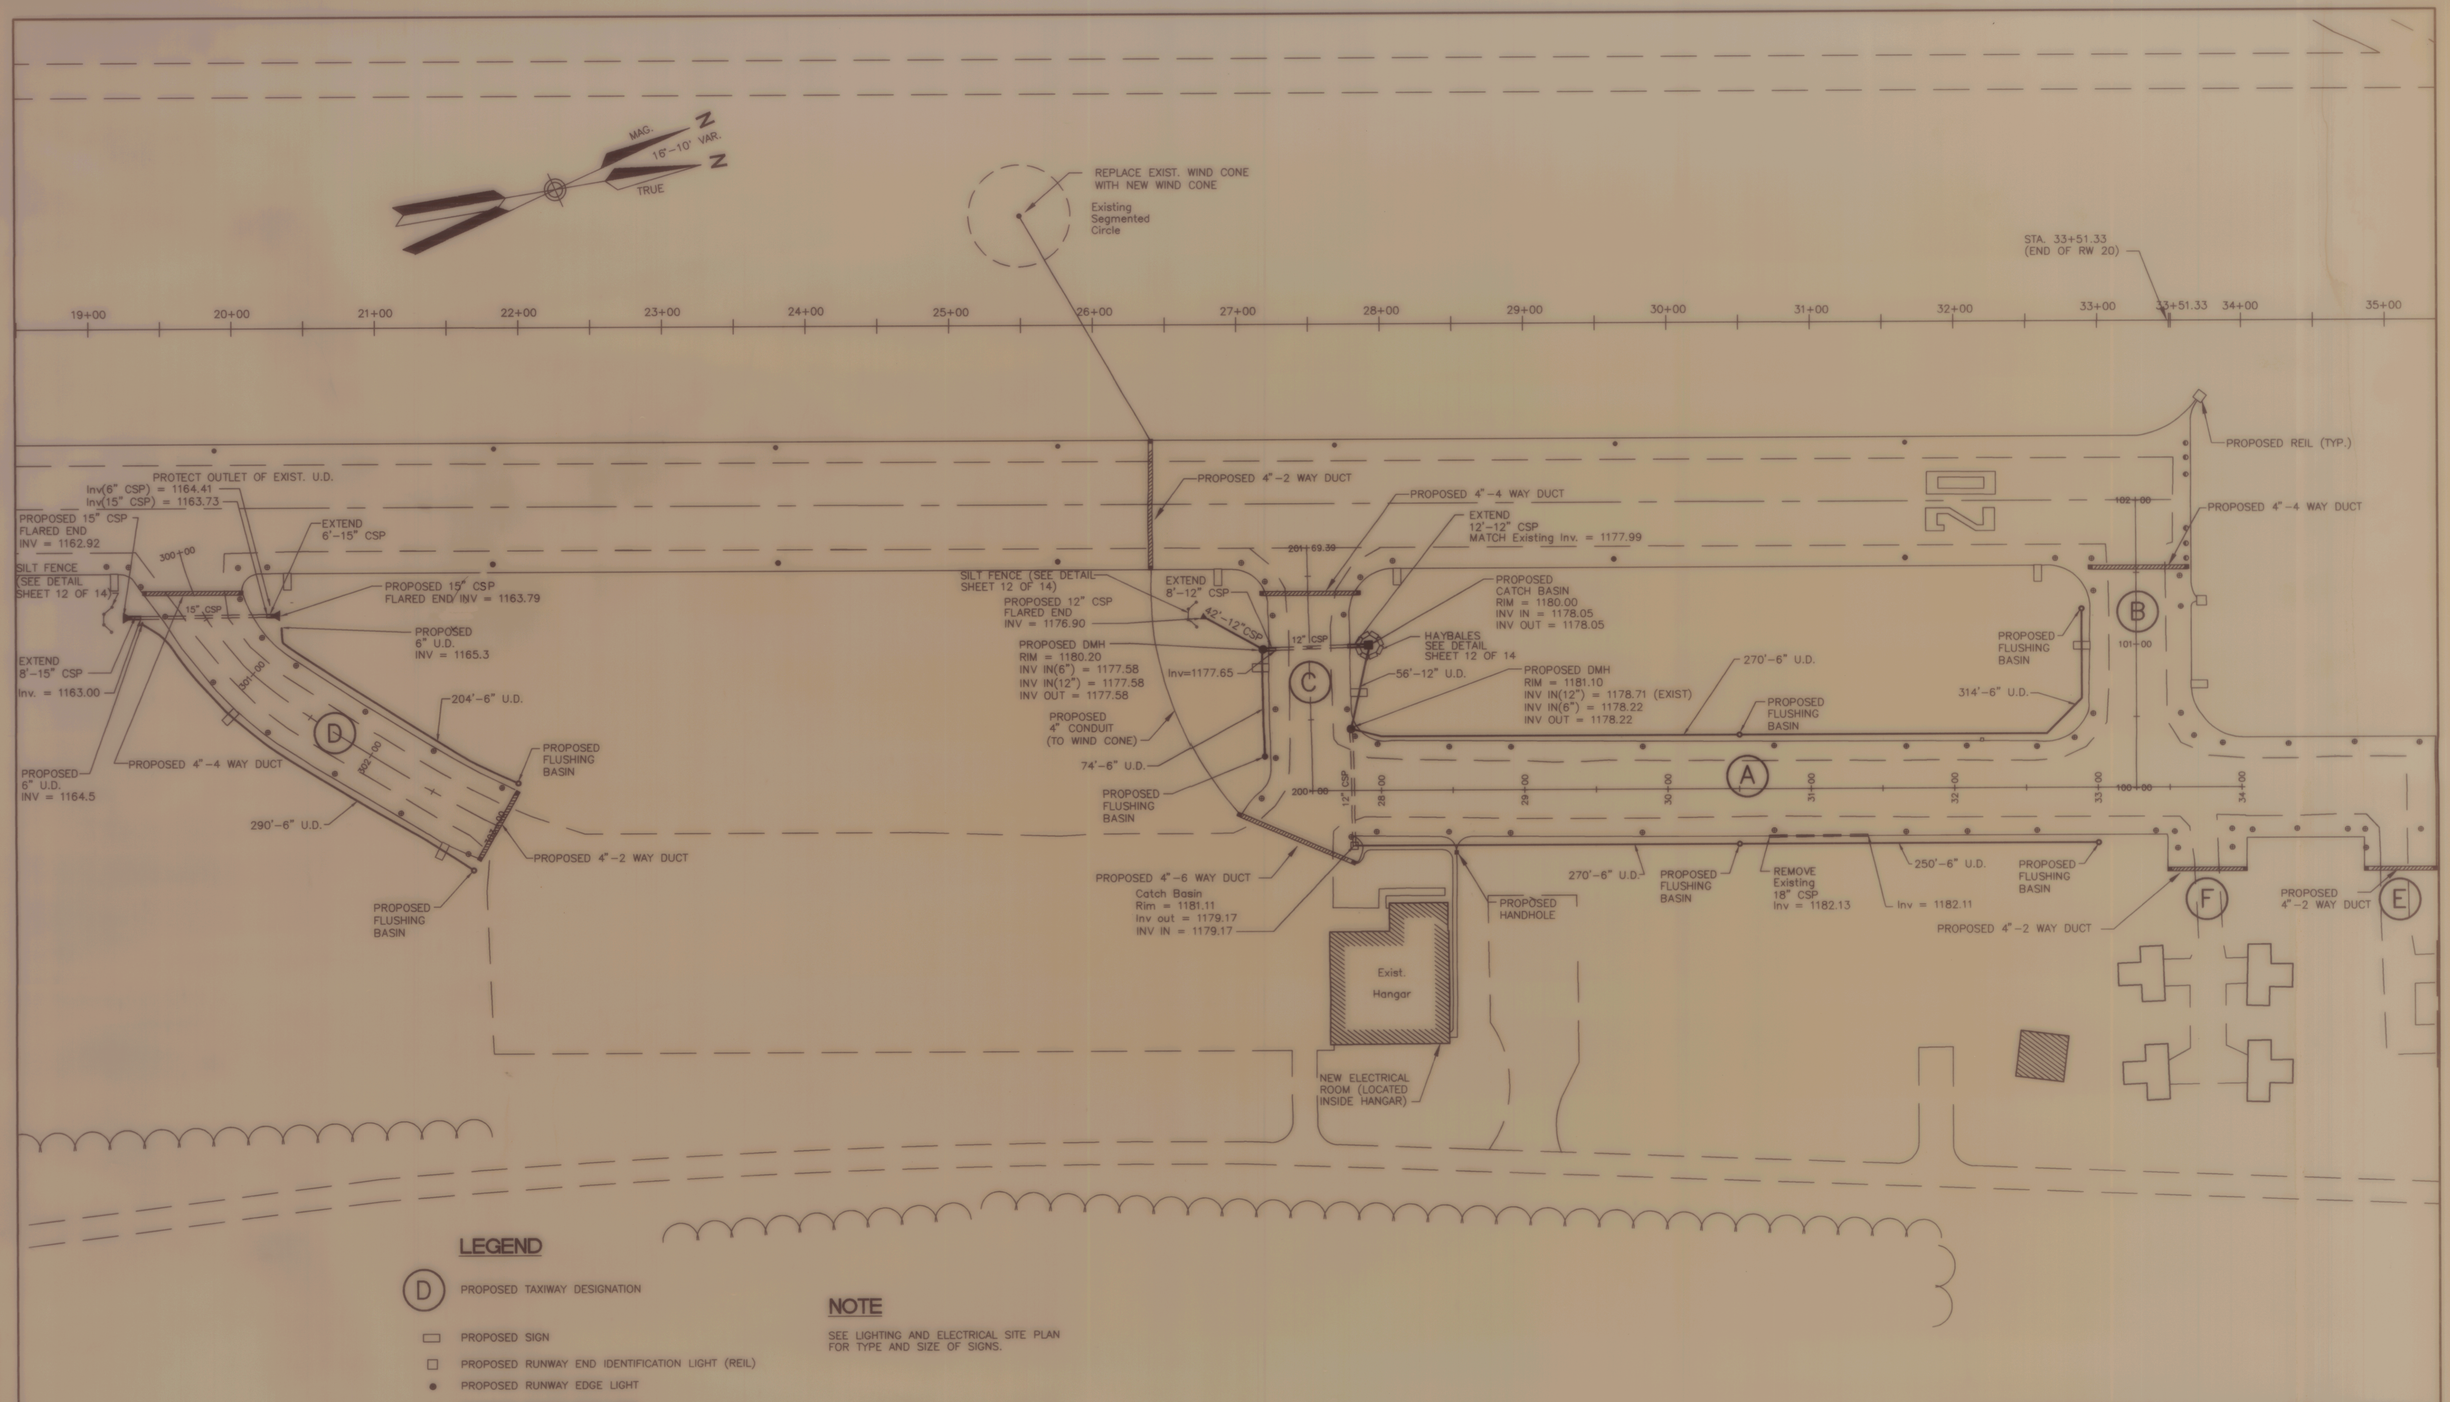

LEGEND

- (D) PROPOSED TAXIWAY DESIGNATION
- PROPOSED SIGN
- PROPOSED RUNWAY END IDENTIFICATION LIGHT (REIL)
- PROPOSED RUNWAY EDGE LIGHT
- PROPOSED TAXIWAY EDGE LIGHT
- PROPOSED RUNWAY END LIGHT
- PROPOSED DUCT MARKER
- SILT FENCE
- HAY BALE

NOTE

SEE LIGHTING AND ELECTRICAL SITE PLAN FOR TYPE AND SIZE OF SIGNS.

0 50 100 150 200

SCALE: 1" = 50'

NO.	DATE	REVISION

TAXIWAY DRAINAGE SITE PLAN

OF

CALEDONIA COUNTY STATE AIRPORT

PREPARED FOR

VERMONT AGENCY OF TRANSPORTATION

SCALE : 1" = 50'

DATE : NOVEMBER 1994

DESIGNED BY : RLS
DRAWN BY : SJB
CHECKED BY : JAA
APPROVED BY : DAF

DuBois & King INC.

ROUTE 66 PROFESSIONAL PLAZA
RANDOLPH, VERMONT
(802) 728-3376

SHEET 6 OF 14

JOB NO. N12603

C:\DATA\PROJECTS\N12603\CALDNIA1 Tue Feb 28 14:02:34 1995