
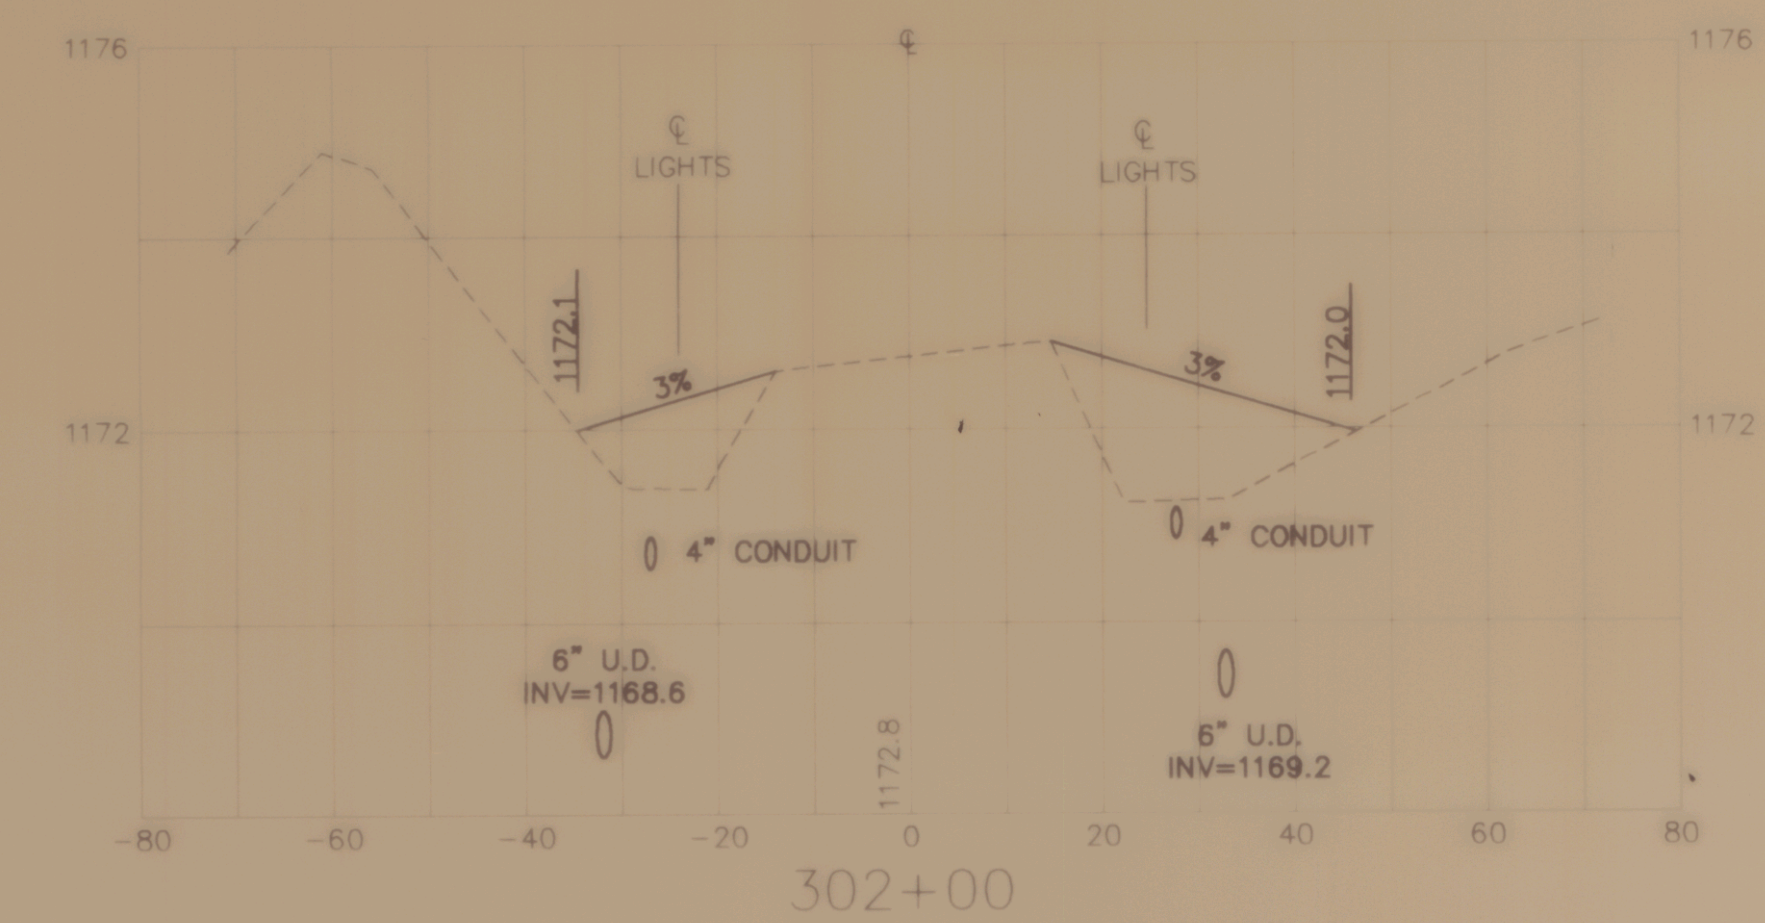
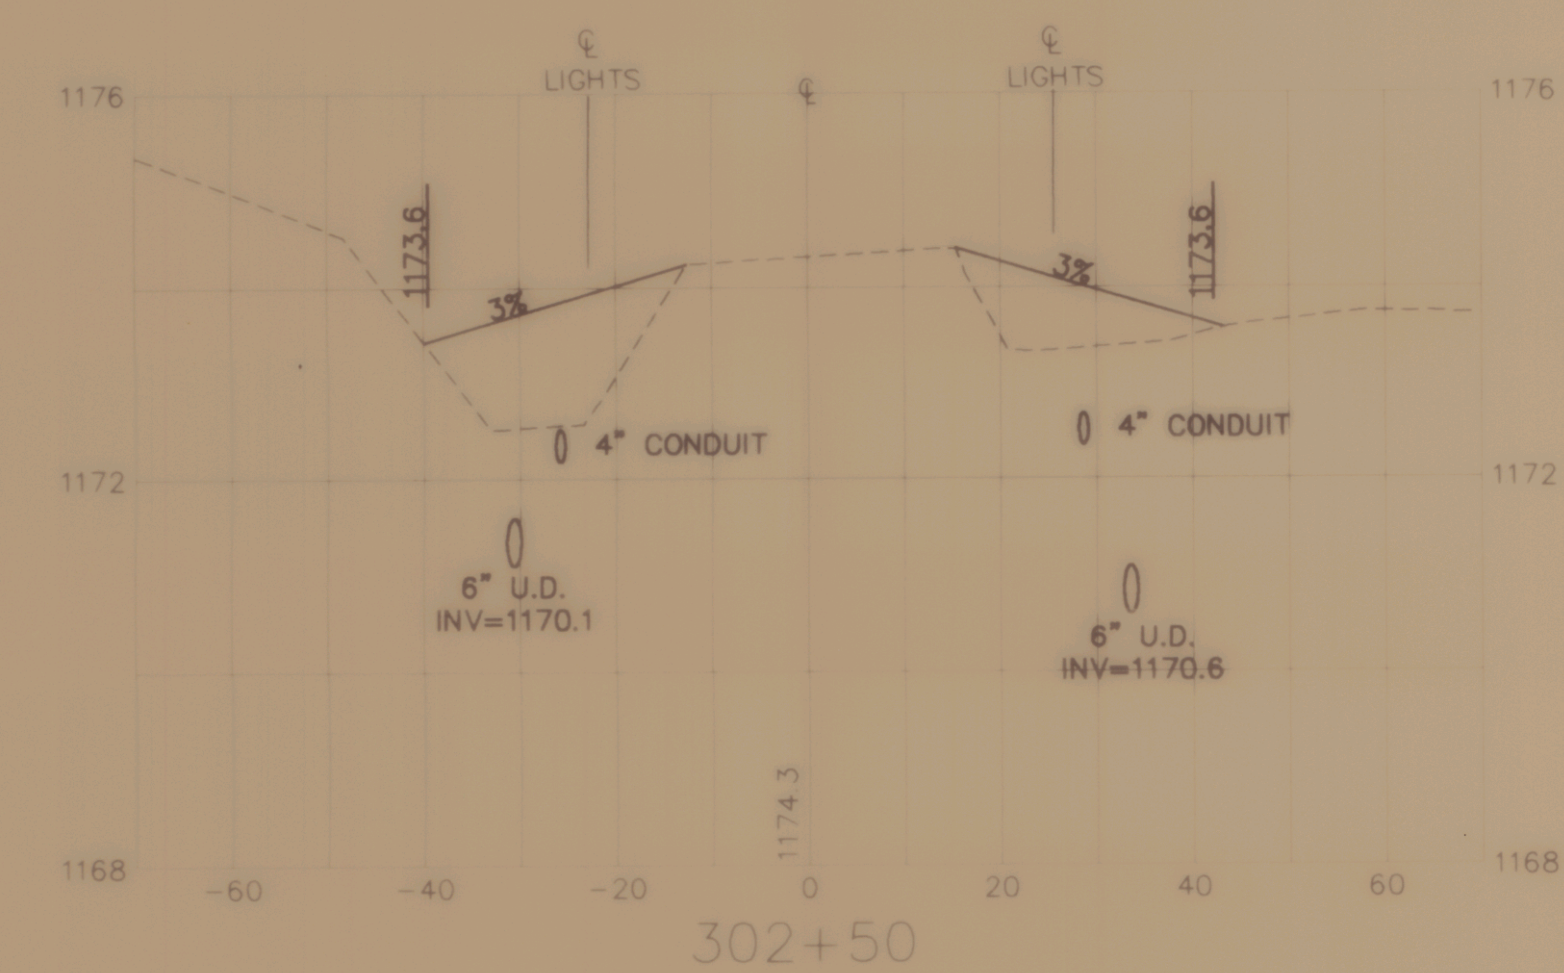
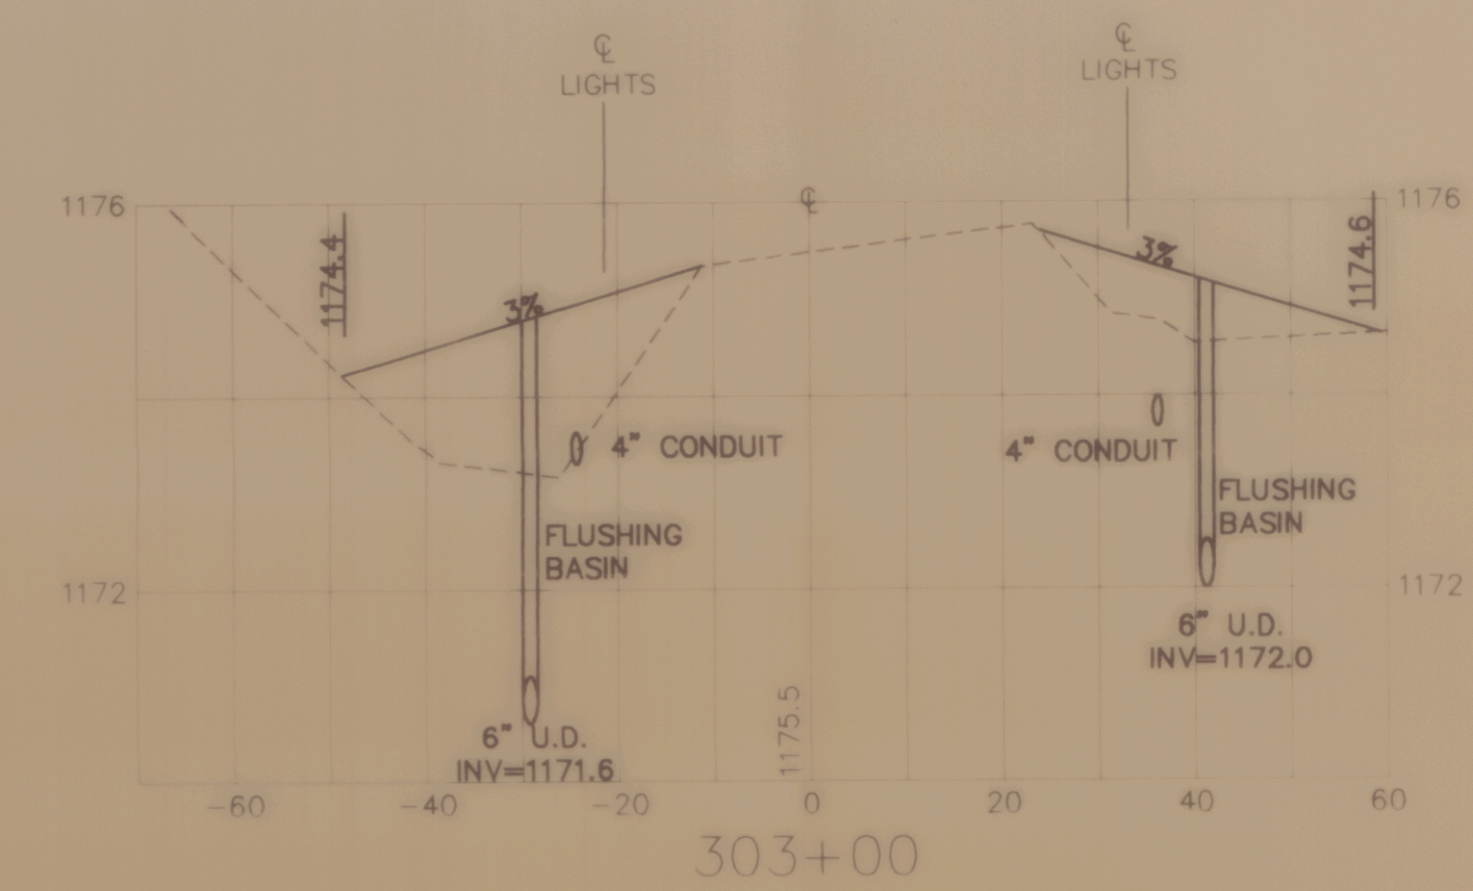
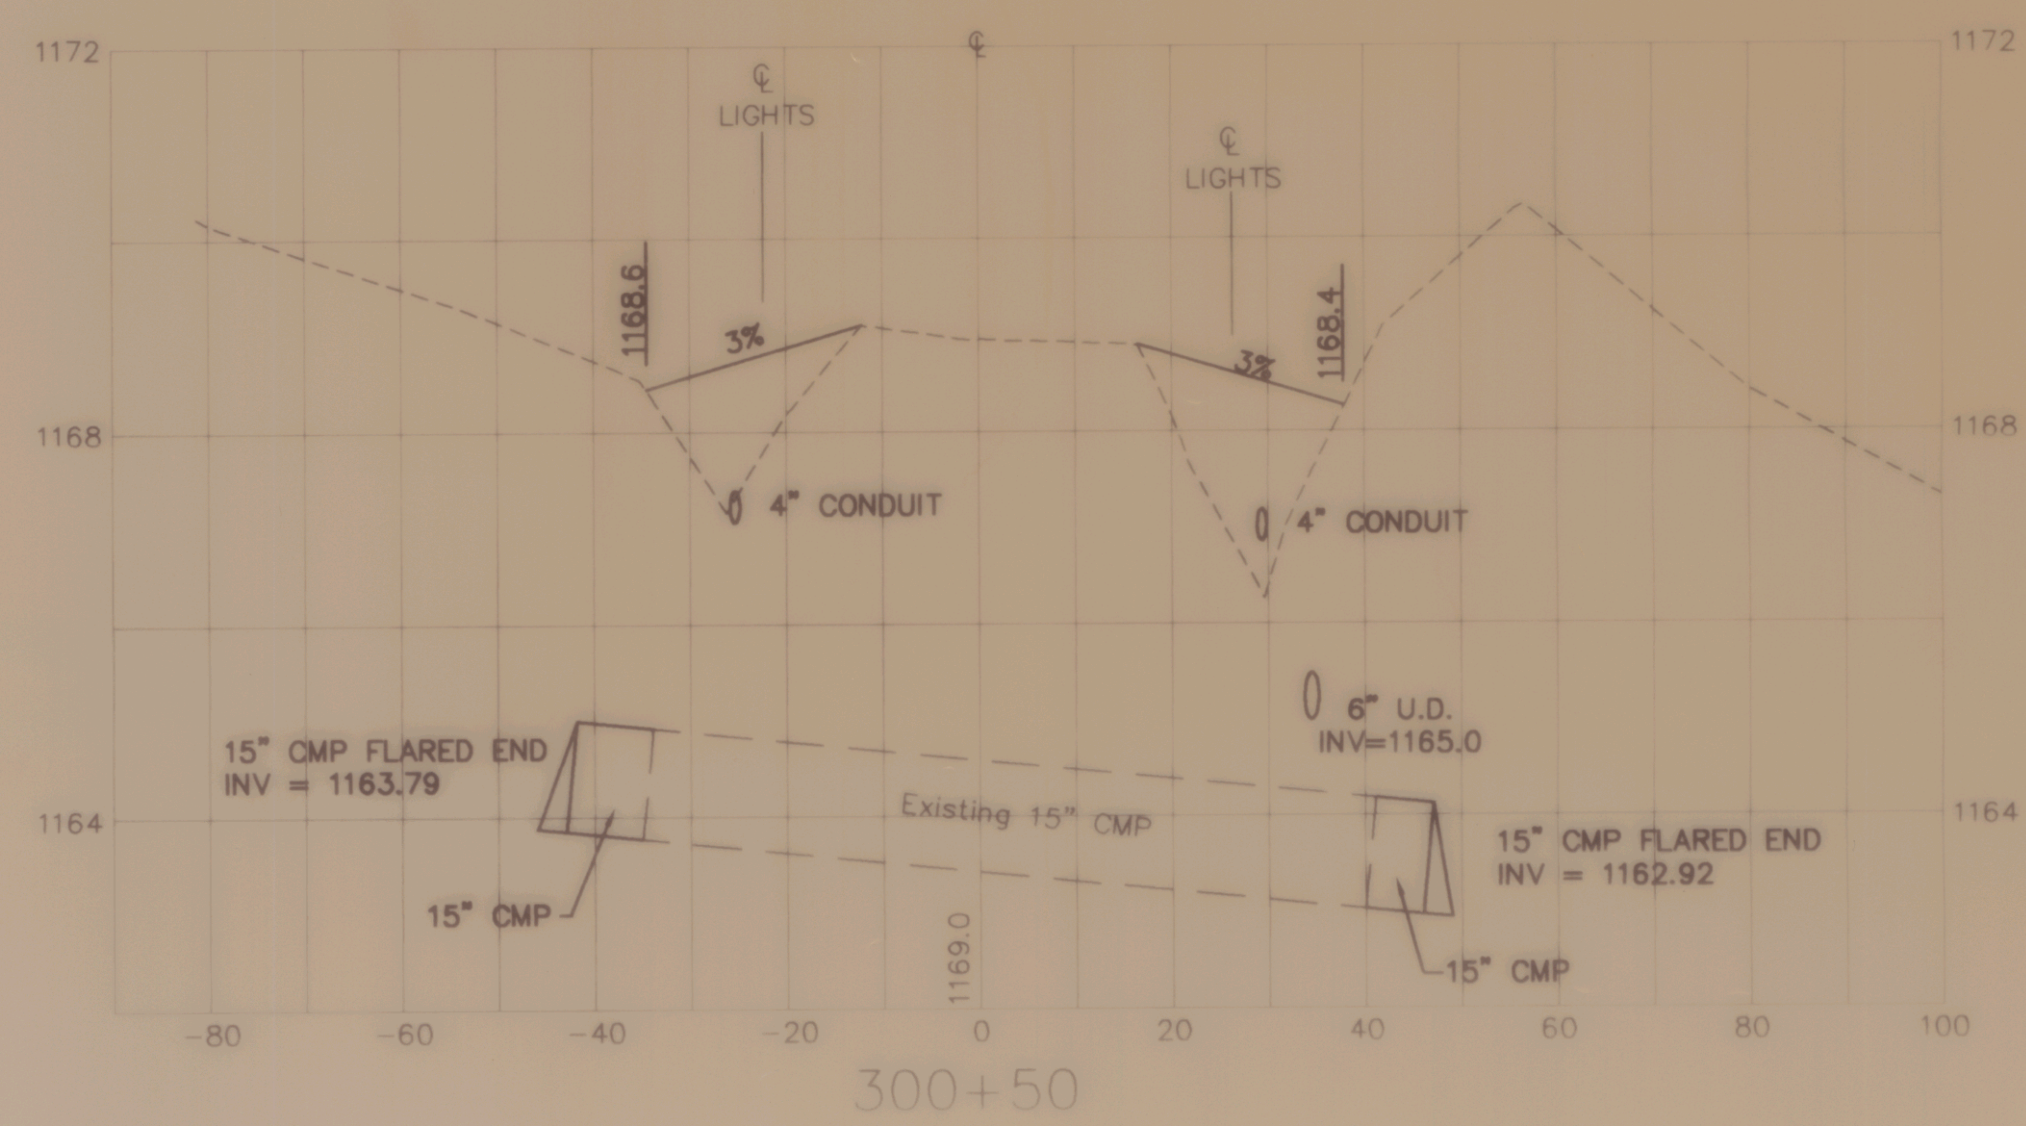
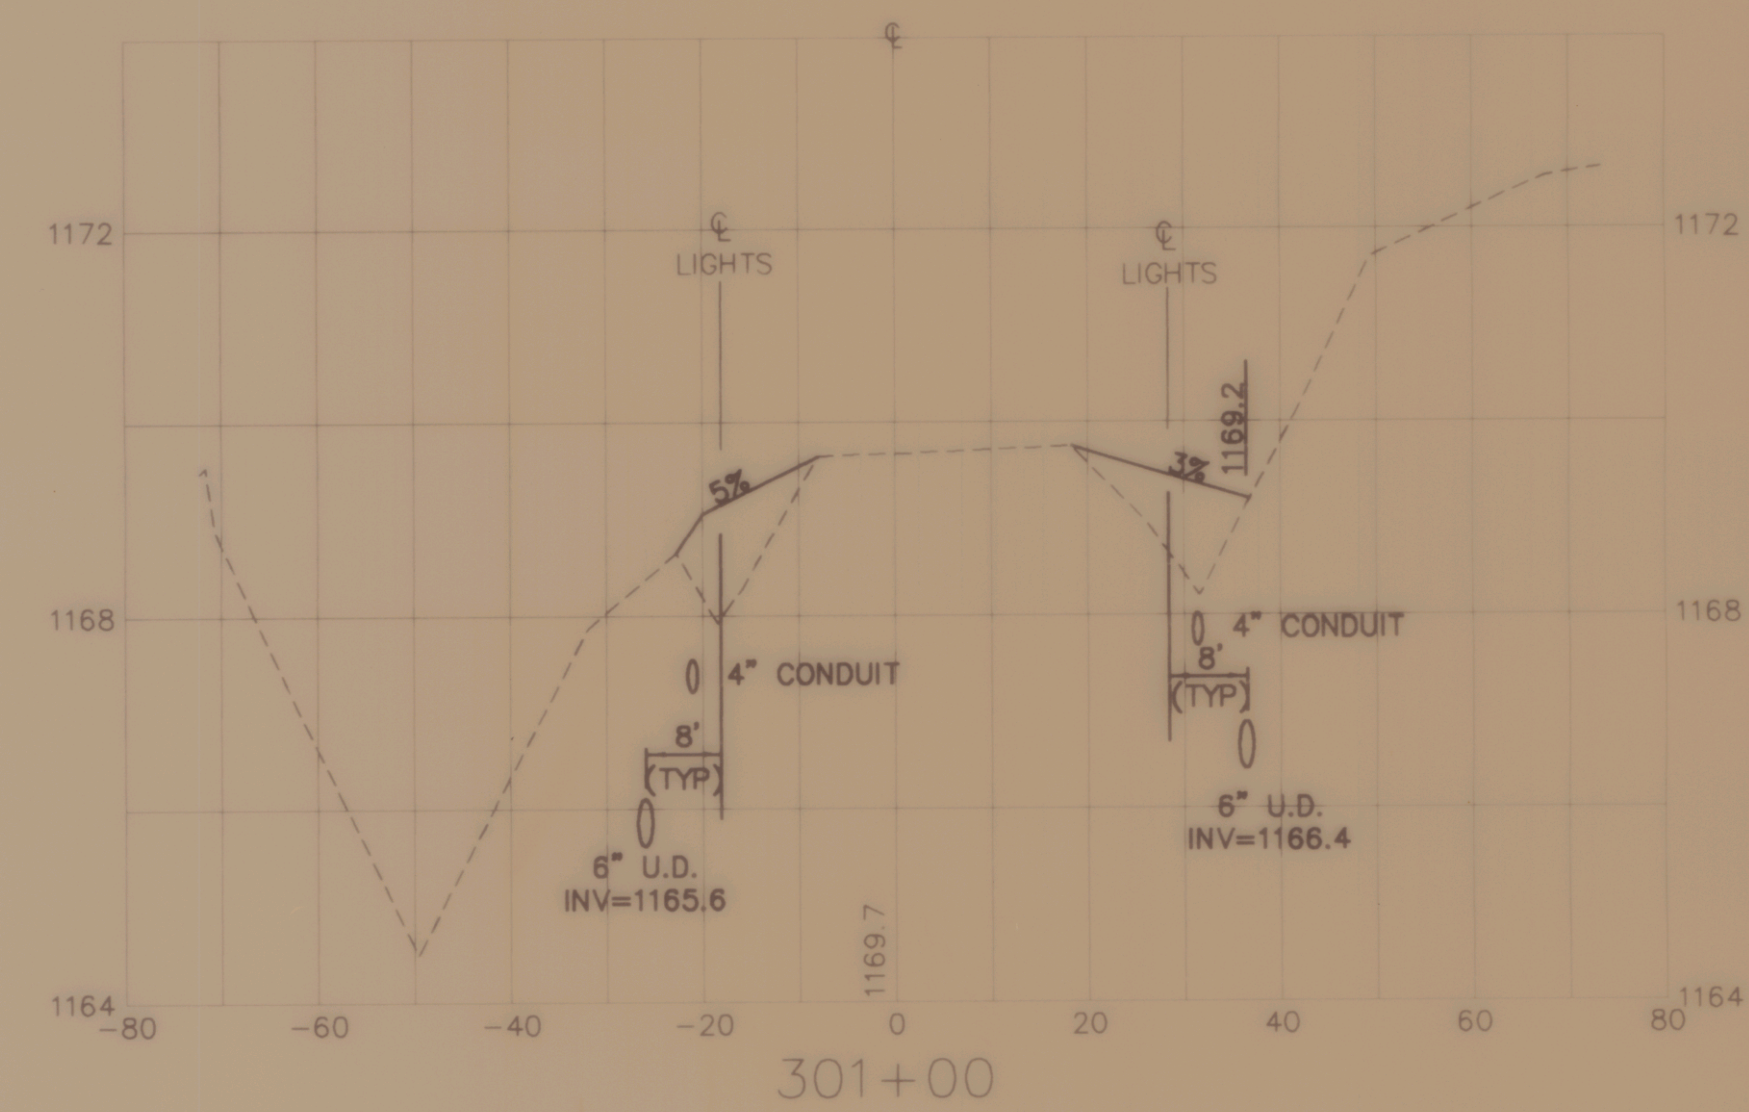


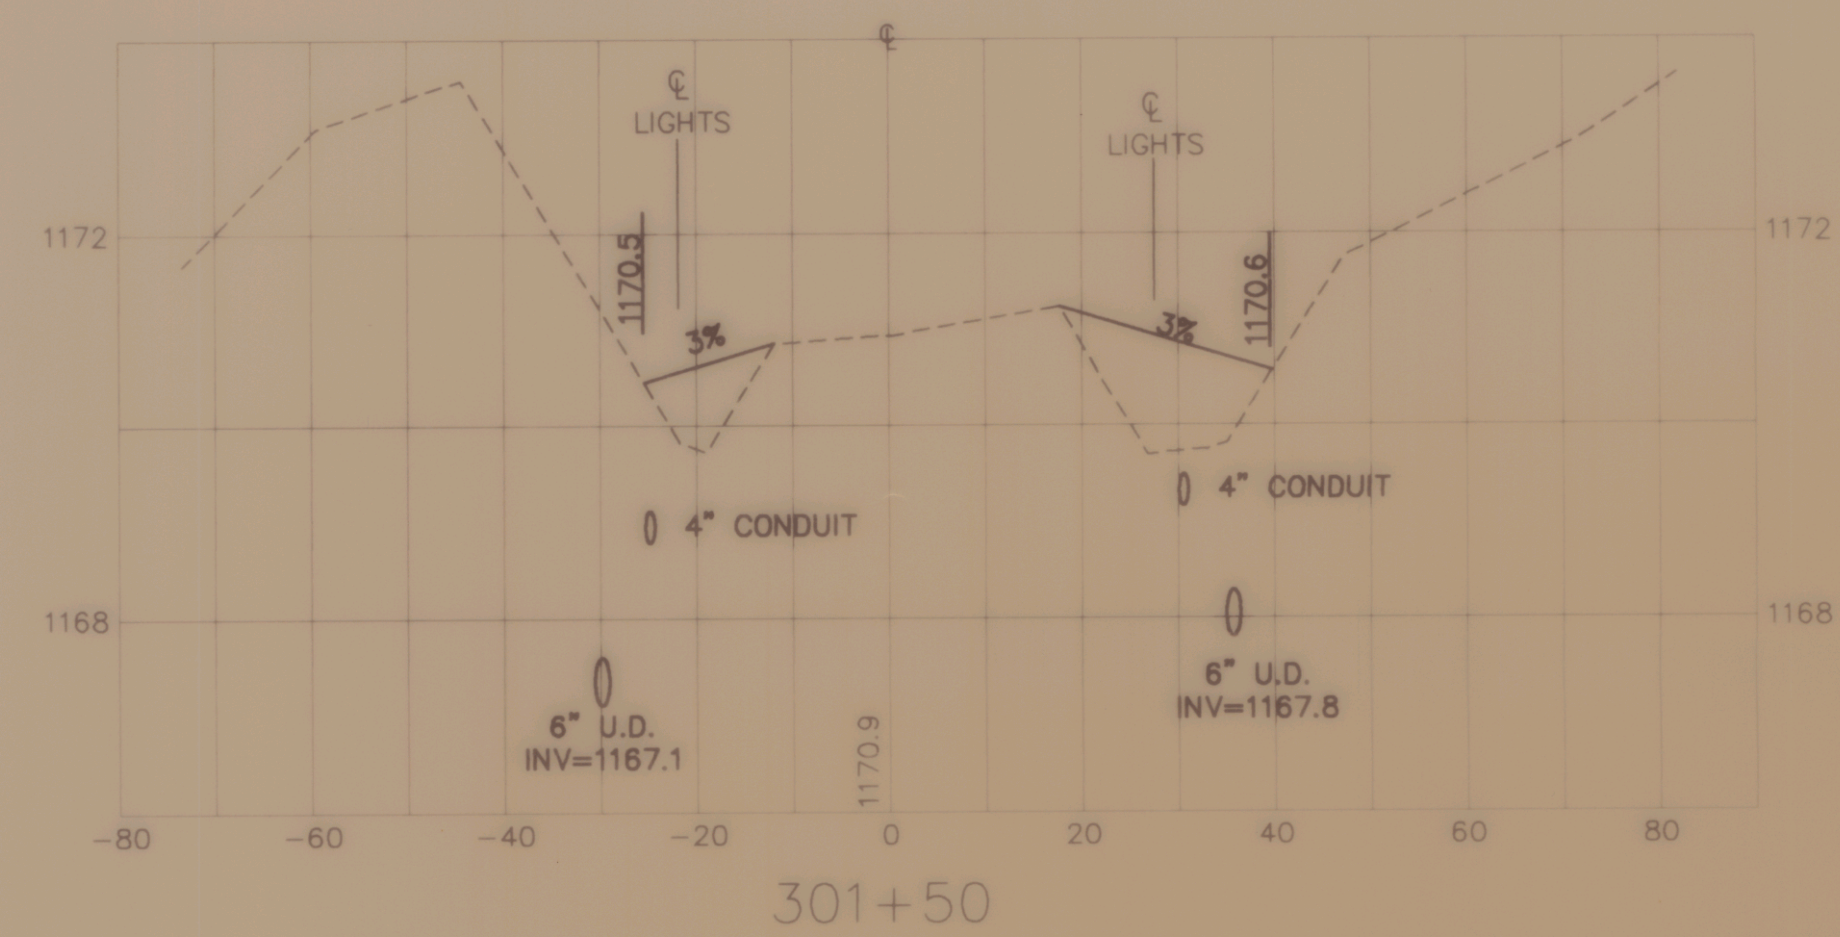

CROSS SECTIONS OF TAXIWAY D
OF
CALEDONIA COUNTY STATE AIRPORT
PREPARED FOR
VERMONT AGENCY OF TRANSPORTATION

SCALE 1" = 20' HORIZ 1" = 2' VERT DATE : NOVEMBER 1994

DESIGNED BY RLS
DRAWN BY SJG
CHECKED BY JAM
APPROVED BY DAF

DuBois & King

ROUTE 66 PROFESSIONAL PLAZA
RANDOLPH, VERMONT
(802) 728-3376

SHEET 11 OF 14

JOB NO. N12603

NO.	DATE	REVISION