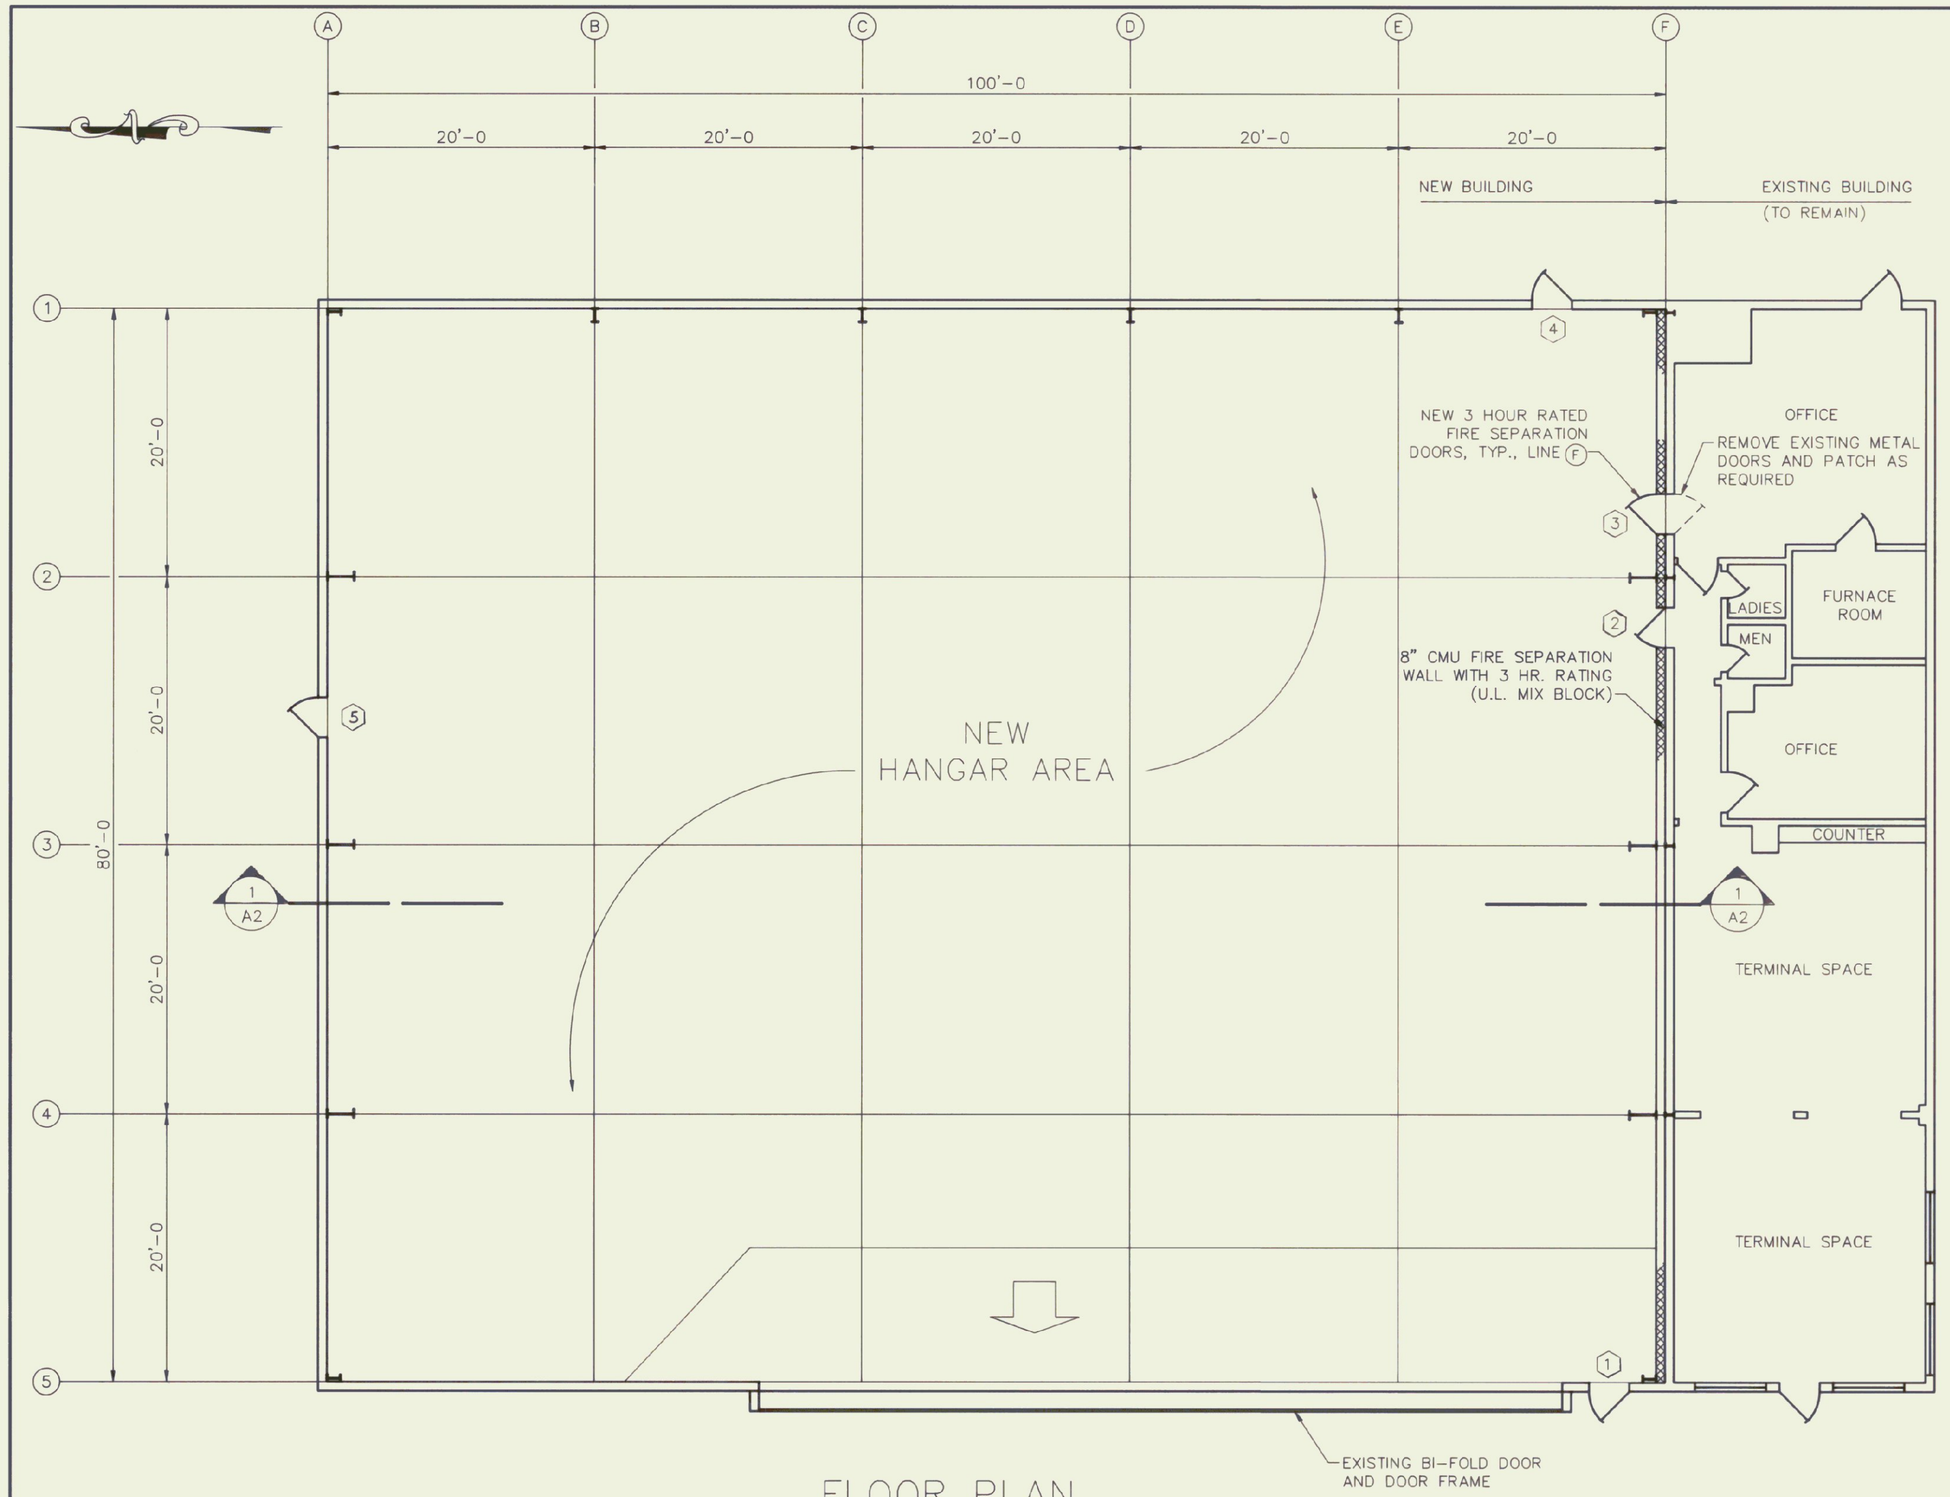

FLOOR PLAN

SCALE: 1/8"=1'-0

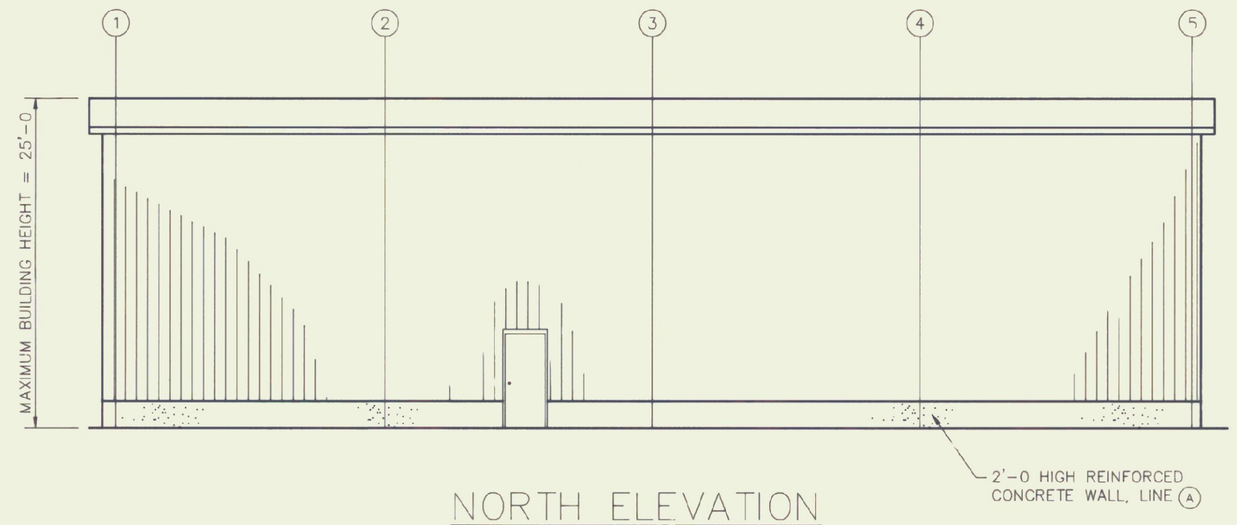

NORTH ELEVATION

SCALE: 1/8"=1'-0

SIDING COLOR:
SUBMIT COLORS TO OWNER FOR APPROVAL. CONTRACTOR SHOULD MAKE EVERY EFFORT TO MATCH THE EXISTING TERMINAL BUILDING COLOR.

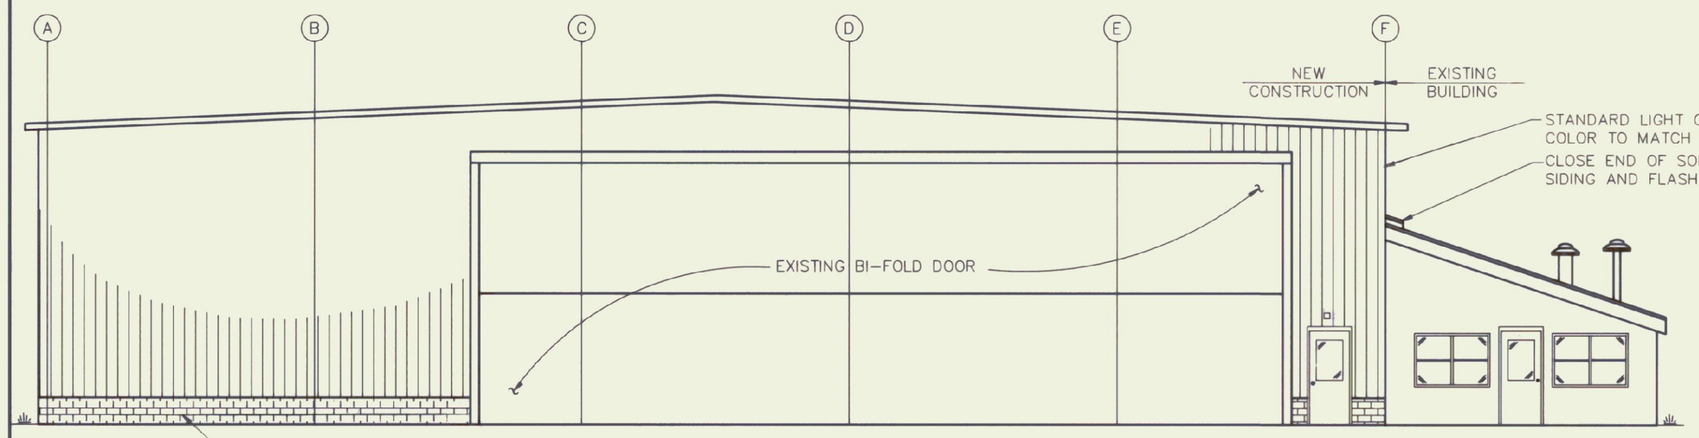

WEST ELEVATION

SCALE: 1/8"=1'-0

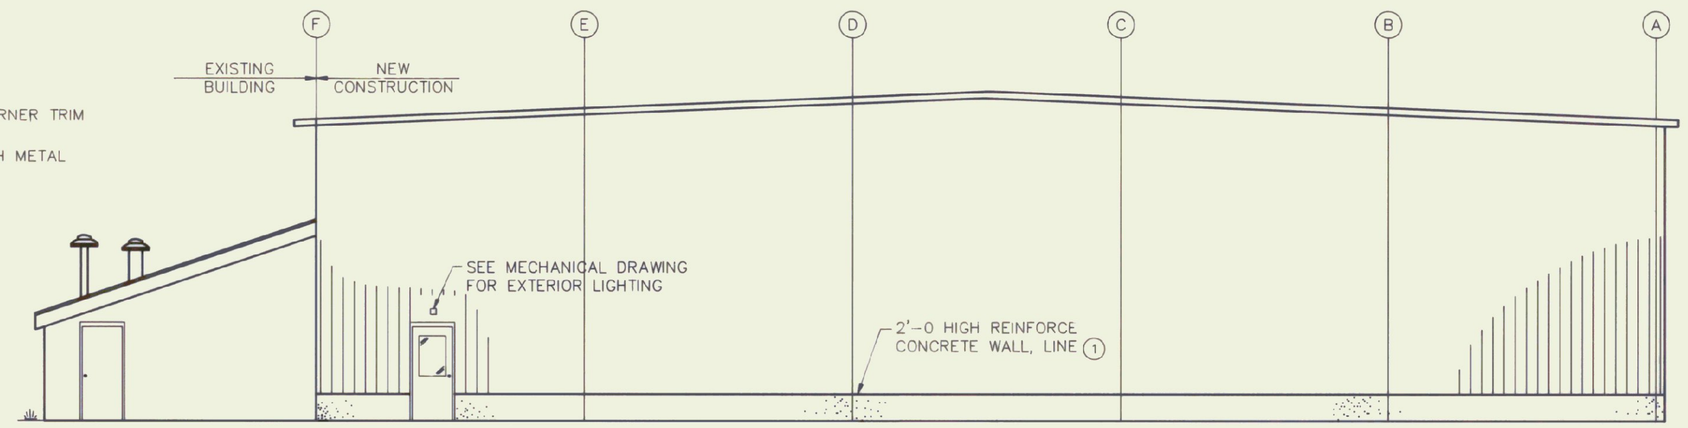

EAST ELEVATION

SCALE: 1/8"=1'-0

STATE OF VERMONT
ROBERT J. GIBBONS
NO. 5610
REGISTERED
PROFESSIONAL ENGINEER

Rev No	Date	Description	Made by	Checked by	App'd by

NEW AIRPORT HANGAR
FRANKLIN COUNTY AIRPORT
FLOOR PLAN
PROJECT NO. AIR 03 2074

A1

CHENETTE ENGINEERING, INC.
50 STATE STREET
MONTPELIER, VERMONT 05602

Sheet	of
Scale	AS NOTED
Des. By	RJG
Drn. By	DDH
Chk. By	MJC
Date	MAY 1992
Dwg.	22-002-4

HANGARS\FRANKLIN\A1.DWG