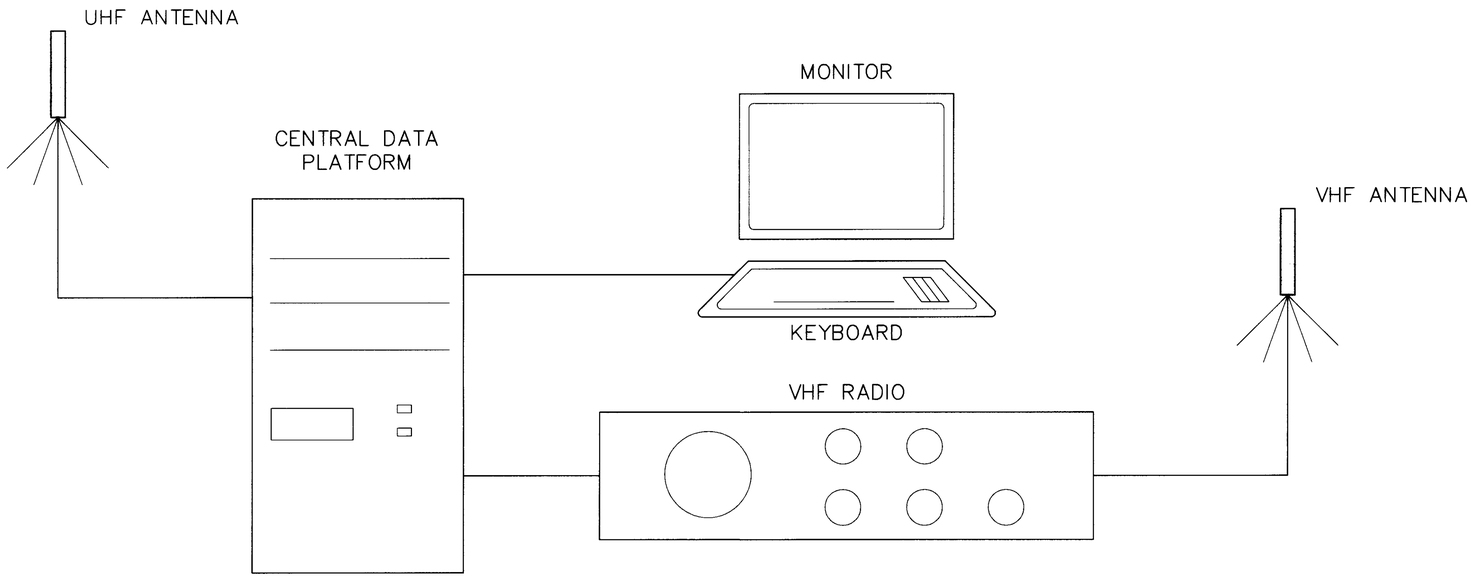

NOTES:

1) THE UHF AND VHF ANTENNA ARE TO BE INSTALLED ON THE ROOF OF THE TERMINAL/HANGAR BUILDING (LOCATION (16) SHEET 4). EXACT LOCATION TO BE ADVISED BY THE ENGINEER.

2) CENTRAL DATA PROCESSING STATION HARDWARE, INCLUDING CENTRAL DATA PLATFORM, VHF RADIO, KEYBOARD, MONITOR, ETC. WILL BE LOCATED IN THE ADMINISTRATIVE AREA OF THE TERMINAL/HANGAR BUILDING. EXACT LOCATIONS WILLL BE ADVISED BY THE AIRPORT MANAGER TO SUIT HIS REQUIREMENTS.

3) ALL CENTRAL DATA PROCESSING STATION ITEMS, INCLUDING VHF AND UHF ANTENNAS, WILL BE SUPPLIED BY VAISALA, INC.

A/11 AWOS CENTRAL DATA PROCESSING STATION SYSTEM SCHEMATIC
NOT TO SCALE

Dufresne-Henry
Saratoga Springs, New York
Tel. (518) 587-3415 • FAX (518) 581-1284
www.dufresne-henry.com

Rev.	Description	By	Date

VERMONT

AWOS INSTALLATION
FRANKLIN AIR 04-3144 C/1

FRANKLIN COUNTY STATE AIRPORT
CENTRAL DATA PROCESSING STATION

HIGHGATE

STATE OF VERMONT — NADINE C. WHITCOMB — No. 6486 — REGISTERED PROFESSIONAL ENGINEER

Project No.	8190066
Proj. Manager	AHT
Proj. Designer	AHT
Drawn By	DNF
Checked By	MC
Scale	NTS
Approved	MC
Date	05-07-01

11

Sheet 11 of 11

D AWOS 7