


DEMOLITION PLAN
1/4" = 1'-0"

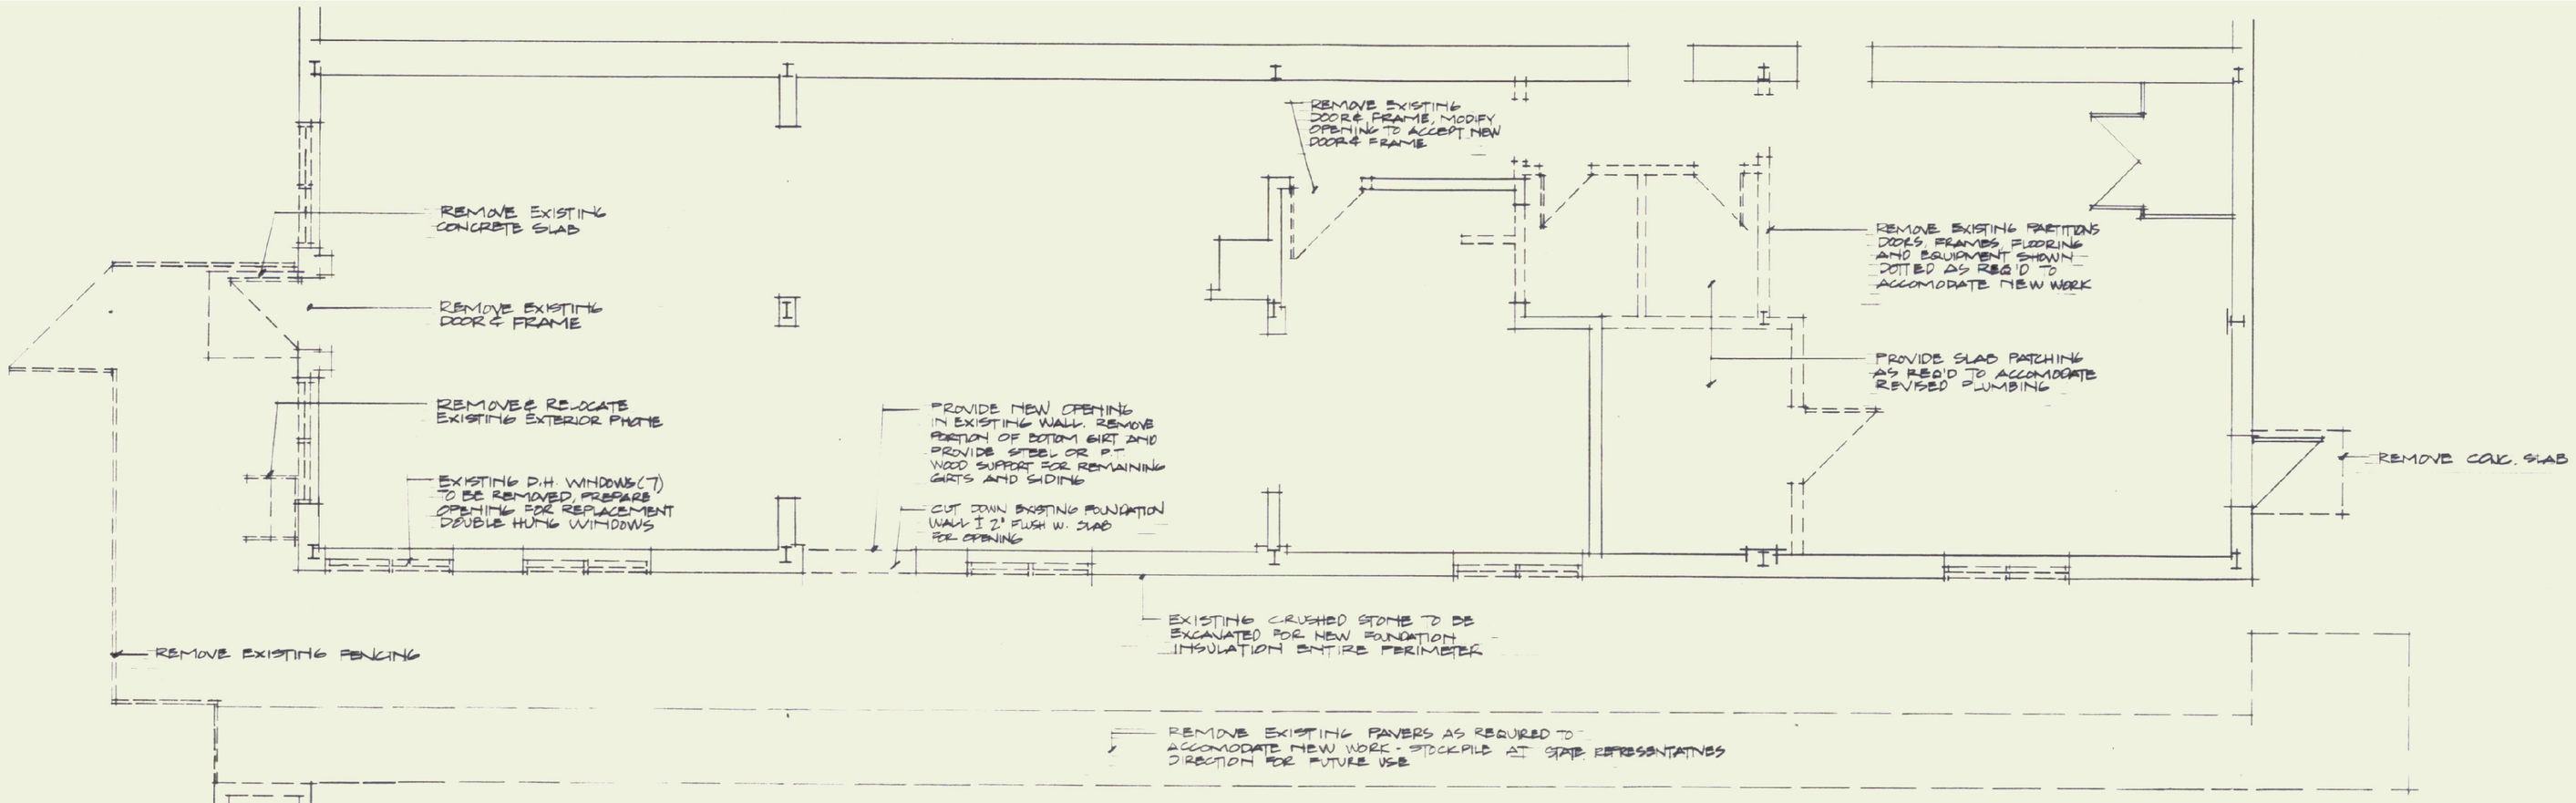


FLOOR PLAN
1/4" = 1'-0"

STATE OF VERMONT
DEPARTMENT OF STATE BUILDINGS
AGENCY OF ADMINISTRATION
MONTPELIER. VERMONT

**FRANKLIN COUNTY AIRPORT**
Swanton, Vermont

DUNCAN • WISNIEWSKI ARCHITECTURE
207 King Street, Burlington, VT 05401 802.864.6693 864.6932 (FAX)

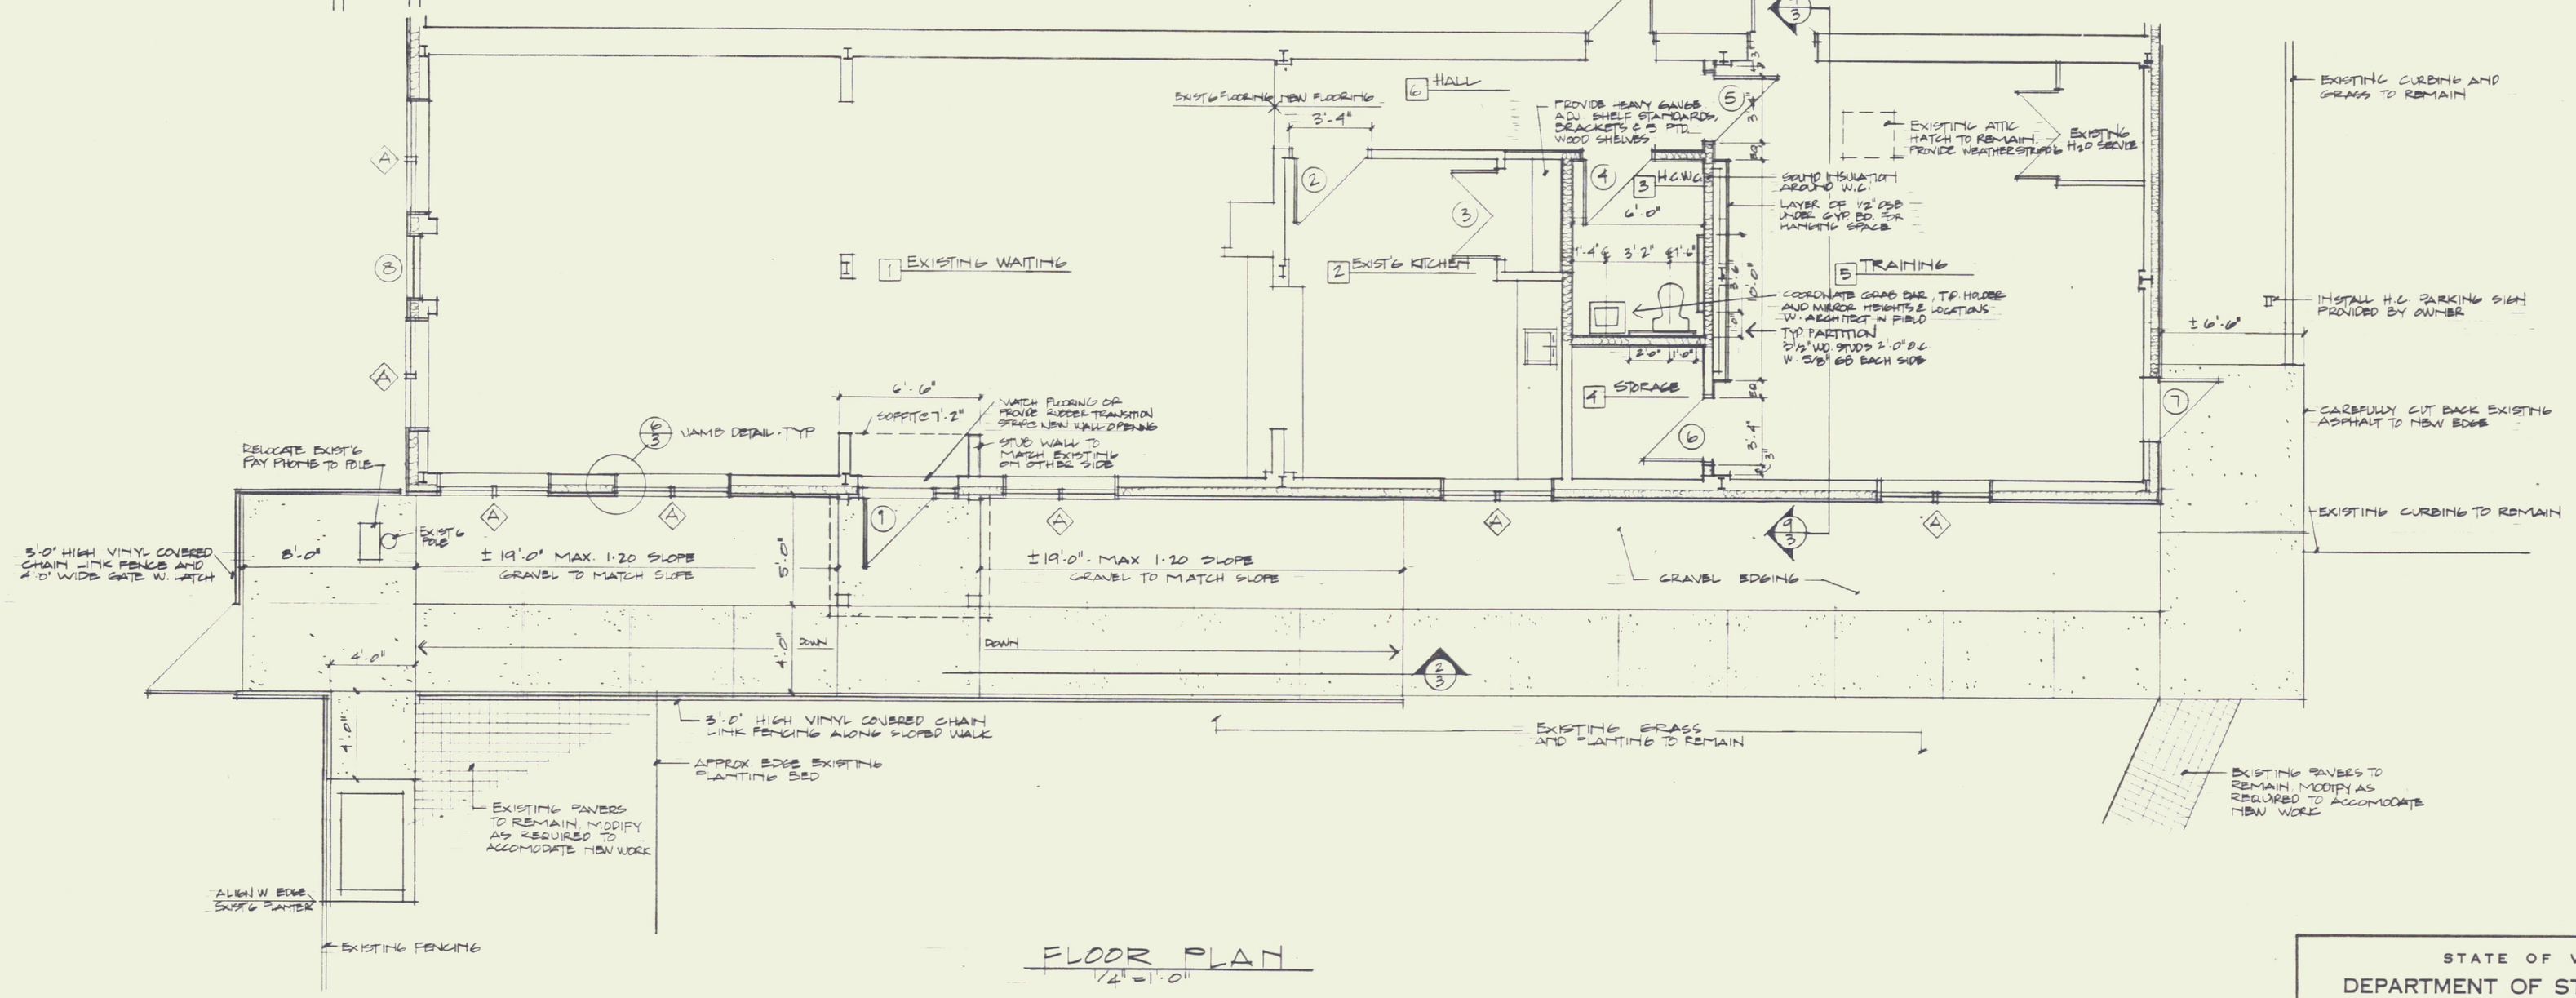REGISTERED ARCHITECT MICHAEL WISNIEWSKI STATE OF VERMONT

| DATE | SCALE | REVISIONS | DWG. NO. |
|---|---|---|---|
| 25 MAY 95 | 1/4" = 1'-0" | | A1 |
| DRAWN BY MW | APPROVED BY MW | | ___ OF ___ |