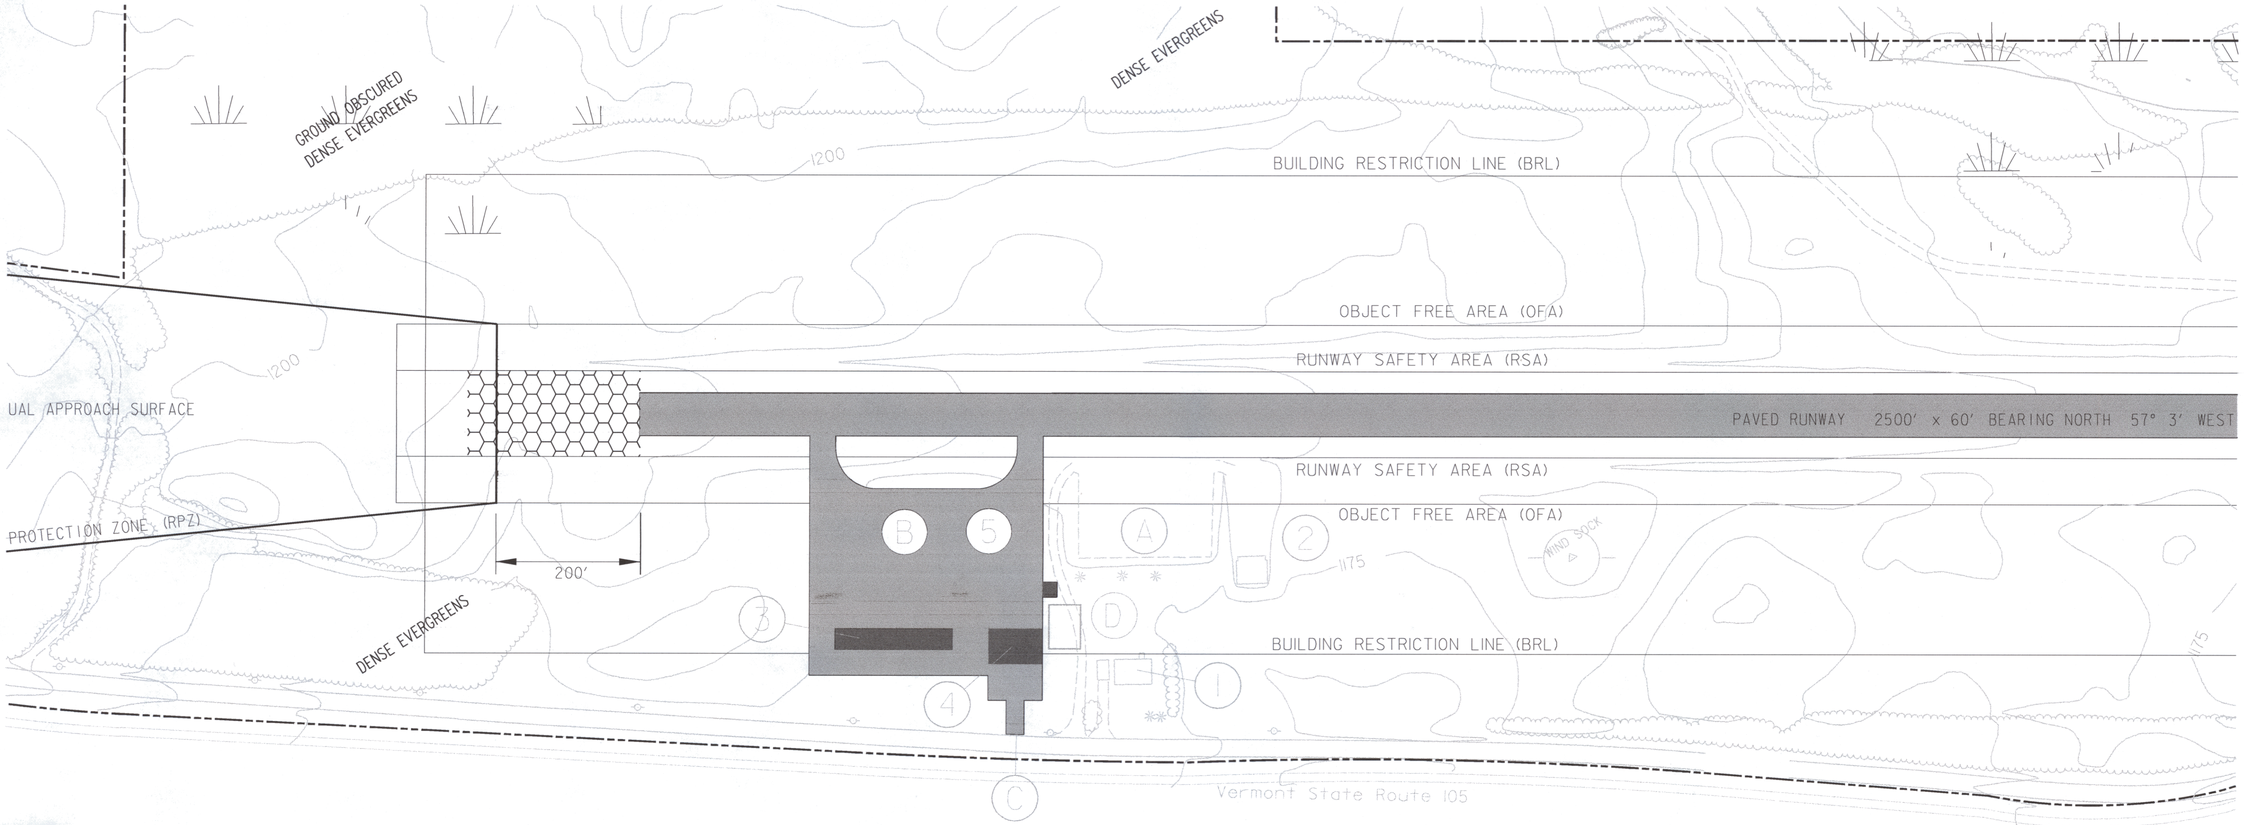

Dufresne-Henry

Rev.	Description	By	Date

JOHN H. BOYLAN STATE AIRPORT

VERMONT

TERMINAL PLAN

BRIGHTON

Project No.	8190014
Proj. Manager	MC
Proj. Designer	JMW
Drawn By	GPR
Checked By	MS
Scale	1"=200'
Approved	
Date	11-18-99

Sheet 3 of 7

D

...\CADD\Island Pond\terminal.dgn 04/19/01 02:29:00 PM