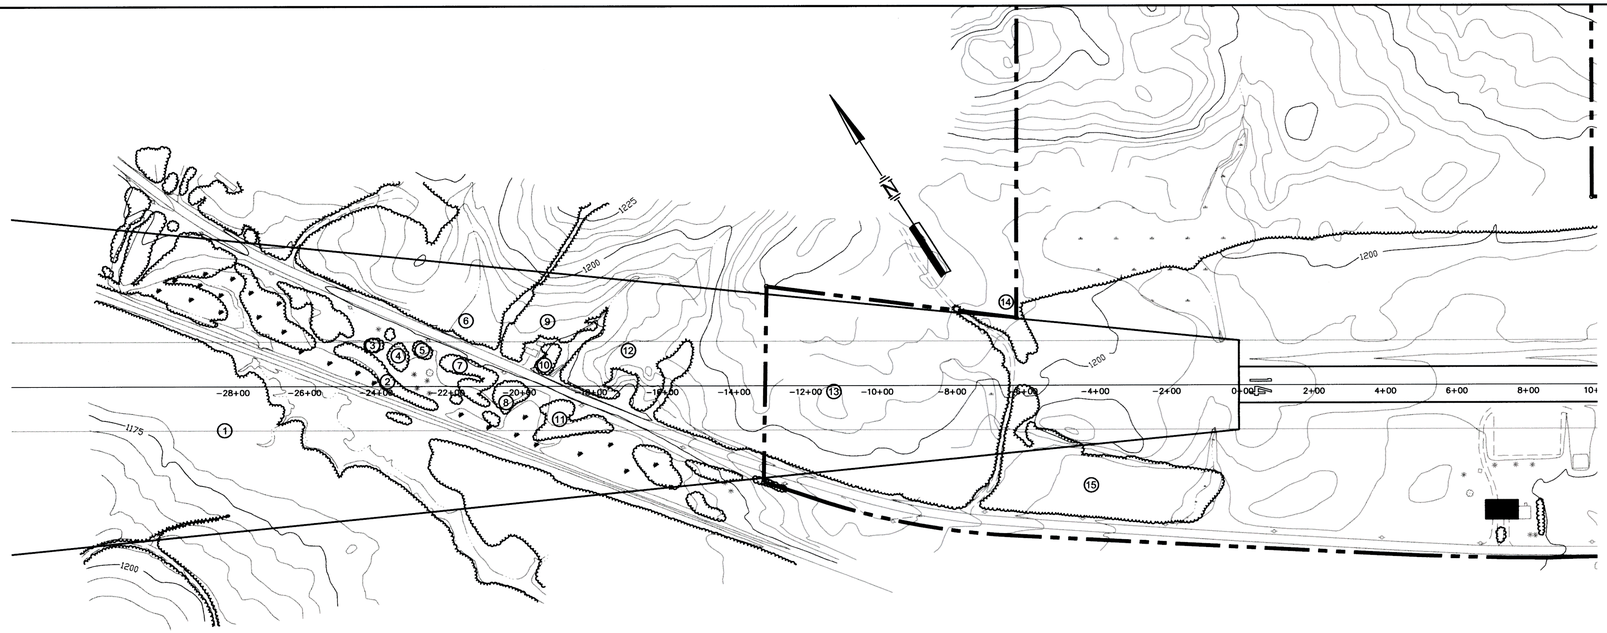

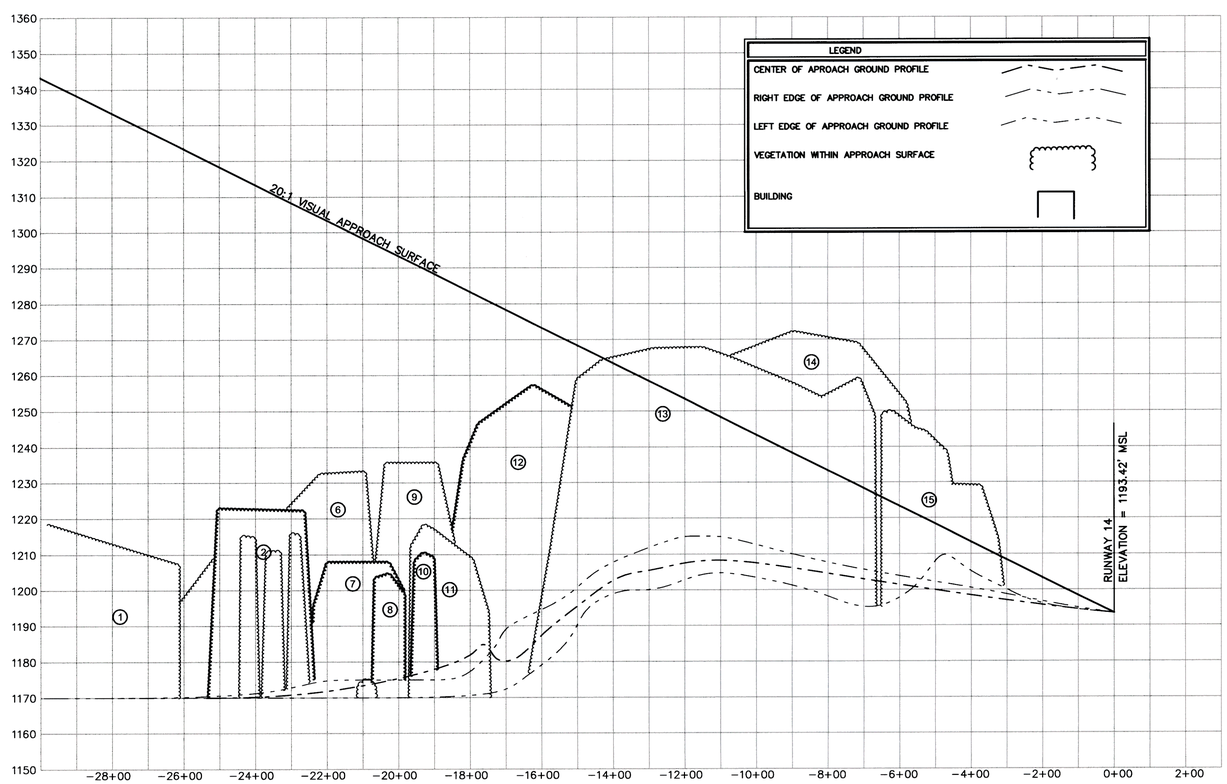

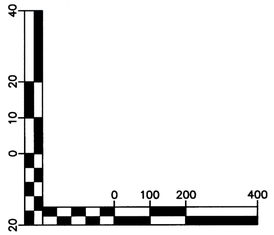

Dufresne-Henry
Portland, Maine
Tel. (207) 775-5211 • FAX (207) 775-6434
www.dufresne-henry.com

Rev.	Description	By	Date

JOHN H. BOYLAN STATE AIRPORT

VERMONT

RUNWAY 14
FAR PART 77 PLAN AND PROFILE

ISLAND POND

Project No.	8190014
Proj. Manager	JW
Proj. Designer	MS
Drawn By	MS
Checked By	JW
Scale	1" = 200'
Approved	DCD
Date	05-00

Sheet 1 of 2

D