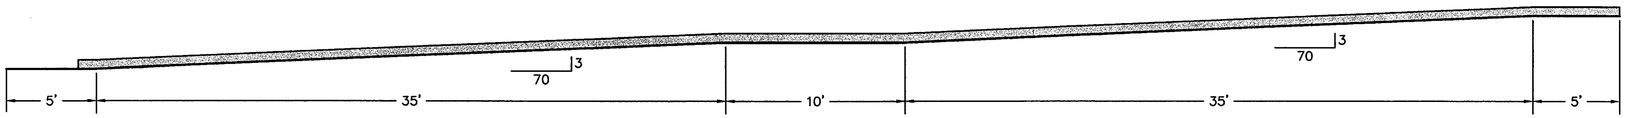

PROFILE

A/6 ACCESS RAMP DETAIL
SCALE 1"=3'

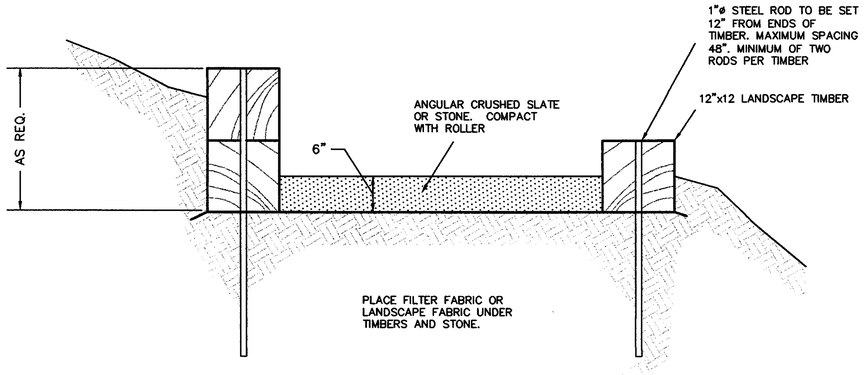

B/6 TYPICAL ACCESS RAMP CROSS SECTION
SCALE 1"=1'

Dufresne-Henry
Consulting Engineers
SOUTH BURLINGTON, VT 05407
Tel. (802)864-0223 Fax (802)864-0565

Rev.	Description	By	Date

Vermont

John H. Boylan State Airport
Contract #0284038

ACCESS RAMP DETAILS

Brighton

Project No.	8190066
Proj. Manager	mc
Proj. Designer	gd
Drawn By	gr
Checked By	mc
Scale	As Shown
Approved	
Date	January 2000

6

Sheet 6 of 6

D

V:\John H. Boylan\Boylan Design 12-99\design 12-99 sheet 6.dwg Fri Mar 03 14:18:25 2000 Dufresne-Henry, Consulting Engineers
HP DesignJet 1050C Hewlett-Packard HP-GL/2 devices, ADI 4.3 (v4.1) - JUl 22 1998