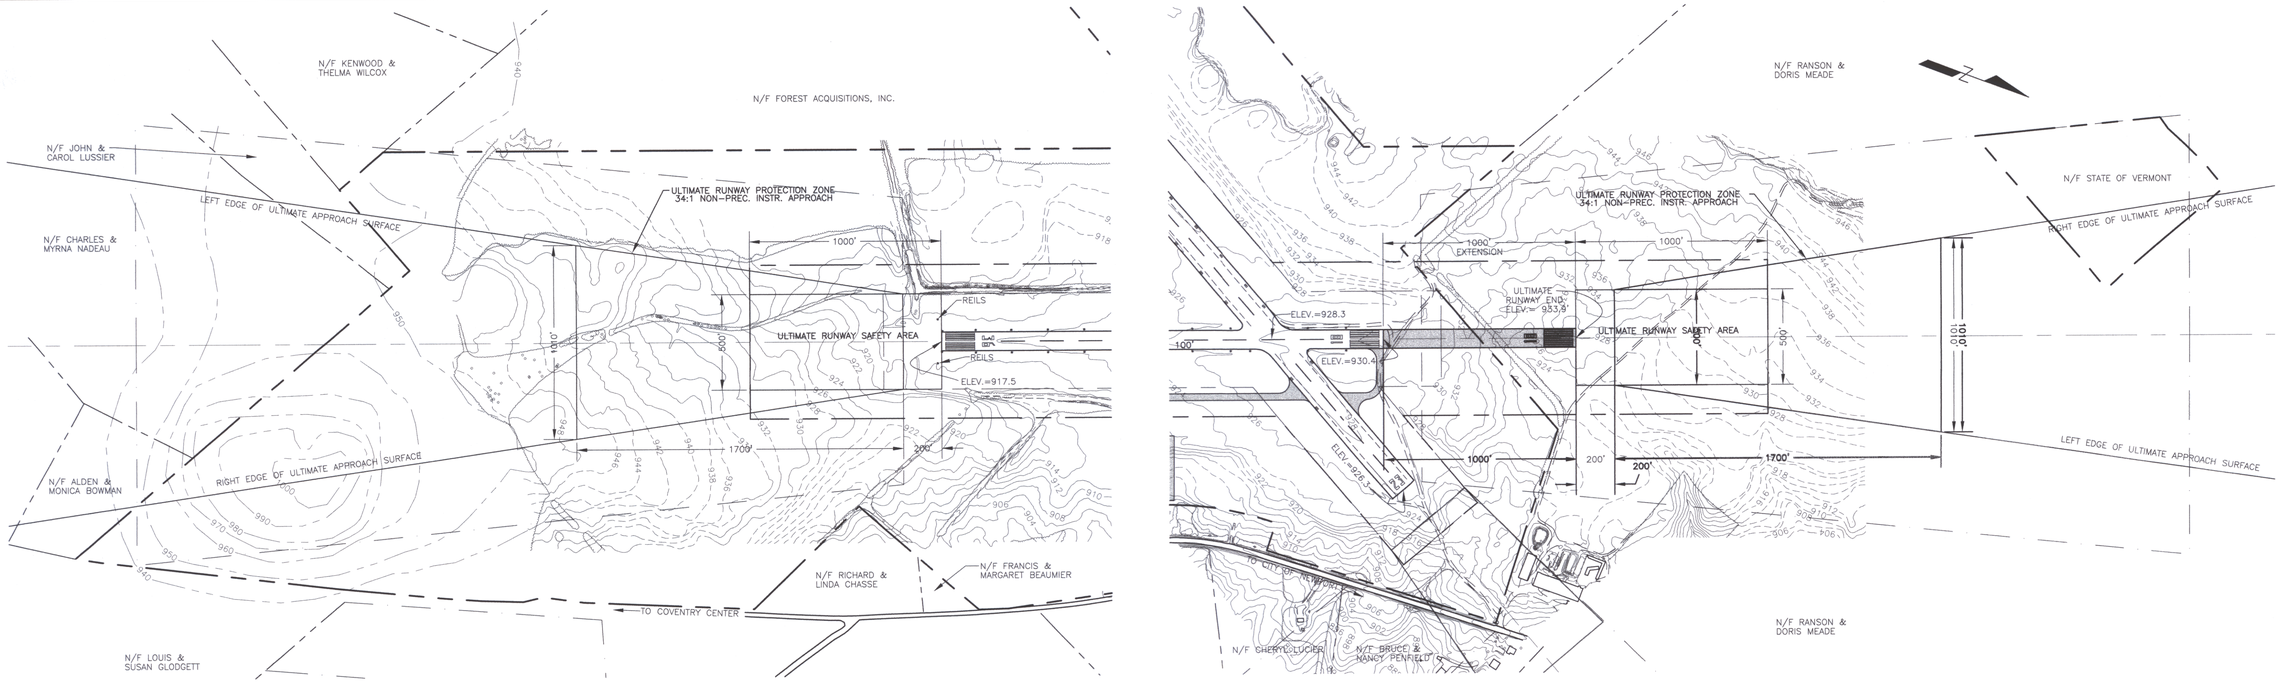

PLAN RUNWAY 18–36

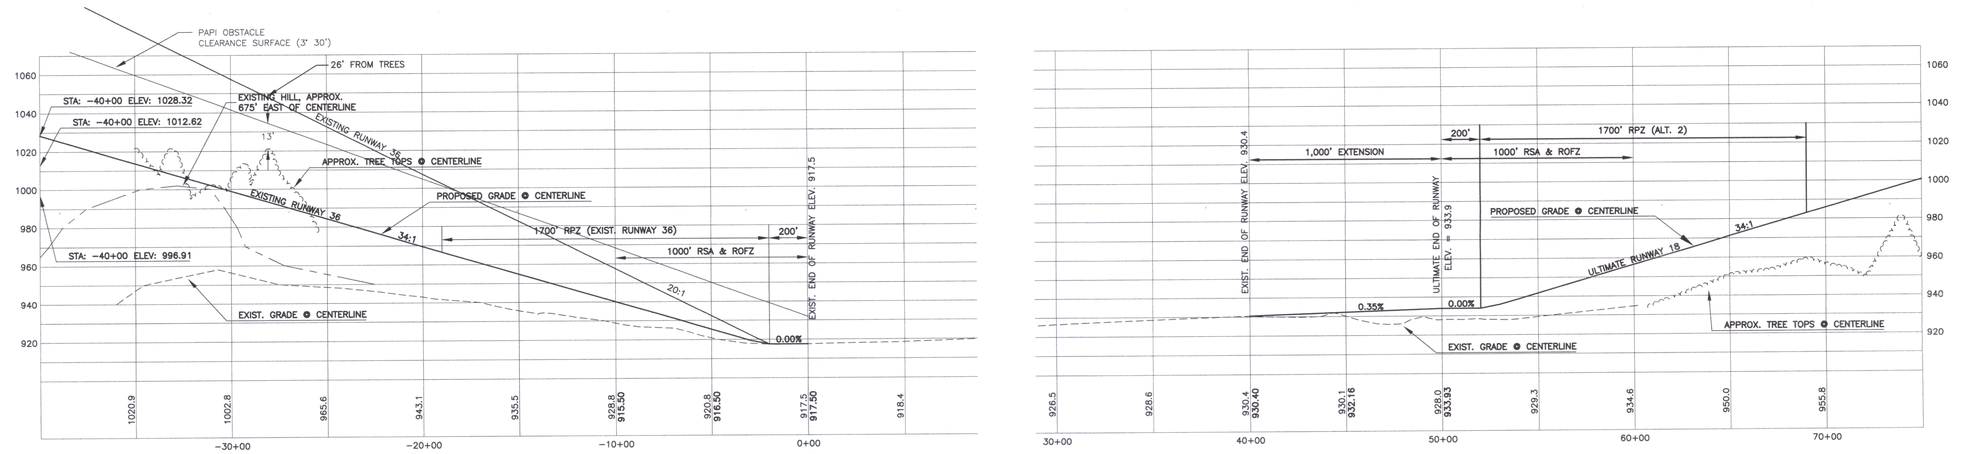

PROFILE RUNWAY 18–36

NOTES:

1. FOR LEGEND AND GENERAL NOTES SEE SHEET NO. 3 OF 8.
2. EXISTING GROUND CONTOURS AND PROFILES ARE BASED ON THE EXISTING AIRPORT LAYOUT PLAN AND SUPPLEMENTED BY U.S.G.S. QUADRANGLES AND LIMITED FIELD SURVEY BY OTHERS.
3. EXISTING TREES, BUILDINGS, ETC. SHOWN IN PROFILE ARE ONLY THOSE FOUND WITHIN THE LIMITS OF THE APPROACH SURFACES SHOWN IN PLAN VIEW.
4. ALL PROFILE DETAILS ARE TYPICAL OF THOSE FOUND ON THE EXTENDED RUNWAY CENTERLINE UNLESS OTHERWISE NOTED.

GRAPHIC SCALE

300 0 150 300 600 1200

(IN FEET)
1 inch = 300 ft.

NEWPORT STATE AIRPORT
COVENTRY, VERMONT

PLAN/PROFILE
RUNWAY 18-36 & APPROACHES

DuBois & King inc.
engineering planning management development

NO.	DATE	REVISIONS	BY	CK'D

DRAWN BY: JJP	DATE: MAR. 1999
CHECKED BY: RDK	PROJ. NO.: N15500H2
PROJ. ENG.: KLR	DRAW. NO.: 6
SHEET 6 OF 8	

I:\N15500H2\Dwg\c15500h2d006.DWG Thu May 03 14:25:39 2001