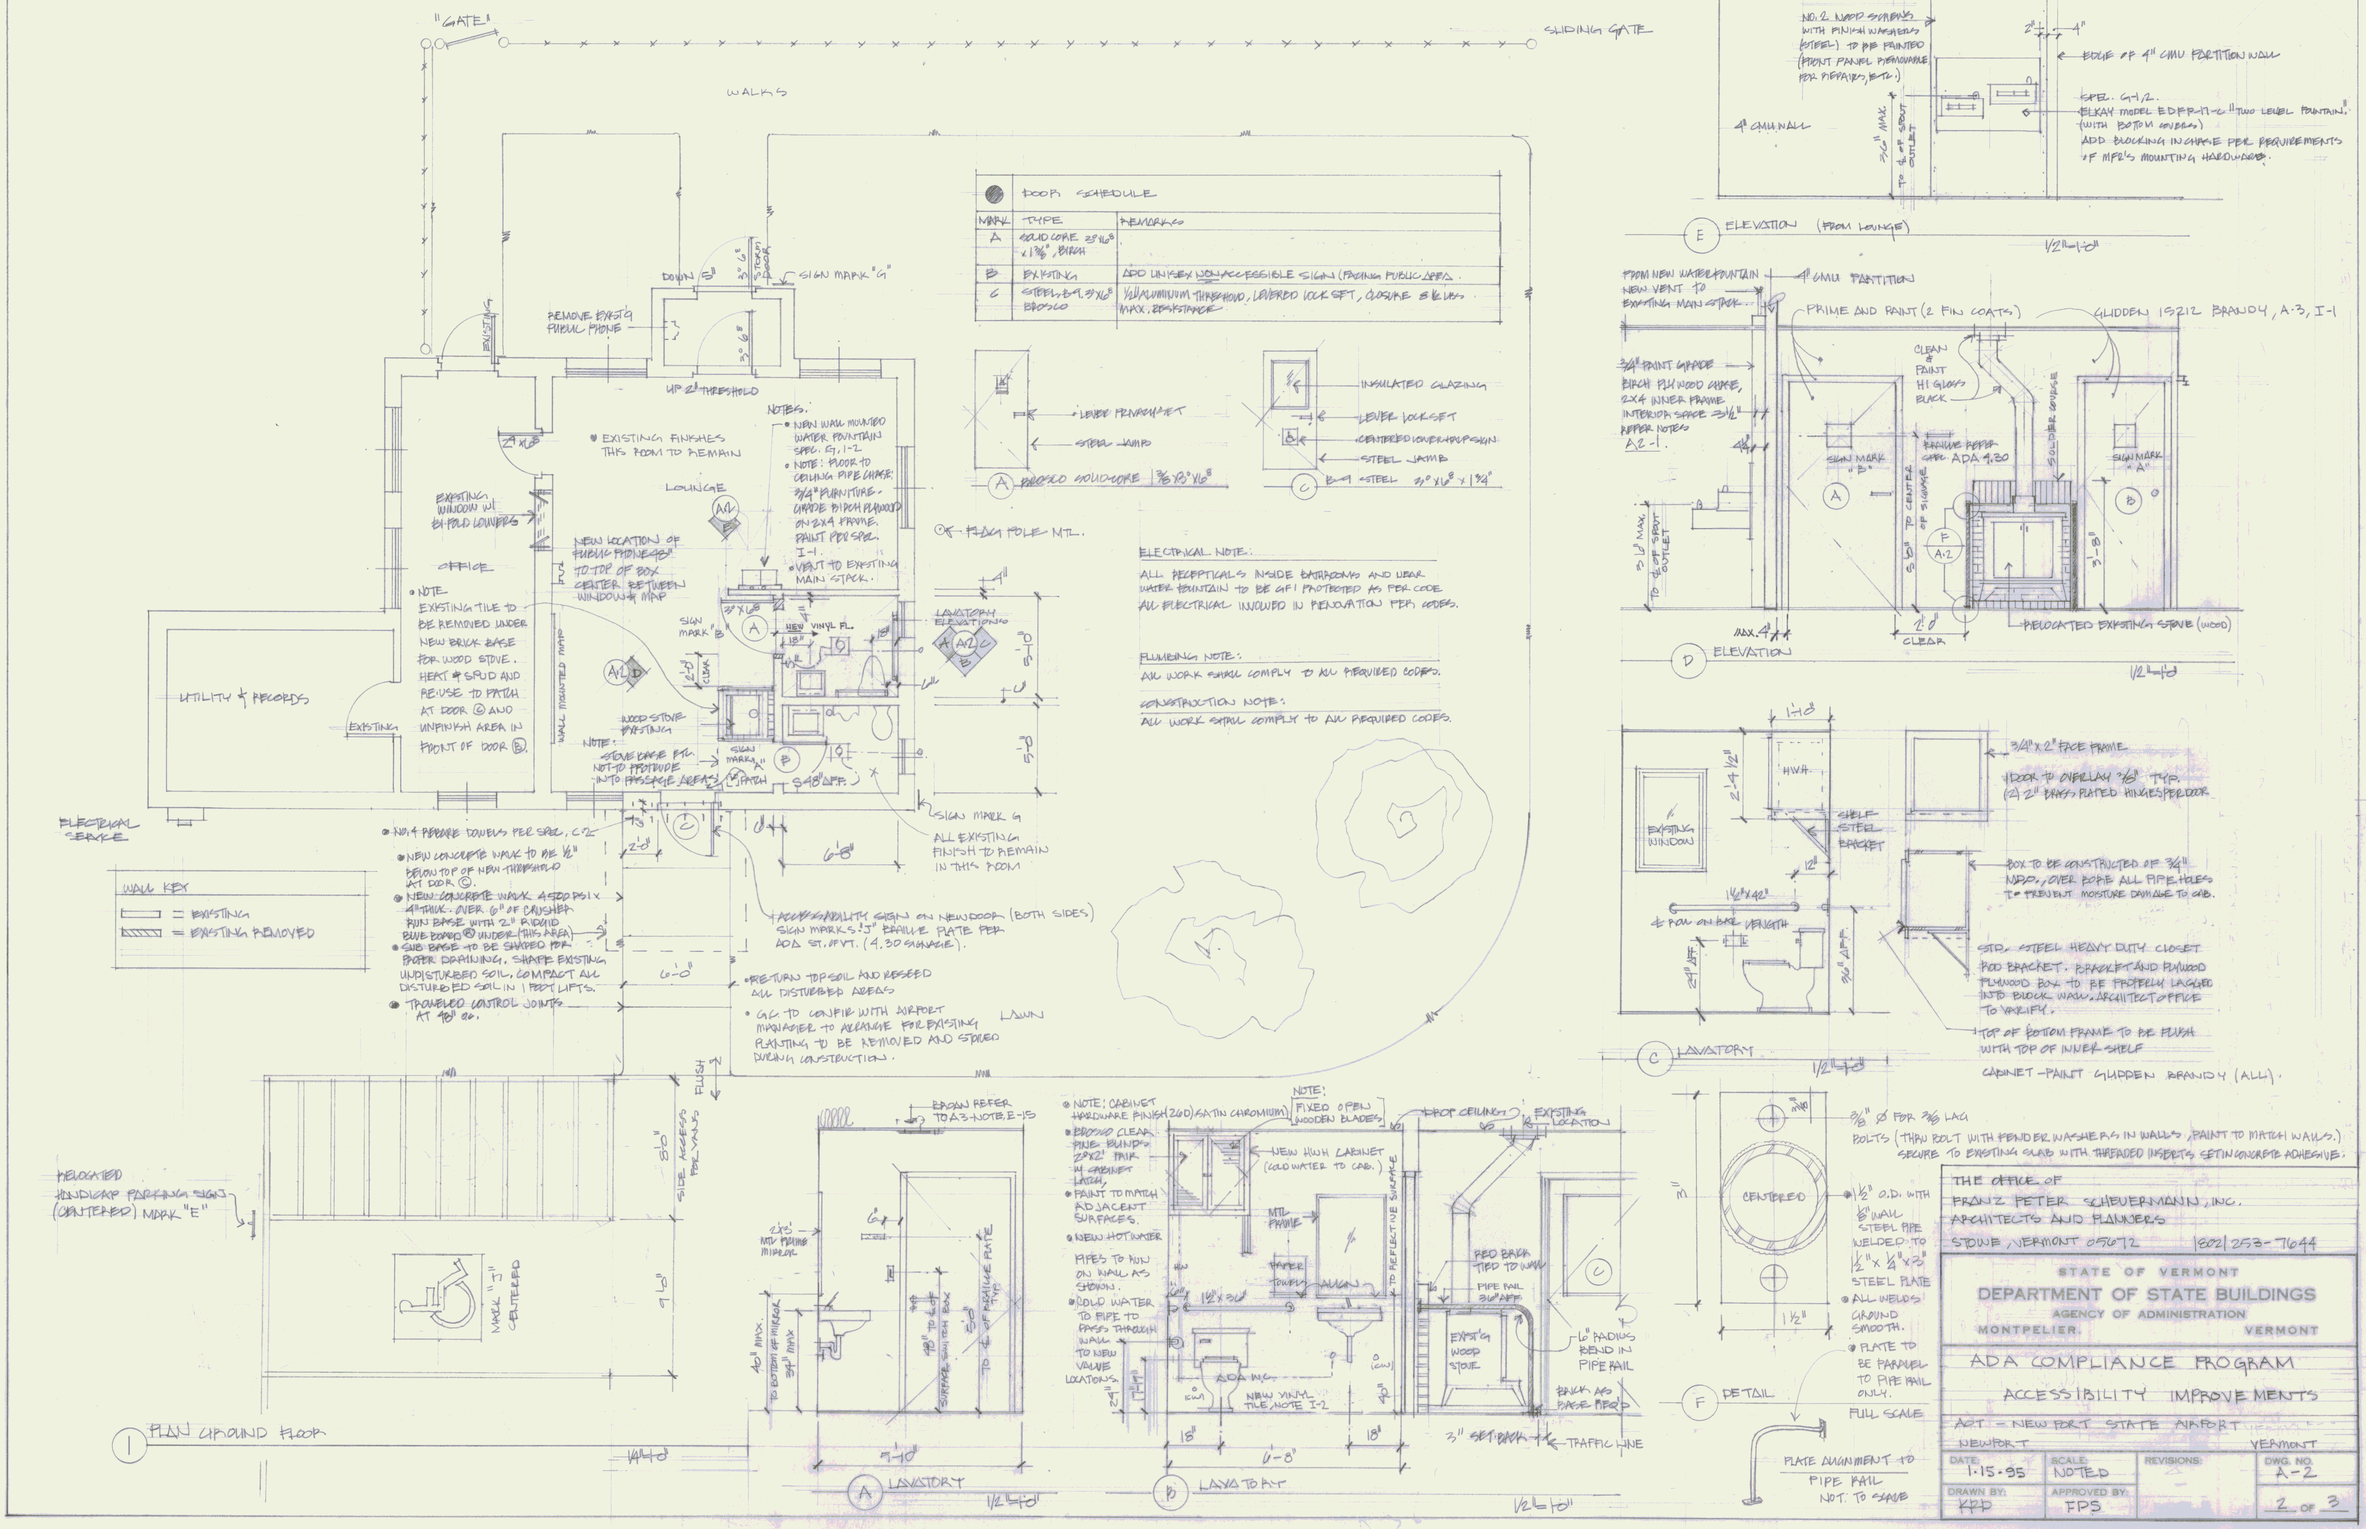

THE OFFICE OF
FRANZ PETER SCHEUERMANN, INC.
ARCHITECTS AND PLANNERS
STOWE, VERMONT 05672 (802) 253-7644

STATE OF VERMONT
DEPARTMENT OF STATE BUILDINGS
AGENCY OF ADMINISTRATION
MONTPELIER, VERMONT

ADA COMPLIANCE PROGRAM

ACCESSIBILITY IMPROVEMENTS

ACT - NEW PORT STATE AIRPORT
NEWPORT, VERMONT

DATE: 1-15-95	SCALE: NOTED	REVISIONS:	DWG. NO. A-2
DRAWN BY: KPD	APPROVED BY: FPS		2 OF 3