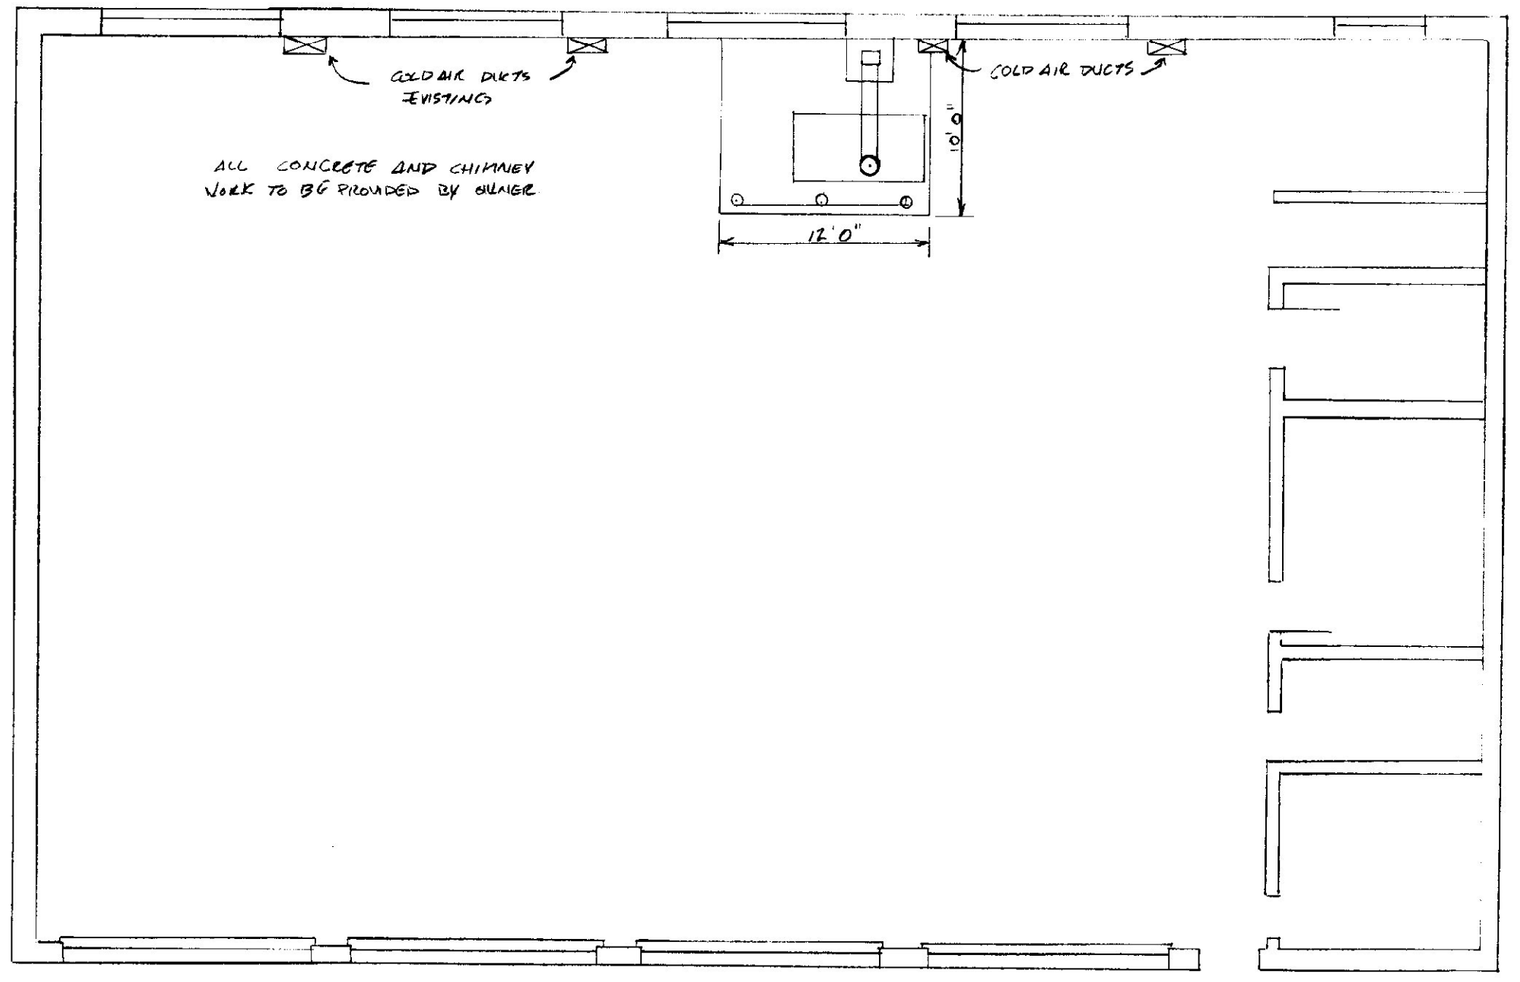

FLOOR PLAN SCALE 1/8" = 1'0"

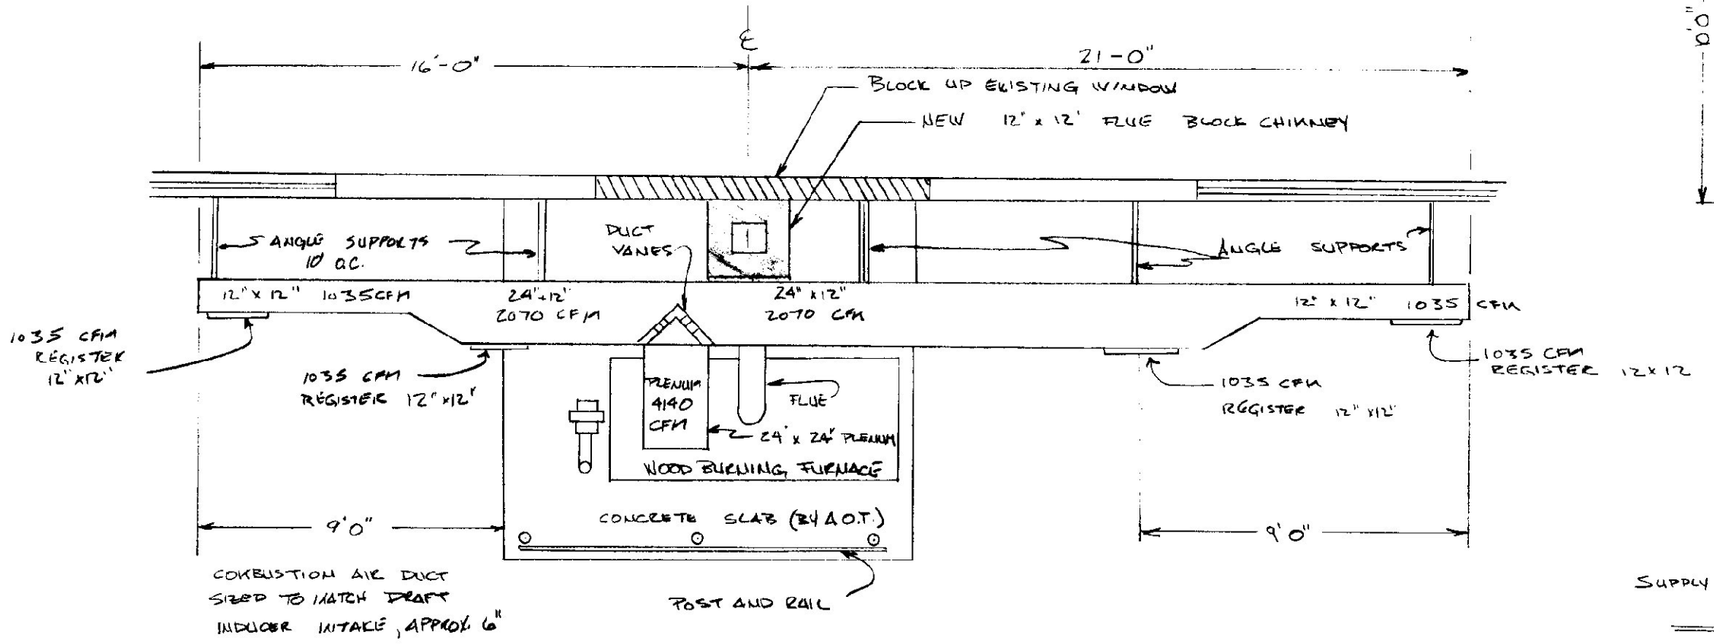

PLAN OF FURNACE @ SLAB

1/4" = 1'0"

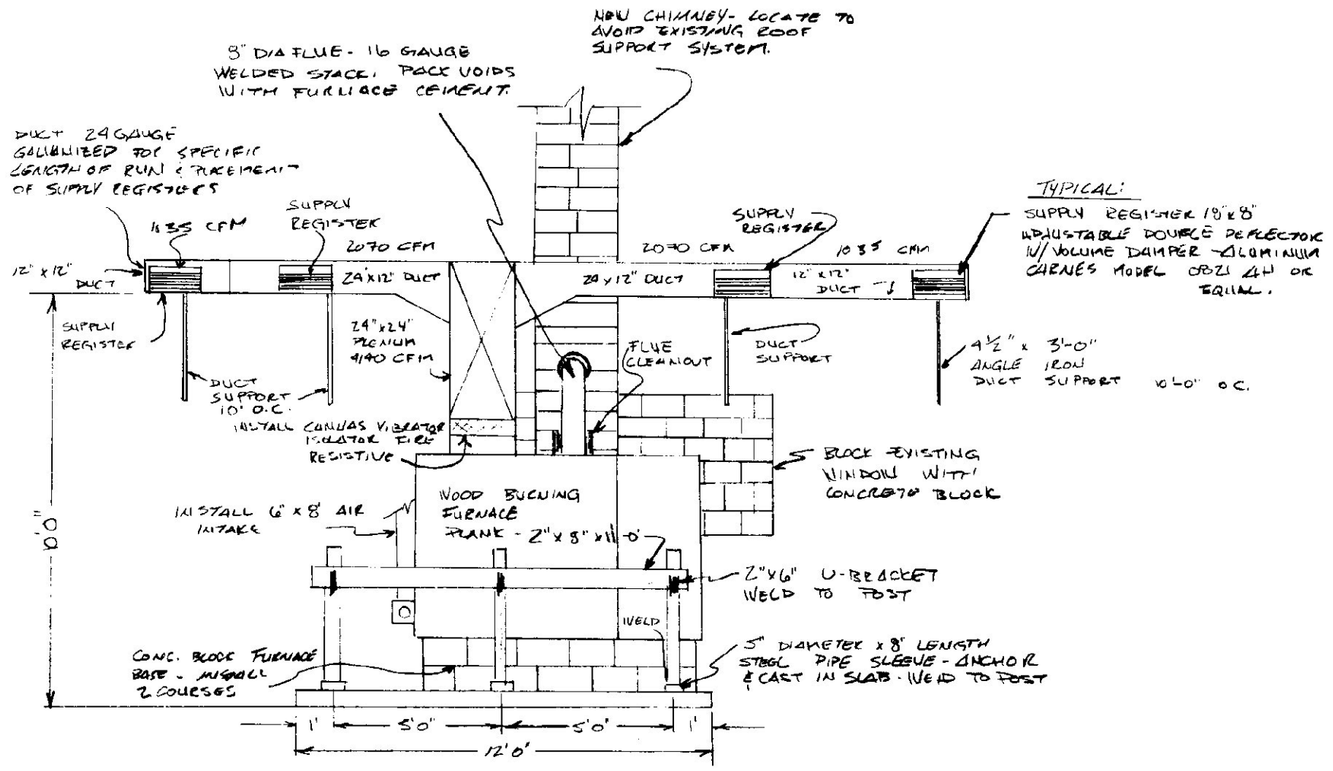

ELEVATION @ SIDE OF FURNACE

1/4" = 1'0"

NOTE:
PROVIDE ALUMINUM OPPOSED BLADE VOLUME DAMPER BEHIND EACH REGISTER.

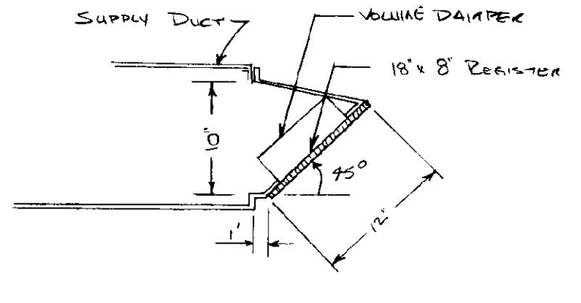

SECTION THRU REGISTER DEFLECTOR

1" = 1'-0"

STATE OF VERMONT

DIVISION OF STATE BUILDINGS

AGENCY OF ADMINISTRATION

MONTPELIER, VERMONT

WOOD BURNING FURNACE INSTALLATION
TYPICAL FOR 350,000 B.T.U.

AGENCY OF TRANSPORTATION

BRIGHTON, VT.

DATE: 7-29-81	P.A.: AG NUTTER	REVISIONS: 5 NOV 81 MSG	DWG. NO.
DRAWN BY: SL	APPROVED BY:		OF