


FRONT ELEVATION

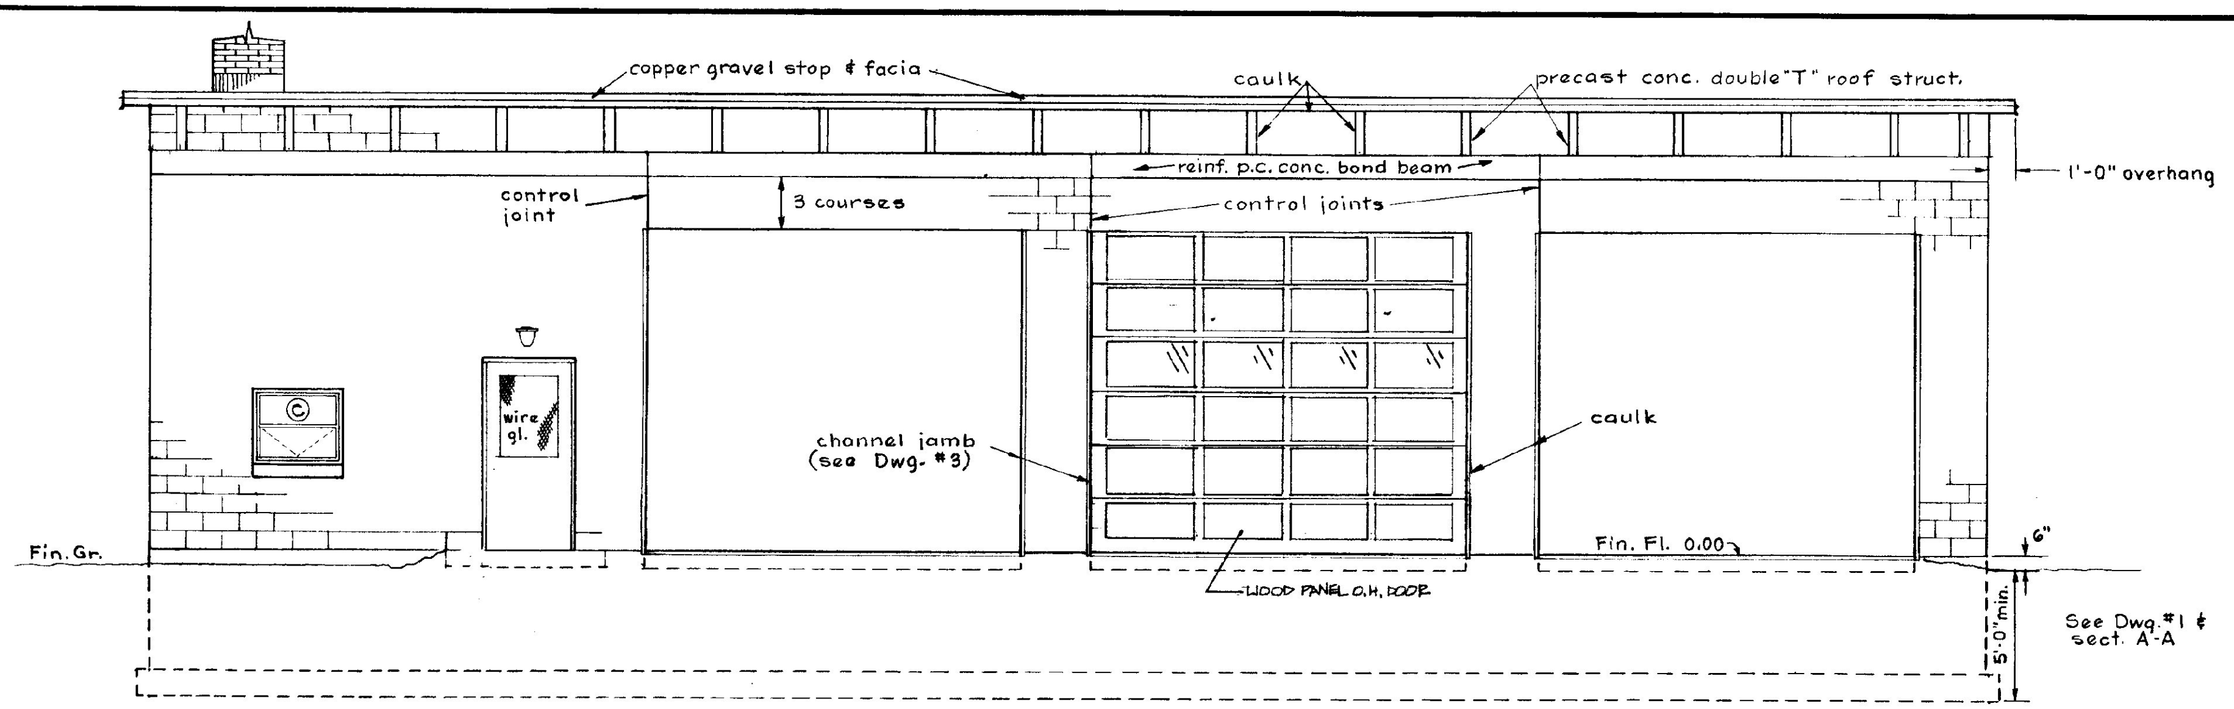


REAR ELEVATION




SECTION D-D
AT ALL Ⓐ Ⓒ & Ⓓ WINDOWS
SCALE: 1½" = 1'-0"

GENERAL NOTES:

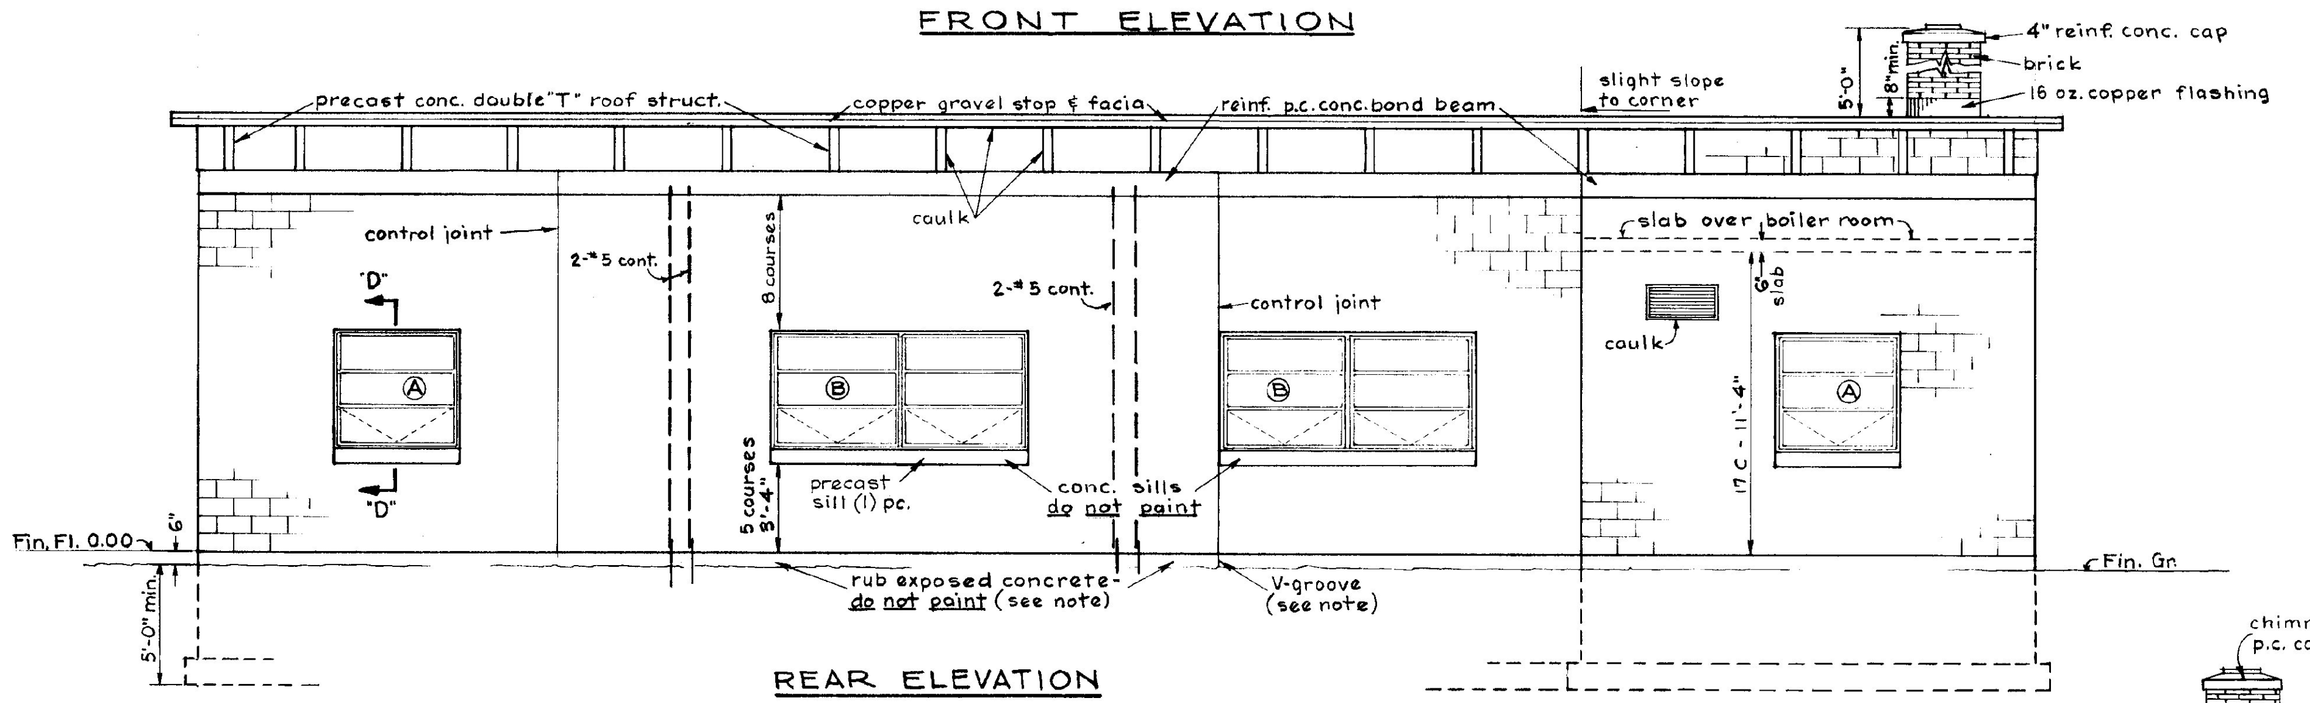1. Finish grade shall be min. of 6" below finish floor at building on right, left and rear elevations and sloped away from building and graded in a workmanlike manner to prohibit water pockets or excessive washing.
2. All exposed concrete shall be rubbed to 4" below finish grade.
3. Concrete under construction joints shall have a V groove to 4" below finish grade.
4. Build control joints as per Section J-J on Dwg. A-3.
5. Caulk all joints between masonry and wood or metal.

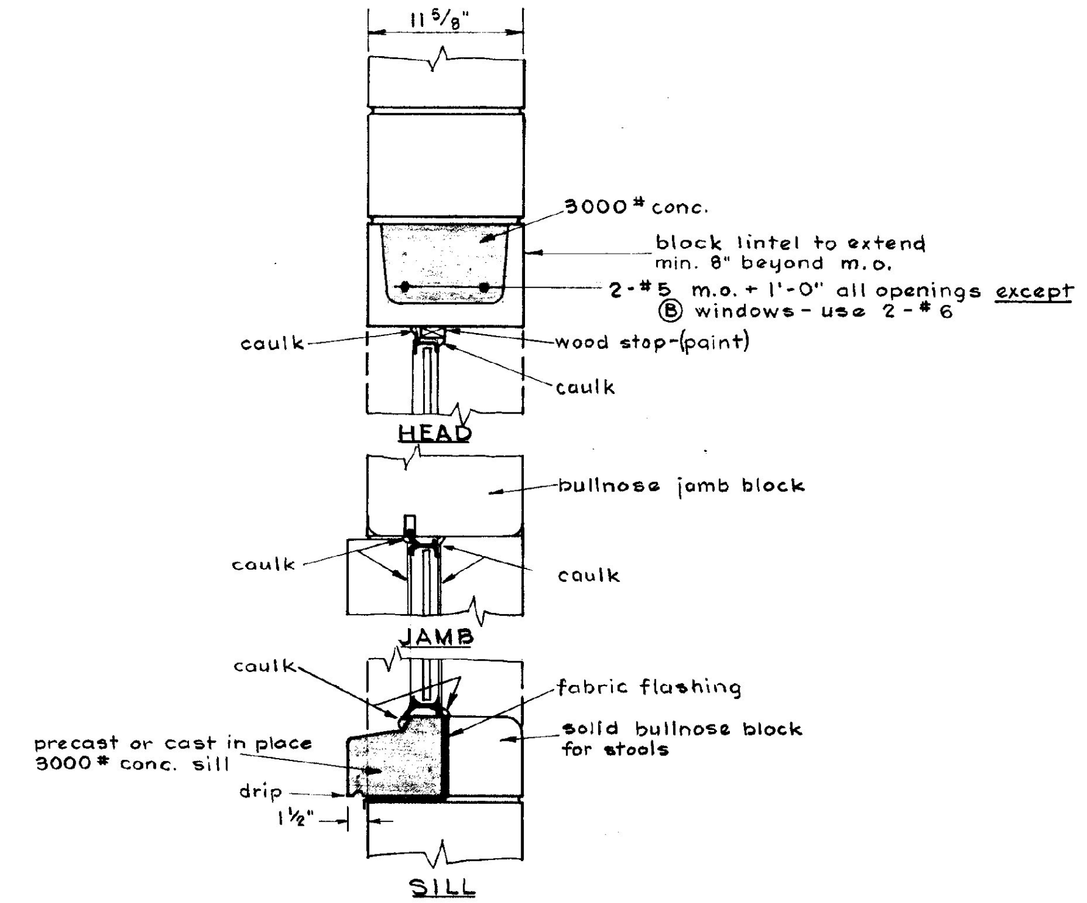


RIGHT END ELEVATION




LEFT END ELEVATION

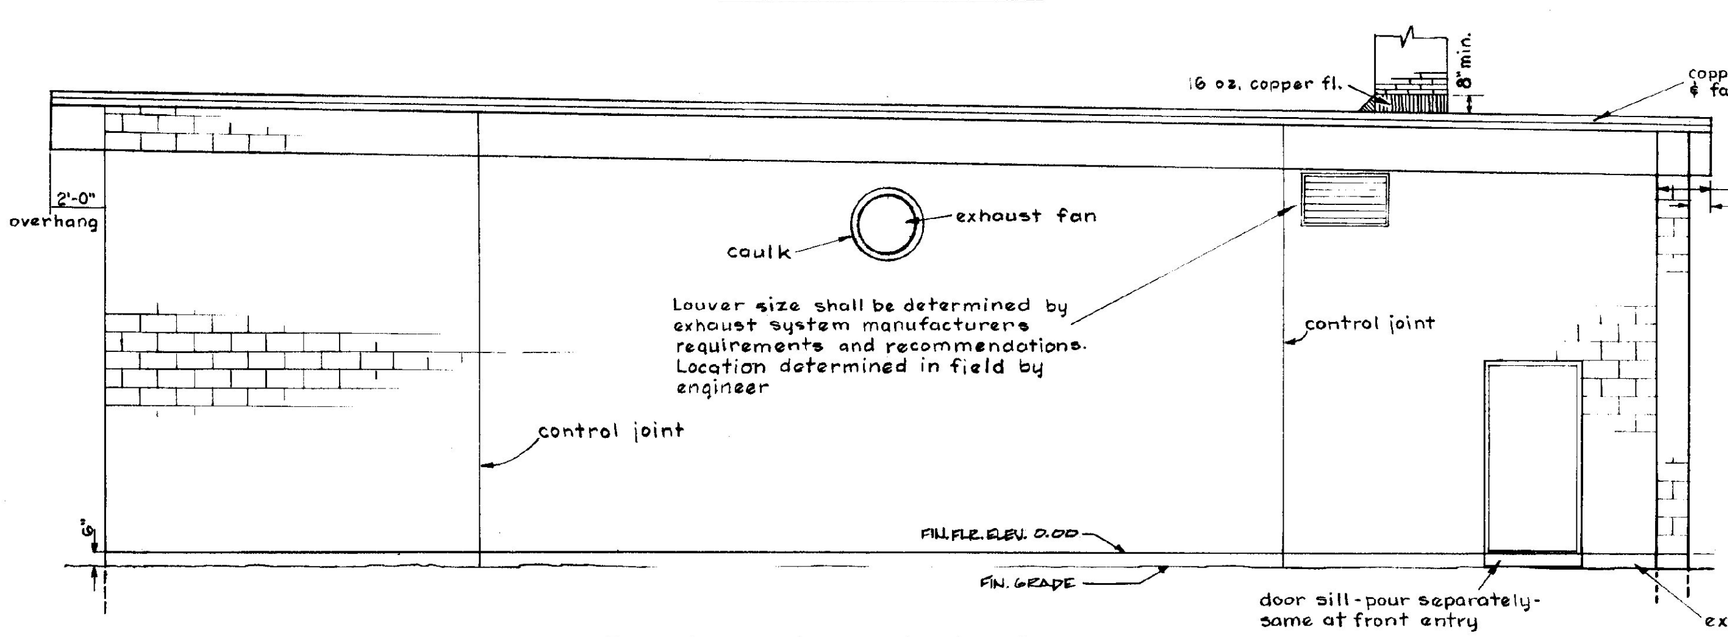


CHIMNEY CAP DETAIL
Do Not Scale

ELEVATIONS - SCALE: 1/4" = 1'-0"
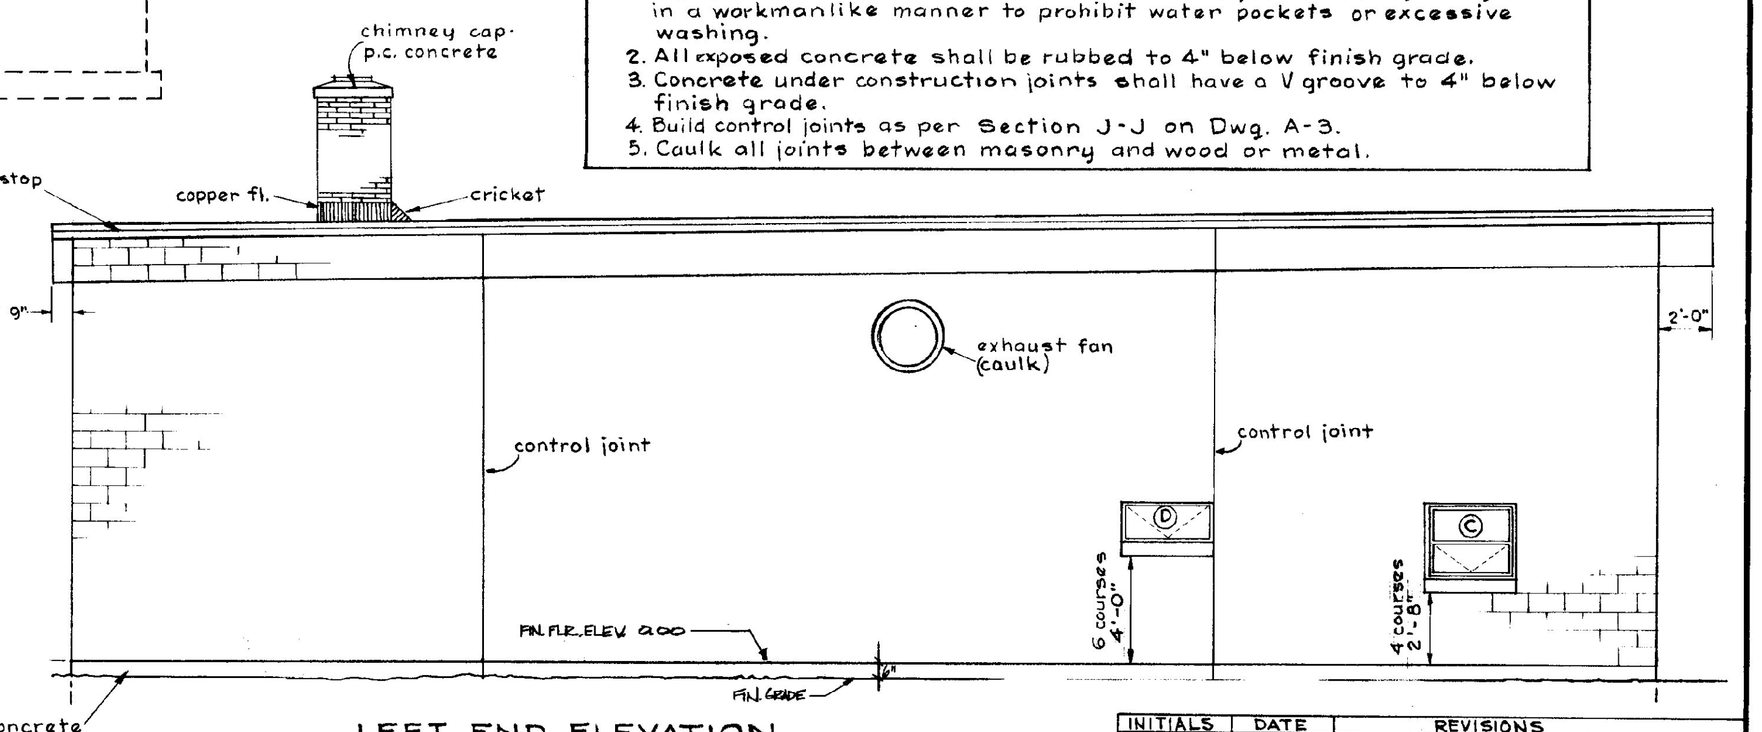
| INITIALS | DATE | REVISIONS |
|---|---|---|
| | | |

STATE OF VERMONT
DIVISION OF STATE BUILDINGS
AGENCY OF ADMINISTRATION
MONTPELIER, VERMONT

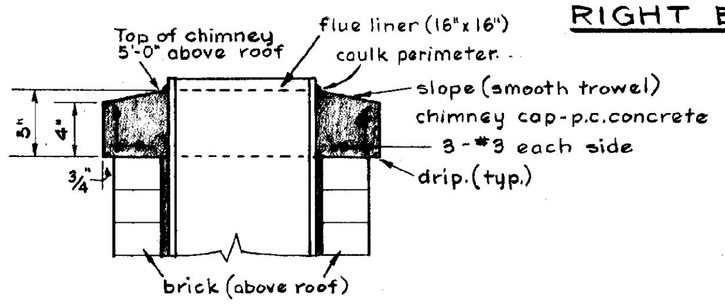STANDARD
3 BAY HIGHWAY GARAGE BUILDING
ELEVATIONS

| DATE: AUG. 4, '75 | DESIGNED BY: T. J. S. | DWG. NO. A-2 |
|---|---|---|
| DRAWN BY: S.H. MILLER | APPROVED BY: [signature] | 2 OF 5 |