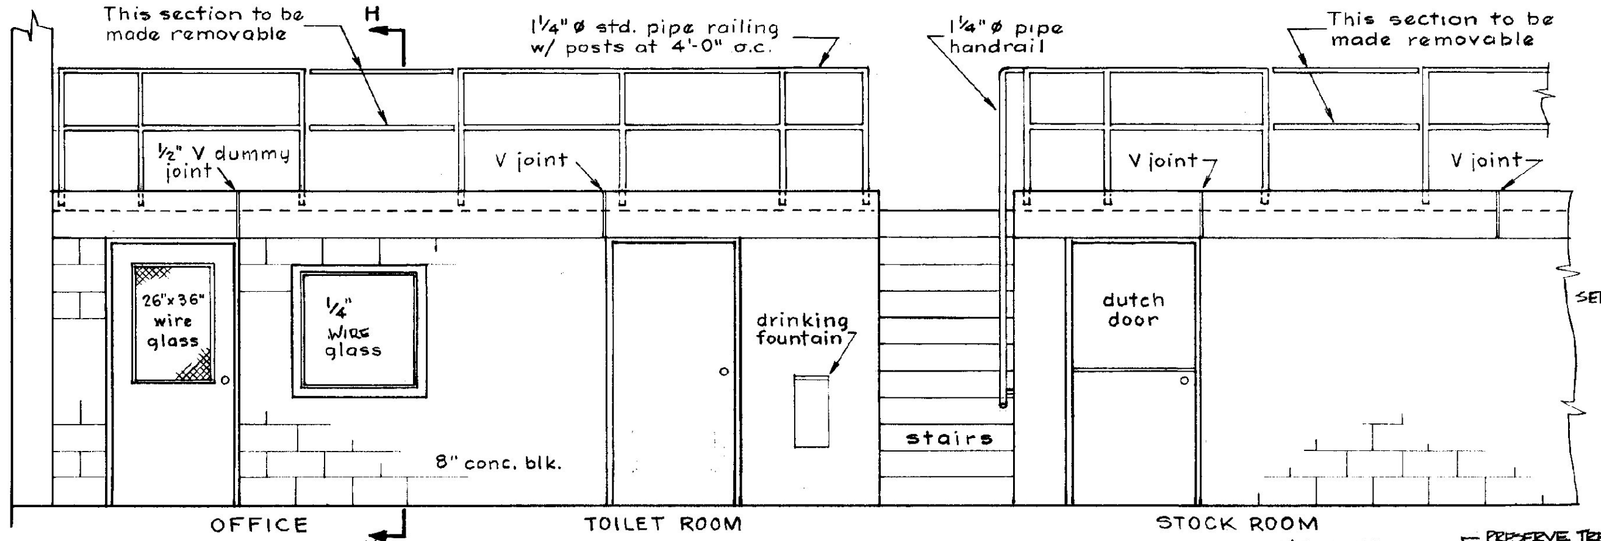

PARTIAL ELEVATION LOOKING TOWARD GALLERY
DO NOT SCALE

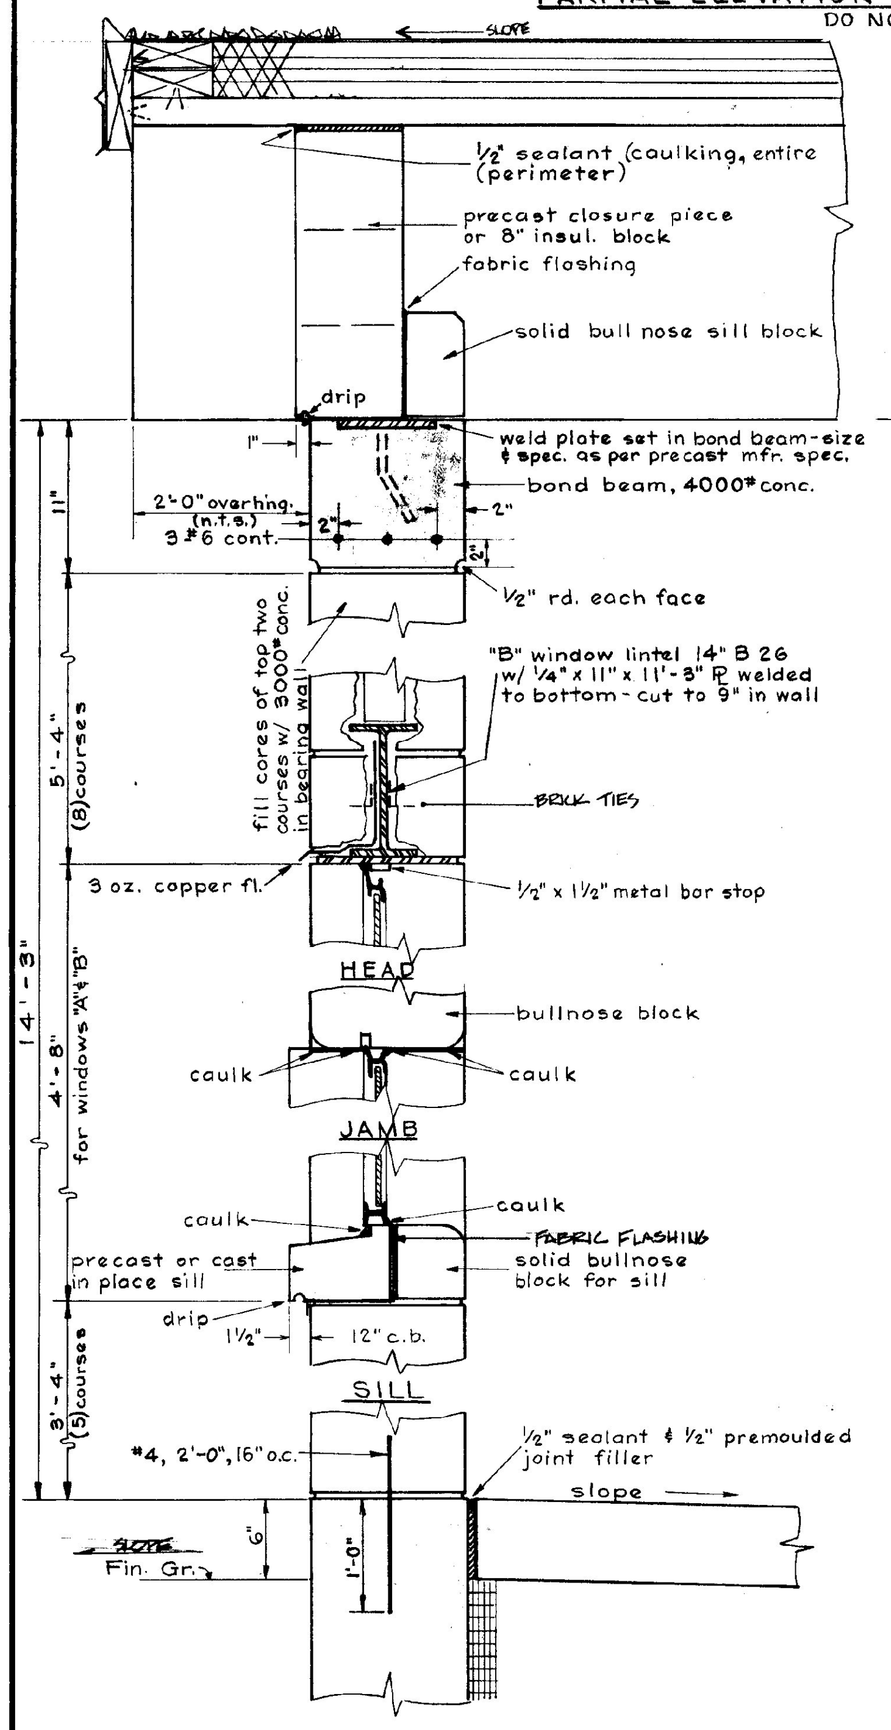

WALL SECTION - REAR ELEVATION
Thru "B" Windows

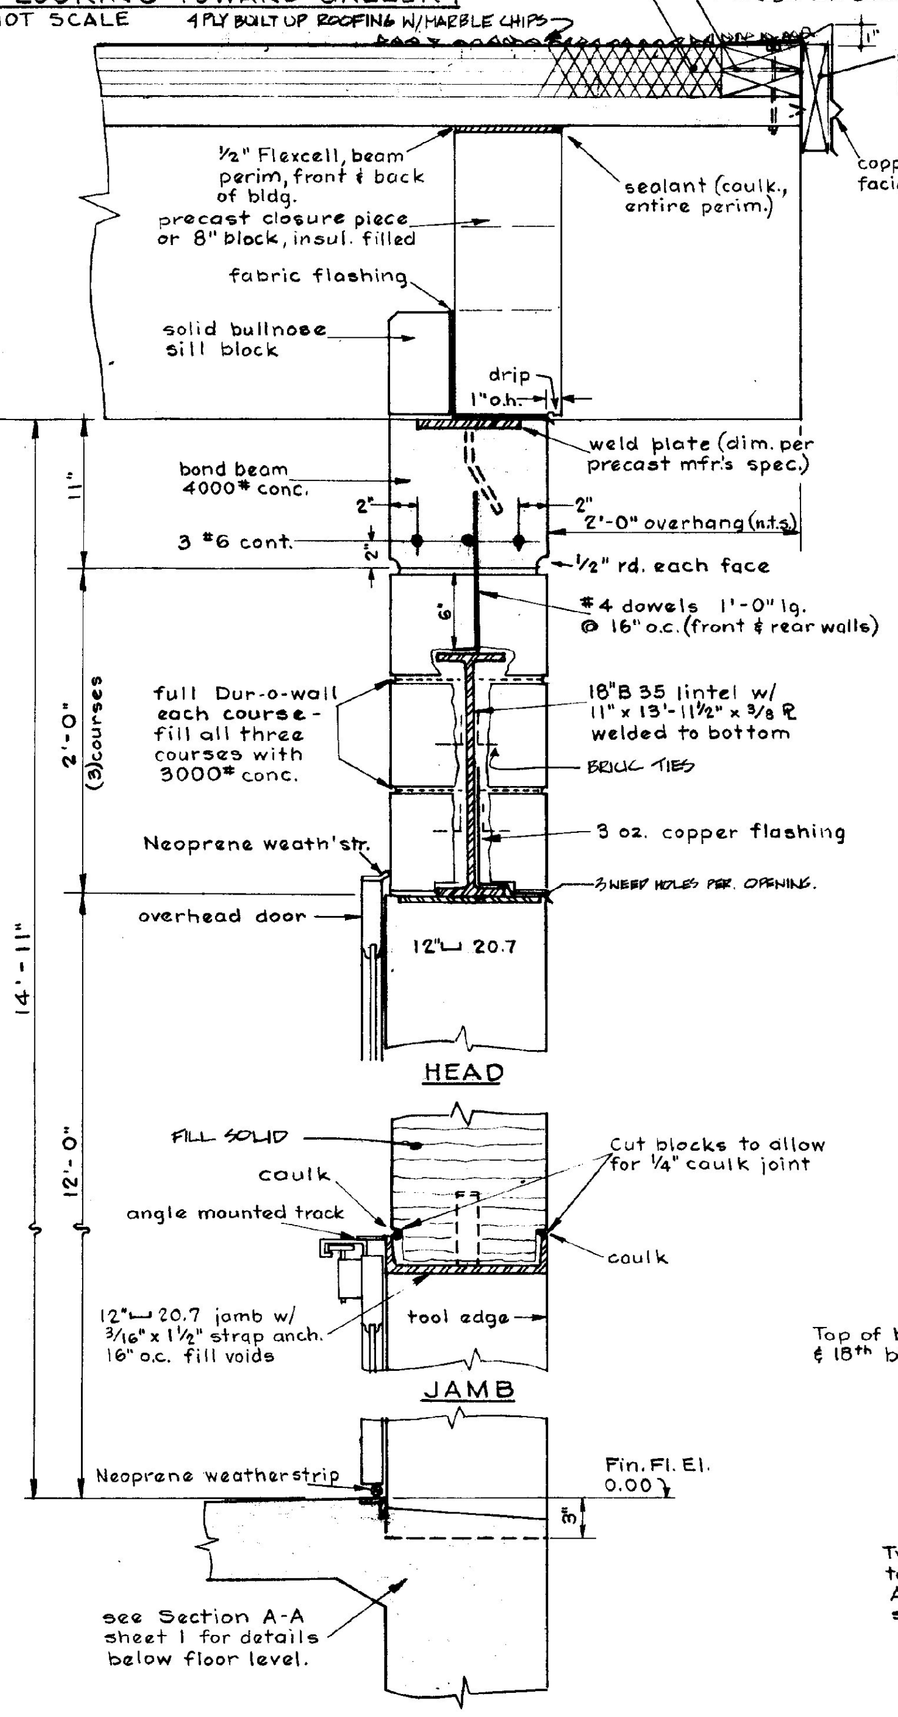

WALL SECTION - FRONT ELEVATION
Thru Overhead Door Area

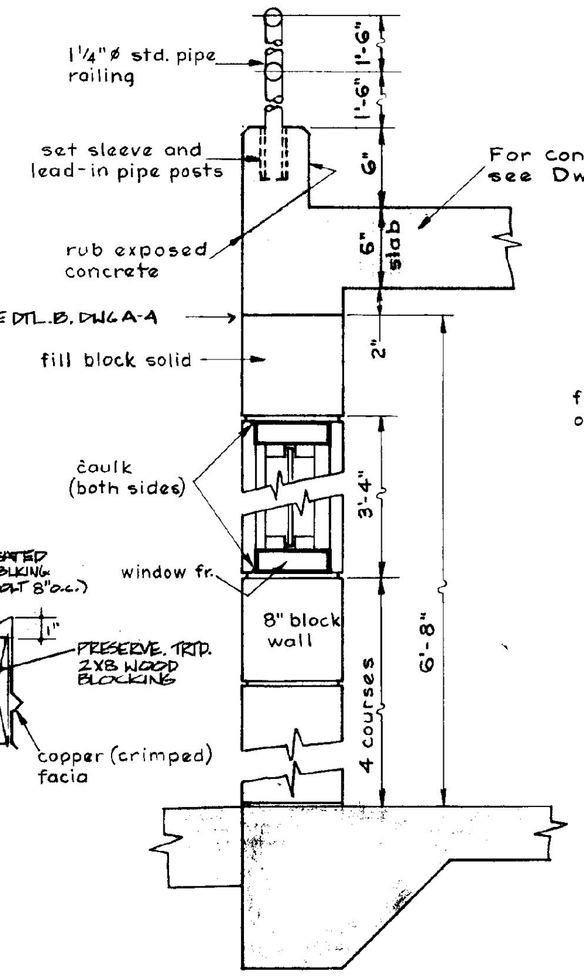

SECTION H-H

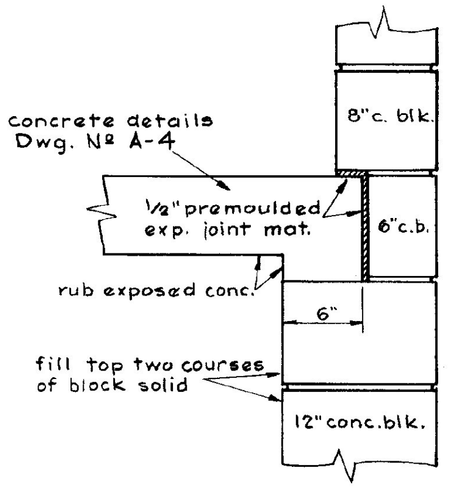

SECTION G-G

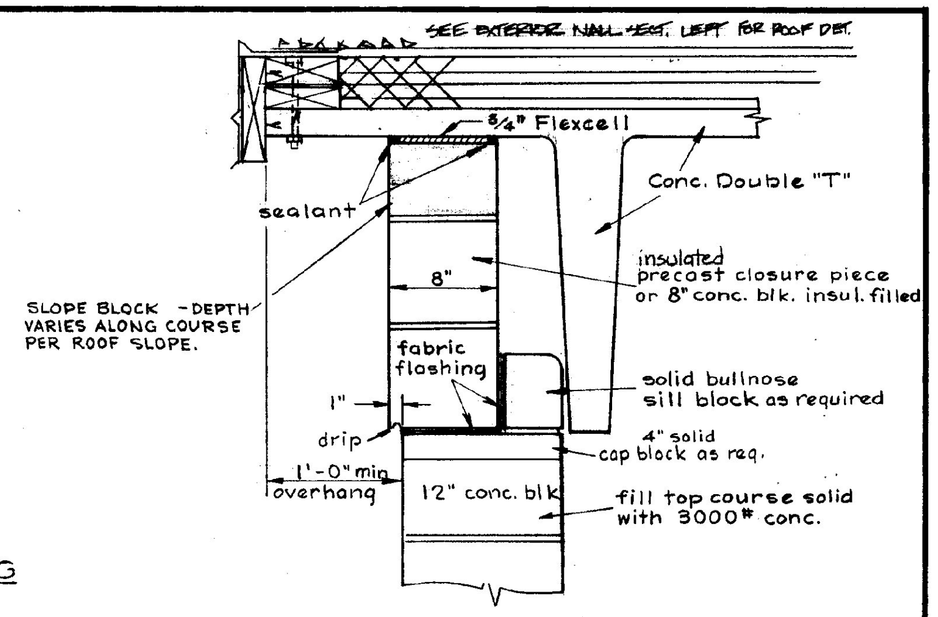

SECTION I-I

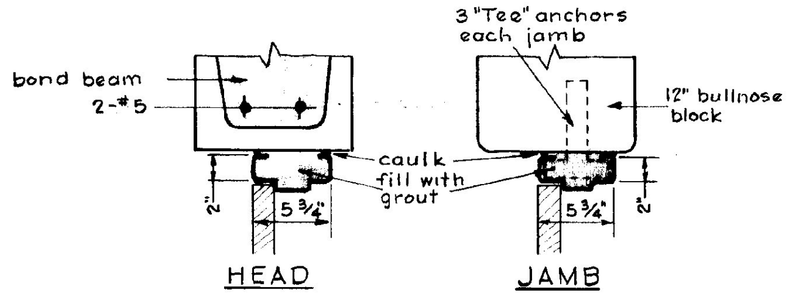

EXTERIOR DOOR DETAILS FOR HOLLOW MET. FRAMES

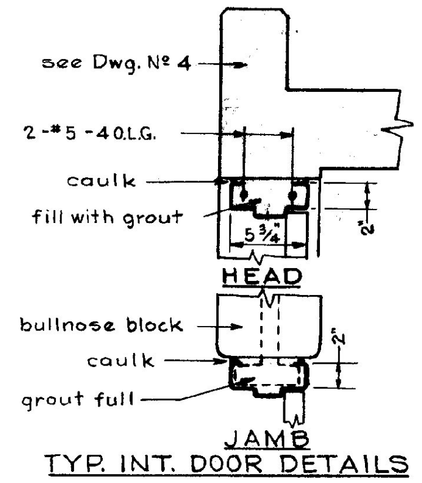

TYP. INT. DOOR DETAILS

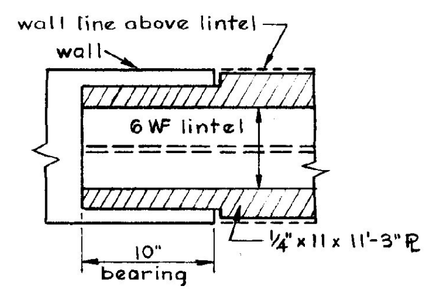

PLAN THRU
"B" WINDOW LINTEL
(See section, rear elev.)

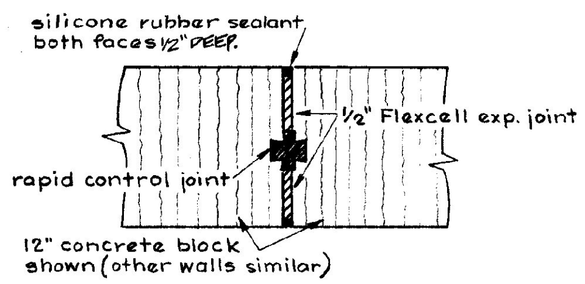

TYPICAL
BLOCK EXP. JOINT
SECTION J-J (ABOVE DOOR)

SCALE - CROSS SECTIONS:
1½" = 1'-0"

DOOR SCHEDULE

TYPE	SIZE	REMARKS
A	3'-0"x7'-0"x1¾"	26"x36" upper glazed light (wire gl.)
B	3'-0"x6'-6"x1¾"	26"x30" upper glazed light (do.)
C	3'-0"x6'-6"x1¾"	"C" LABEL
D	3'-0"x6'-6"x1¾"	dutch door with shelf "C" LABEL
E	3'-0"x7'-0"x1¾"	hollow metal w/ panic bar "C" LABEL
F	3'-0"x6'-6"x1¾"	"B" LABEL
G	3'-0"x7'-0"x1¾"	"B" label (BOILER ROOM)

NOTES:
1. DOORS & FRAMES TO BE HOLLOW METAL
2. ALL GLASS SHALL BE ¼" POL. PL GLASS (except as noted)
3. FOR FRAME DETAILS SEE SECTIONS ABOVE
4. EXTERIOR DOORS TO HAVE ALUMINUM SADDLES
5. DOORS TO BE WEATHERSTRIPPED - ALL SIDES

GENERAL NOTES:
1. ROOF DESIGN LOAD: LL = 50# SQ. FT.
2. CAULK ALL JOINTS BETWEEN MASONRY AND DISSIMILAR MATERIALS.
3. ALL EXTERIOR DOORS SHALL HAVE NON REMOVABLE PIN HINGES
4. PRECAST DOUBLE-TEE ROOF BEAMS ARE NOT TO BE PAINTED

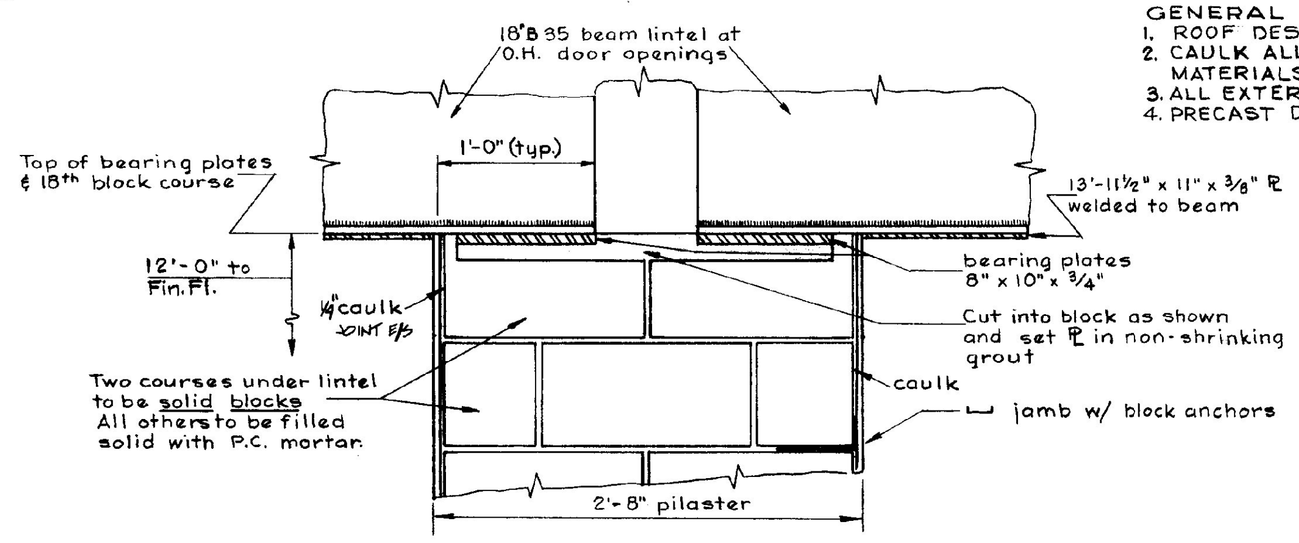

TYPICAL SECTION AT O.H. DOOR
PILASTER

INITIALS	DATE	REVISIONS
RCW	6.5.78	

STATE OF VERMONT
DIVISION OF STATE BUILDINGS
AGENCY OF ADMINISTRATION
MONTPELIER. VERMONT

STANDARD
3 BAY HIGHWAY GARAGE BUILDING

WALL SECTIONS, MISC. DETAILS & DOOR SCHEDULE

DATE: AUG. 4, '75	DESIGNED BY: T. J. S.	DWG. NO. A-3
DRAWN BY: G. H. MILLER	APPROVED BY: [signature]	3 OF 5