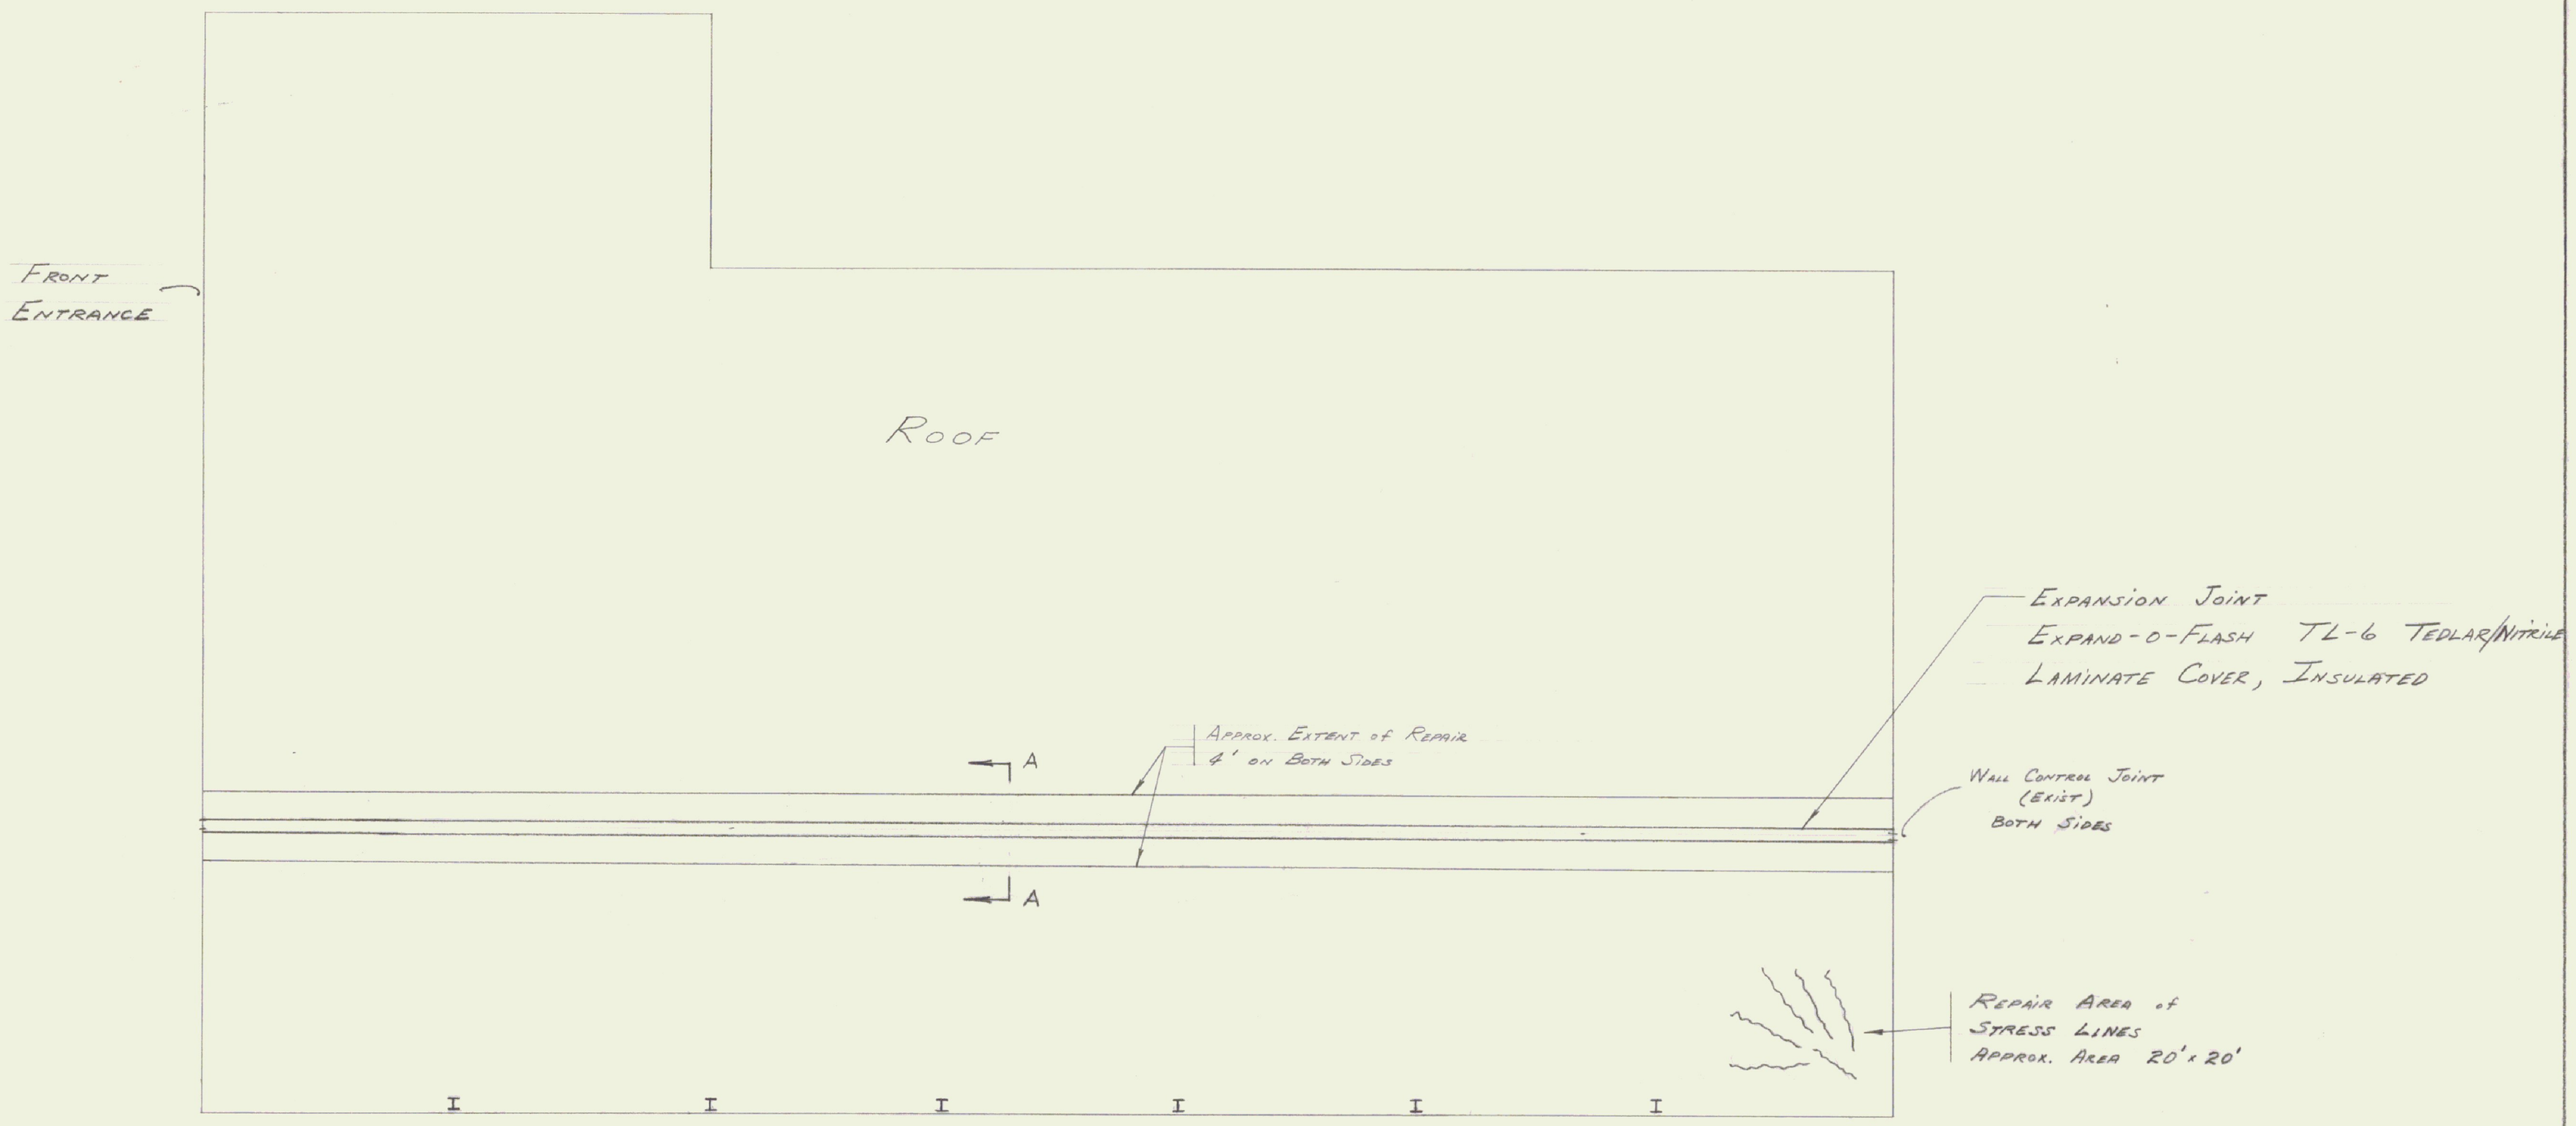

PLAN

SCALE 3/4" = 10'-0"

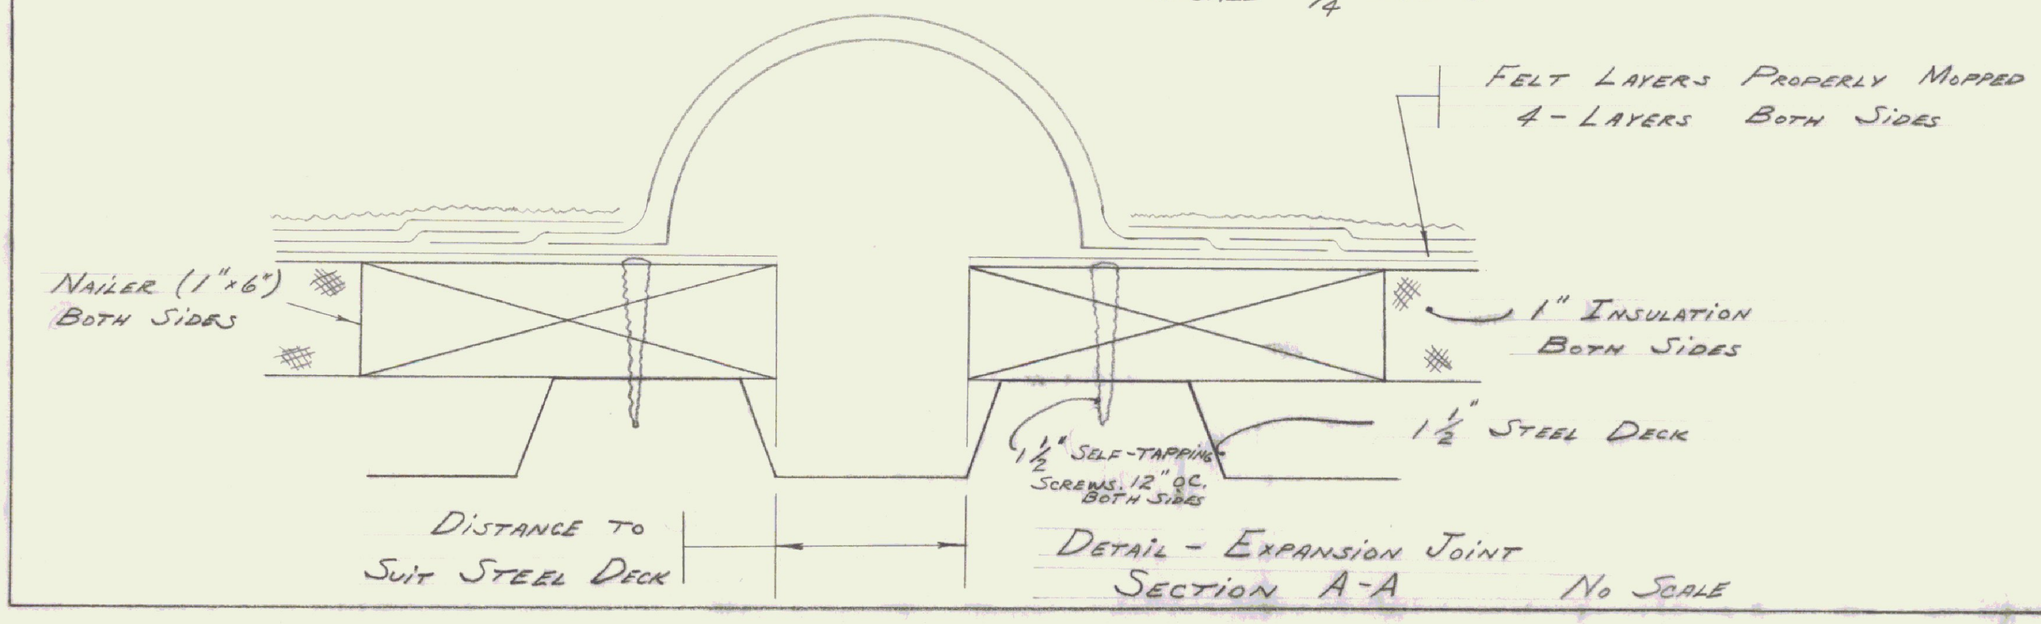

DETAIL - EXPANSION JOINT
SECTION A-A NO SCALE

STATE OF VERMONT
STATE BUILDINGS DIVISION
DEPARTMENT OF ADMINISTRATION
MONTPELIER, VERMONT

EXPANSION JOINT
STATE HIGHWAY GARAGE – BENN., VT.
SCALE - AS SHOWN

DATE: 3-8-71	DESIGNED BY:	DWG. NO.
DRAWN BY: GNM	APPROVED BY:	1 OF 1

STANPAT PRODUCTS INC. PORT WASHINGTON, N.Y.