INDEX OF SHEETS

1	TITLE SHEET
2	QUANTITY SHEET
SD-1	GENERAL NOTES & DETAILS
SD-2	SITE PLAN
A-1	BUILDING DETAILS - 50' X 64' SAND-SALT SHED

STANDARDS

B-5	SLOPE GRADING, EMBANKMENTS, MUCK	06/01/94
D-3	TREATED GUTTERS	06/01/94
T-1	TEMPORARY EROSION CONTROL DETAILS	06/01/94
T-2	TEMPORARY EROSION CONTROL DETAILS	06/01/94

STATE OF VERMONT
AGENCY OF TRANSPORTATION

PROPOSED IMPROVEMENT
CONSTRUCTION OF NEW SAND-SALT SHEDS
TOWN OF BENNINGTON
COUNTY OF BENNINGTON

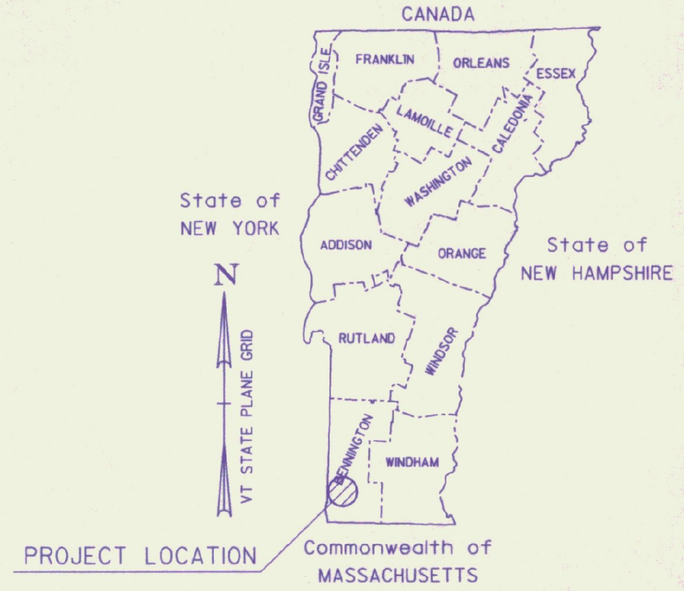

WORK TO BE PREFORMED UNDER THIS CONTRACT INCLUDES CONSTRUCTION OF A NEW SAND-SALT SHEDS, SITE WORK, PAVING, DRAINAGE, LANDSCAPING, AND INCIDENTAL ITEMS.

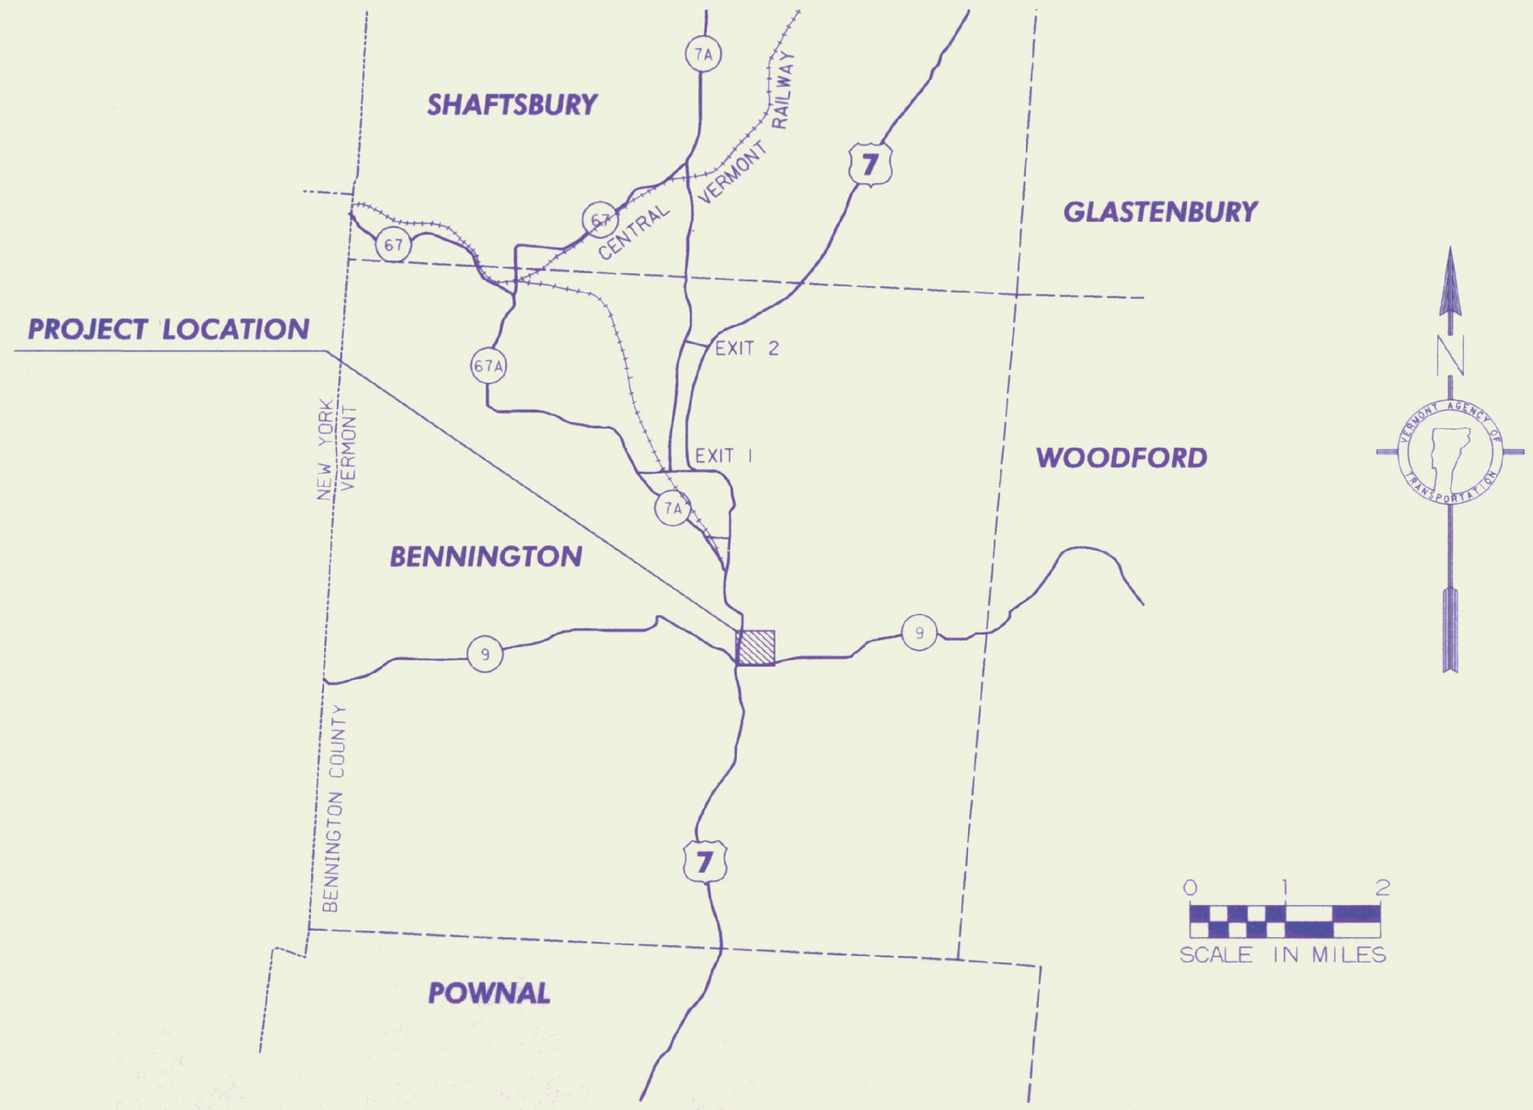

THESE PLANS ARE SUBJECT TO SUCH ENGINEERING CHANGES AS MAY BE REQUIRED BY THE CHEIF ENGINEER. CONSTRUCTION IS TO BE CARRIED ON IN ACCORDANCE WITH THESE PLANS AND THE STANDARD SPECIFICATIONS FOR CONSTRUCTION DATED 1990, AS APPROVED BY THE FEDERAL HIGHWAY ADMINISTRATION ON MARCH 15, 1990 FOR USE ON THIS PROJECT, INCLUDING ALL SUBSEQUENT REVISIONS AND SUCH REVISED SPECIFICATIONS AND SPECIAL PROVISIONS AS ARE INCORPORATED IN THESE PLANS.

DATUM
VERTICAL _____
HORIZONTAL _____

CLD CONSULTING ENGINEERS
540 COMMERCIAL ST.
MANCHESTER, NH 03101
PH: (603) 668-8223
FAX: (603) 668-8802
E-MAIL: CLD@CLDENGINEERS.COM

APPROVED _____ DATE _____
DIRECTOR OF MAINTENANCE

PROJECT BENNINGTON STP SALT(19)

SHEET 1 OF 5 SHEETS

04 MAR 1999