DEMOLITION NOTES: (APPLY TO THIS DRAWING ONLY)

1. UNDER BASE BID, EXISTING UNIT HEATER TO REMAIN. UNDER ALTERNATE NO. 1, REMOVE EXISTING UNIT HEATER, CONTROLS AND ALL ASSOCIATED PIPING.
2. RELOCATE EXISTING UNIT HEATER AS REQUIRED FOR NEW CONSTRUCTION. REMOVE EXISTING PIPING AS REQUIRED.
3. UNDER BASE BID, RELOCATE EXISTING UNIT HEATER AS REQUIRED FOR NEW CONSTRUCTION. UNDER ADD ALTERNATE NO. 1, REMOVE UNIT HEATER, CONTROLS AND ASSOCIATED PIPING.
4. UNDER BASE BID, EXISTING ROOFTOP EXHAUST FANS TO REMAIN. UNDER ADD ALTERNATE NO. 2, REPLACE EXISTING EXHAUST FANS.
5. EXISTING UNIT HEATER TO REMAIN.

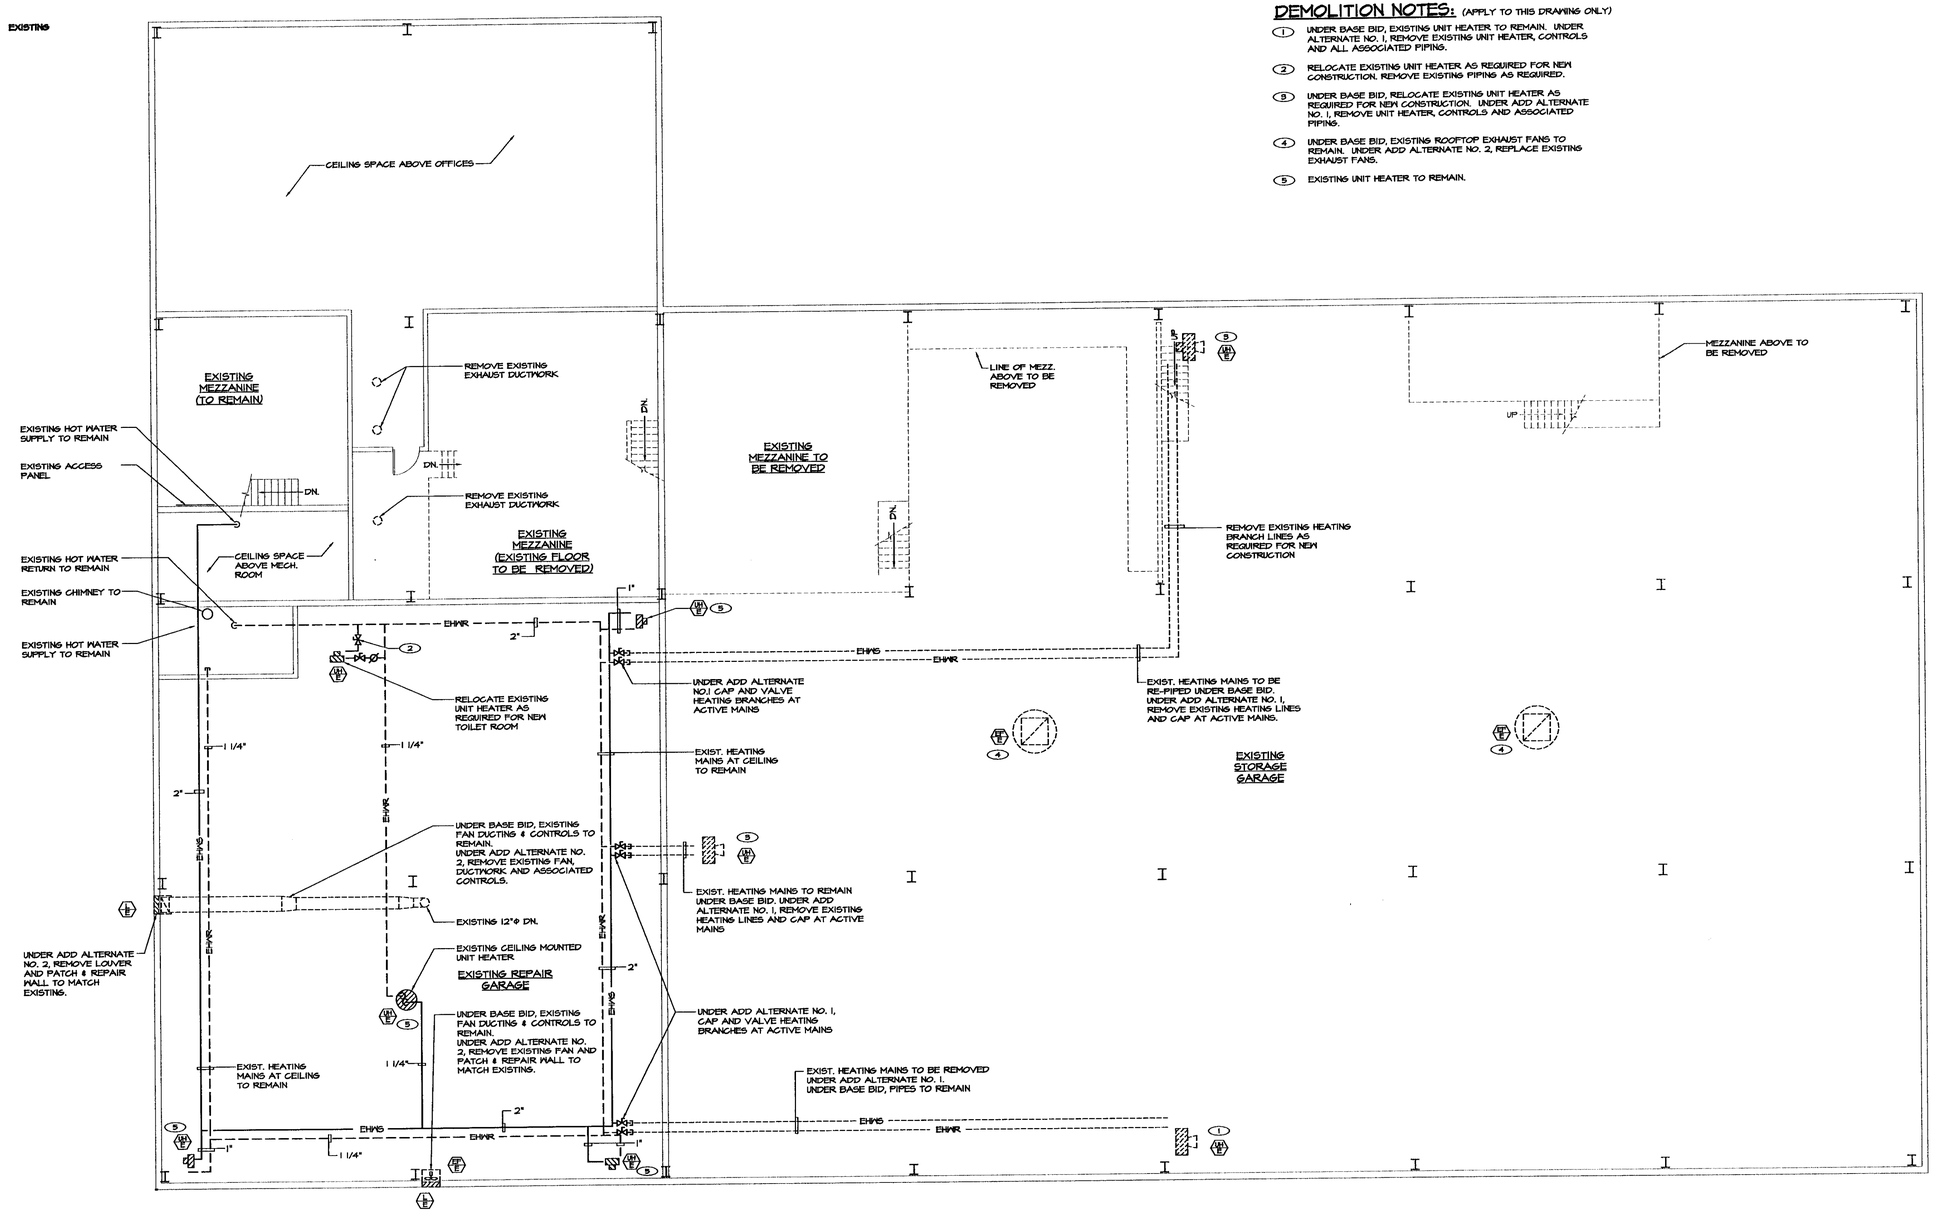

NORTH

MEZZANINE FLOOR PLAN - MECHANICAL DEMOLITION
SCALE: 1/8"=1'-0"

NO.	ISSUED FOR	DATE
1	BIDDING	1/19/2004

THE STATE OF VERMONT — DANIEL W. DUPRAS — REGISTERED PROFESSIONAL ENGINEER

LANE ASSOCIATES CONSULTING ENGINEERS, P.C.
HEATING, VENTILATION, & AIR CONDITIONING, PLUMBING, FIRE PROTECTION, & ELECTRICAL
CHARLES F. LANE, P.E.
DANIEL W. DUPRAS, P.E.
51 KILLINGTON AVENUE, RUTLAND, VERMONT 05701
TELEPHONE: (802)747-3346
FAX/MODEM: (802)747-3356

MEZZANINE FLOOR PLAN
MECHANICAL DEMOLITION

BENNINGTON AOT GARAGE
INTERIOR RENOVATIONS

M 2

APPR:	DWD	DRAWN:	DWD/KPC	SCALE:	AS NOTED	PROJ. NO.	0312-07

X:\031207-benn\Drawings\Mech\031207M02.dwg, M2, 01/19/2004 01:31:38 PM, © LANE ASSOCIATES CONSULTING ENGINEERS PC, 2003