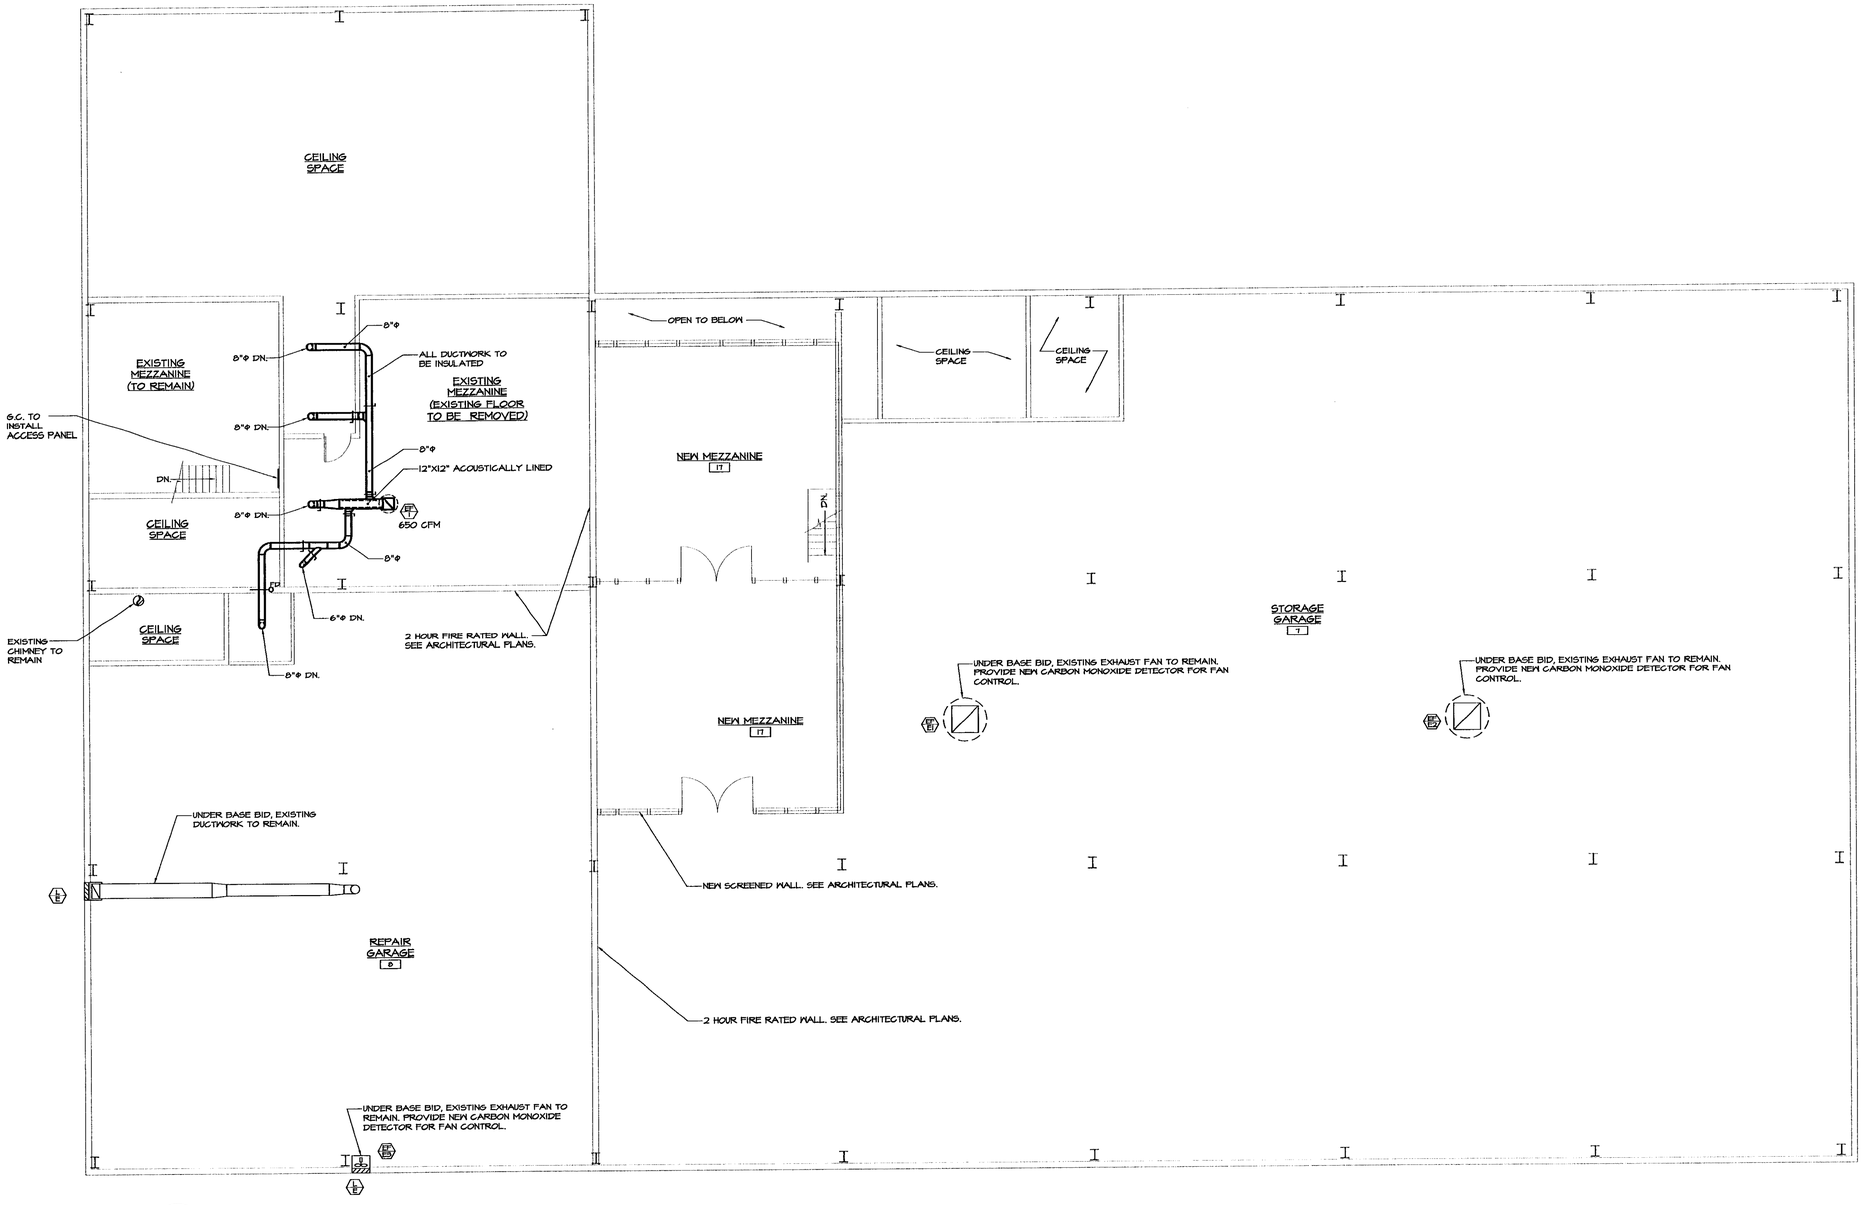

MEZZANINE FLOOR PLAN - NEW VENTILATION BASE BID

SCALE: 1/8"=1'-0"

NO.	ISSUED FOR	DATE
1	BIDDING	1/19/2004

THE STATE OF VERMONT — DANIEL W. DUPRAS — REGISTERED PROFESSIONAL ENGINEER

LANE ASSOCIATES CONSULTING ENGINEERS, P.C.

HEATING, VENTILATION, & AIR CONDITIONING, PLUMBING, FIRE PROTECTION, & ELECTRICAL

CHARLES F. LANE, P.E.
DANIEL W. DUPRAS, P.E.

51 KILLINGTON AVENUE,
RUTLAND, VERMONT 05701

TELEPHONE: (802)747-3346
FAX/MODEM: (802)747-3356

MEZZANINE FLOOR PLAN
NEW VENTILATION - BASE BID

BENNINGTON AOT GARAGE
INTERIOR RENOVATIONS

M
6

APPR:	DWD	DRAWN:	DWD/KPC	SCALE:	AS NOTED	PROJ. NO.	0312-07

X:\031207-benn\Drawings\Mech\031207M06.dwg, M6, 01/19/2004 01:28:32 PM, © LANE ASSOCIATES CONSULTING ENGINEERS PC, 2003