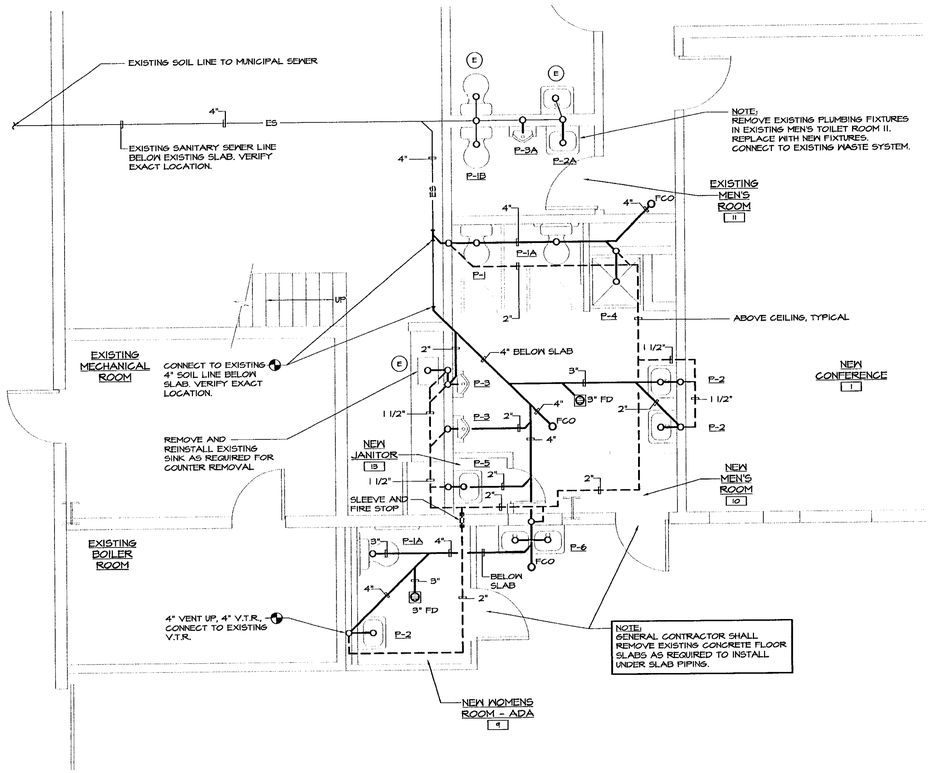

PARTIAL MAIN FLOOR PLAN - SANITARY WASTE AND VENT

SCALE: 1/4"=1'-0"

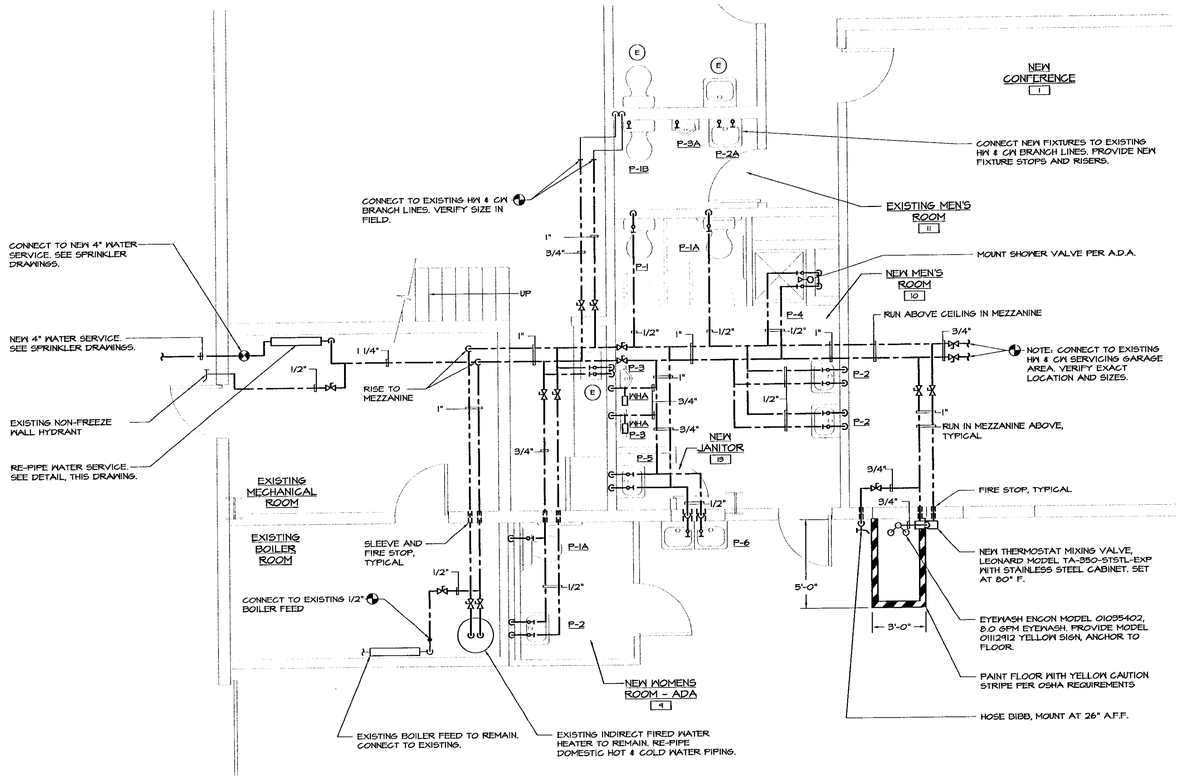

PARTIAL MAIN FLOOR PLAN - DOMESTIC WATER

SCALE: 1/4"=1'-0"

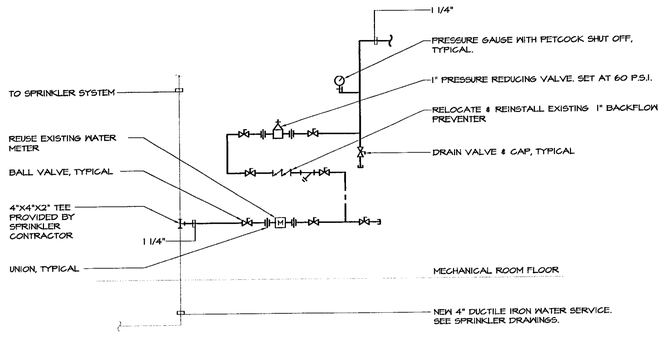

WATER SERVICE ENTRANCE DETAIL

NOT TO SCALE

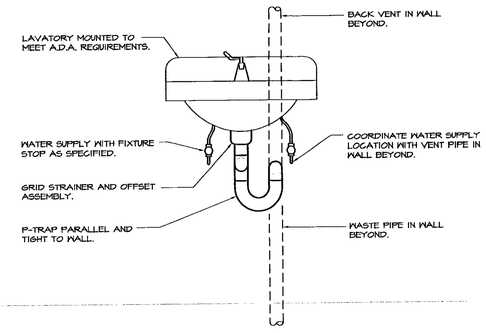

HANDICAPPED LAVATORY PIPING DETAIL

NOT TO SCALE

NOTES:
1) ALL HANDICAPPED ACCESSIBLE LAVATORIES TO BE PIPED AS DETAILED, SAME FOR DROP IN OR WALL MOUNT LAVS.

2) PROVIDE VINYL INSULATION KIT AS SPECIFIED ON ALL EXPOSED PIPING TO MEET A.D.A. REQUIREMENTS.

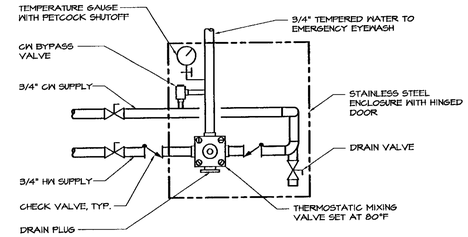

EYEWASH MIXING VALVE DETAIL

NOT TO SCALE

X:\03\1207.ben\Drawings\Plumb\031207P02.dwg, P2, 01/19/2004 01:19:54 PM, © LANE ASSOCIATES CONSULTING ENGINEERS PC, 2003

THE STATE OF VERMONT
DANIEL W. DUPRAS
NO. 2958
REGISTERED
PROFESSIONAL ENGINEER

NO.	ISSUED FOR	DATE
1	BIDDING	1/19/2004

LANE ASSOCIATES CONSULTING ENGINEERS, P.C.

HEATING, VENTILATION, & AIR CONDITIONING, PLUMBING, FIRE PROTECTION, & ELECTRICAL

CHARLES F. LANE, P.E.
DANIEL W. DUPRAS, P.E.

51 KILLINGTON AVENUE,
RUTLAND, VERMONT 05701

TELEPHONE: (802)747-3346
FAX/MODEM: (802)747-3356

PARTIAL MAIN FLOOR PLAN-
NEW PLUMBING

BENNINGTON AOT GARAGE
INTERIOR RENOVATIONS

P
2

APPR:	DWD	DRAWN:	DWD/KPC	SCALE:	AS NOTED	PROJ. NO.	0312-07