NOTES:
ALL DIMENSIONS TO BE VERIFIED AT THE SITE BY THE CONTRACTOR. ANY ERROR OR POINTS IN QUESTION MUST BE REFERRED TO THE ARCHITECT FOR A DECISION BEFORE PROCEEDING WITH THE WORK.

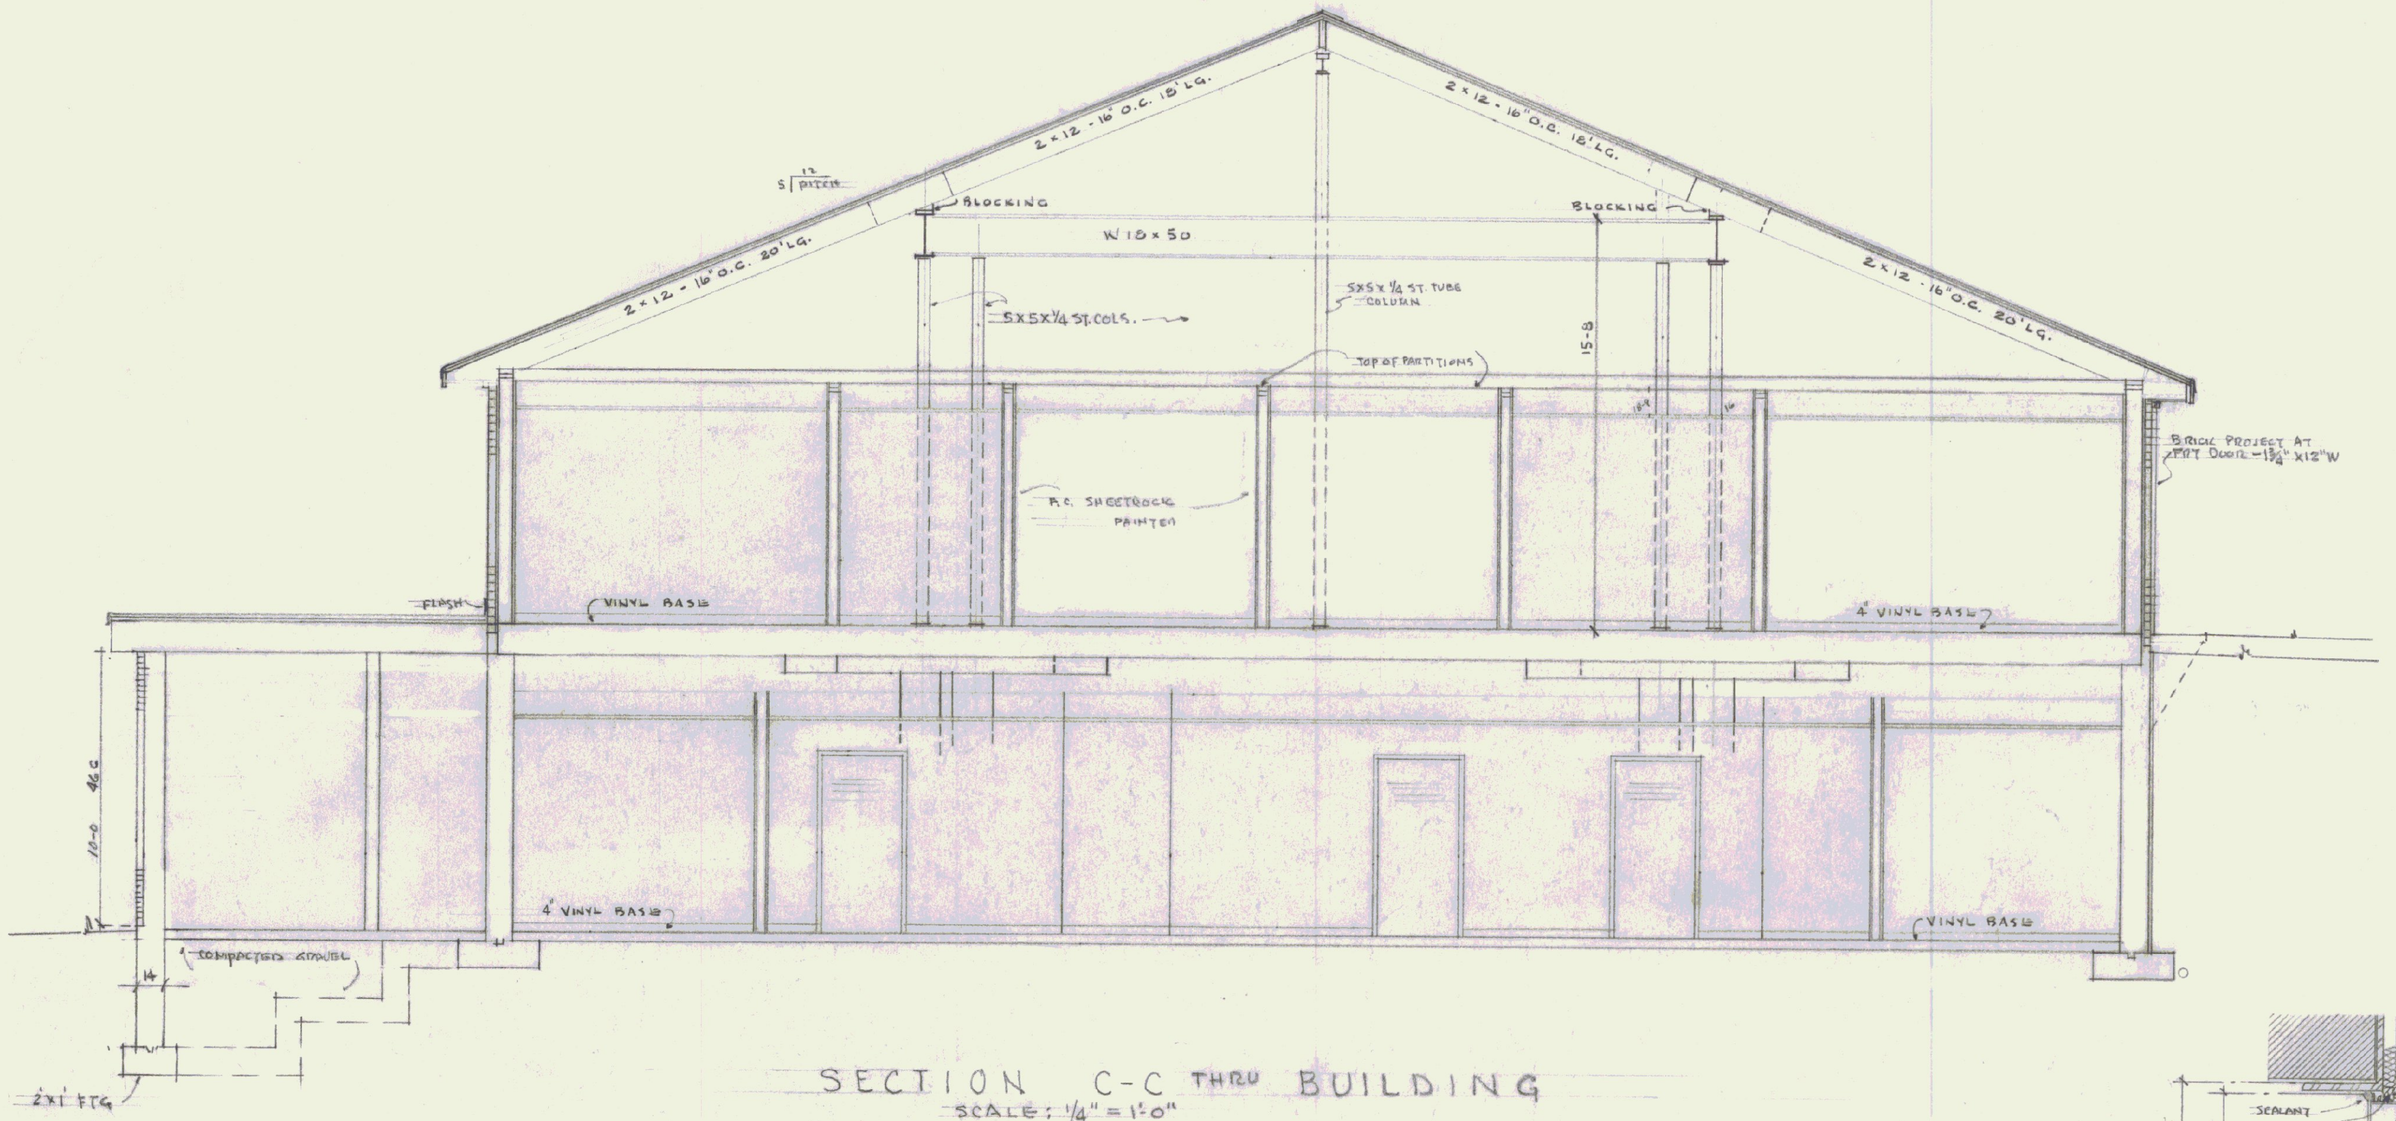

SECTION C-C THRU BUILDING
SCALE: 1/4" = 1'-0"

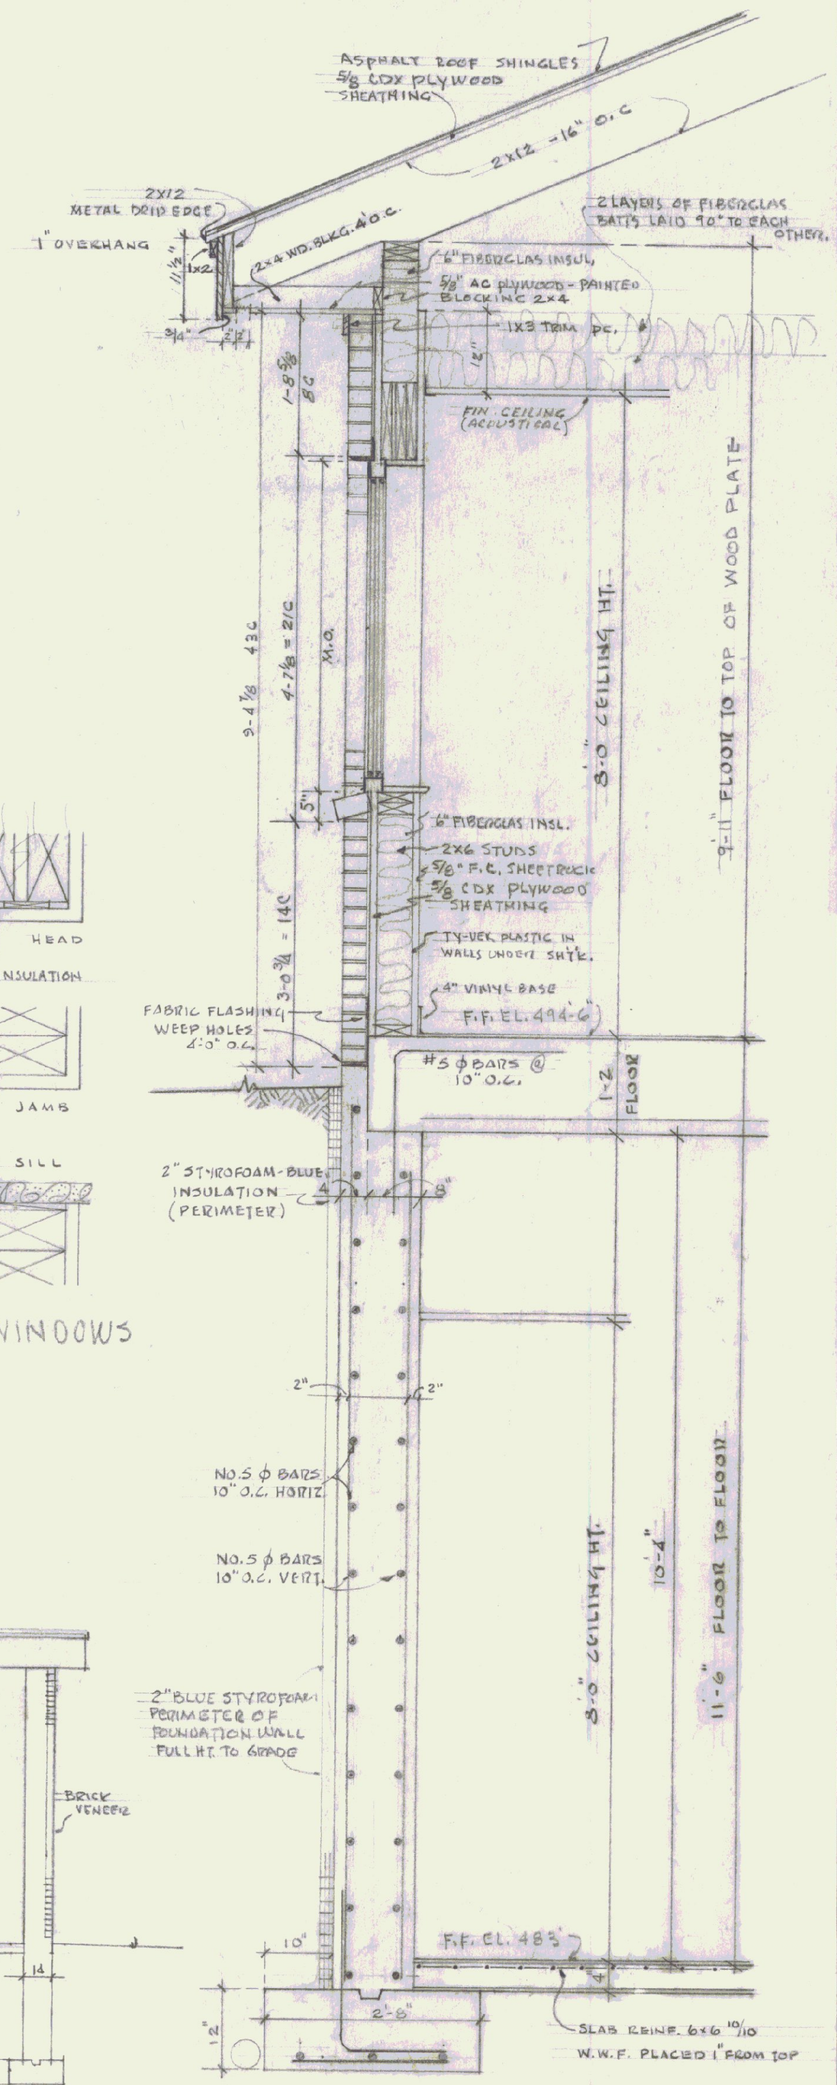

TYPICAL WALL SECTION
SCALE: 3/4" = 1'-0"
NOT FINISHED

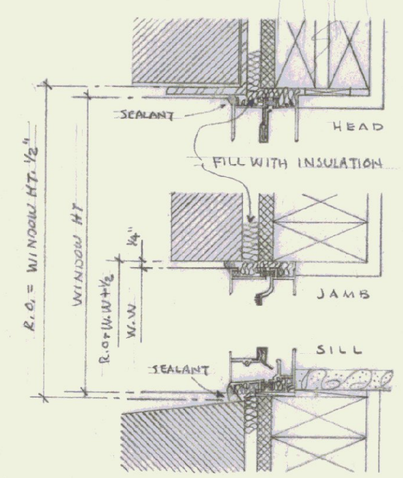

SECTION THRU WINDOWS
SCALE: 3/4" = 1'-0"

NOTE: ALL FOOTINGS TO REST ON UNDISTURBED SOIL.

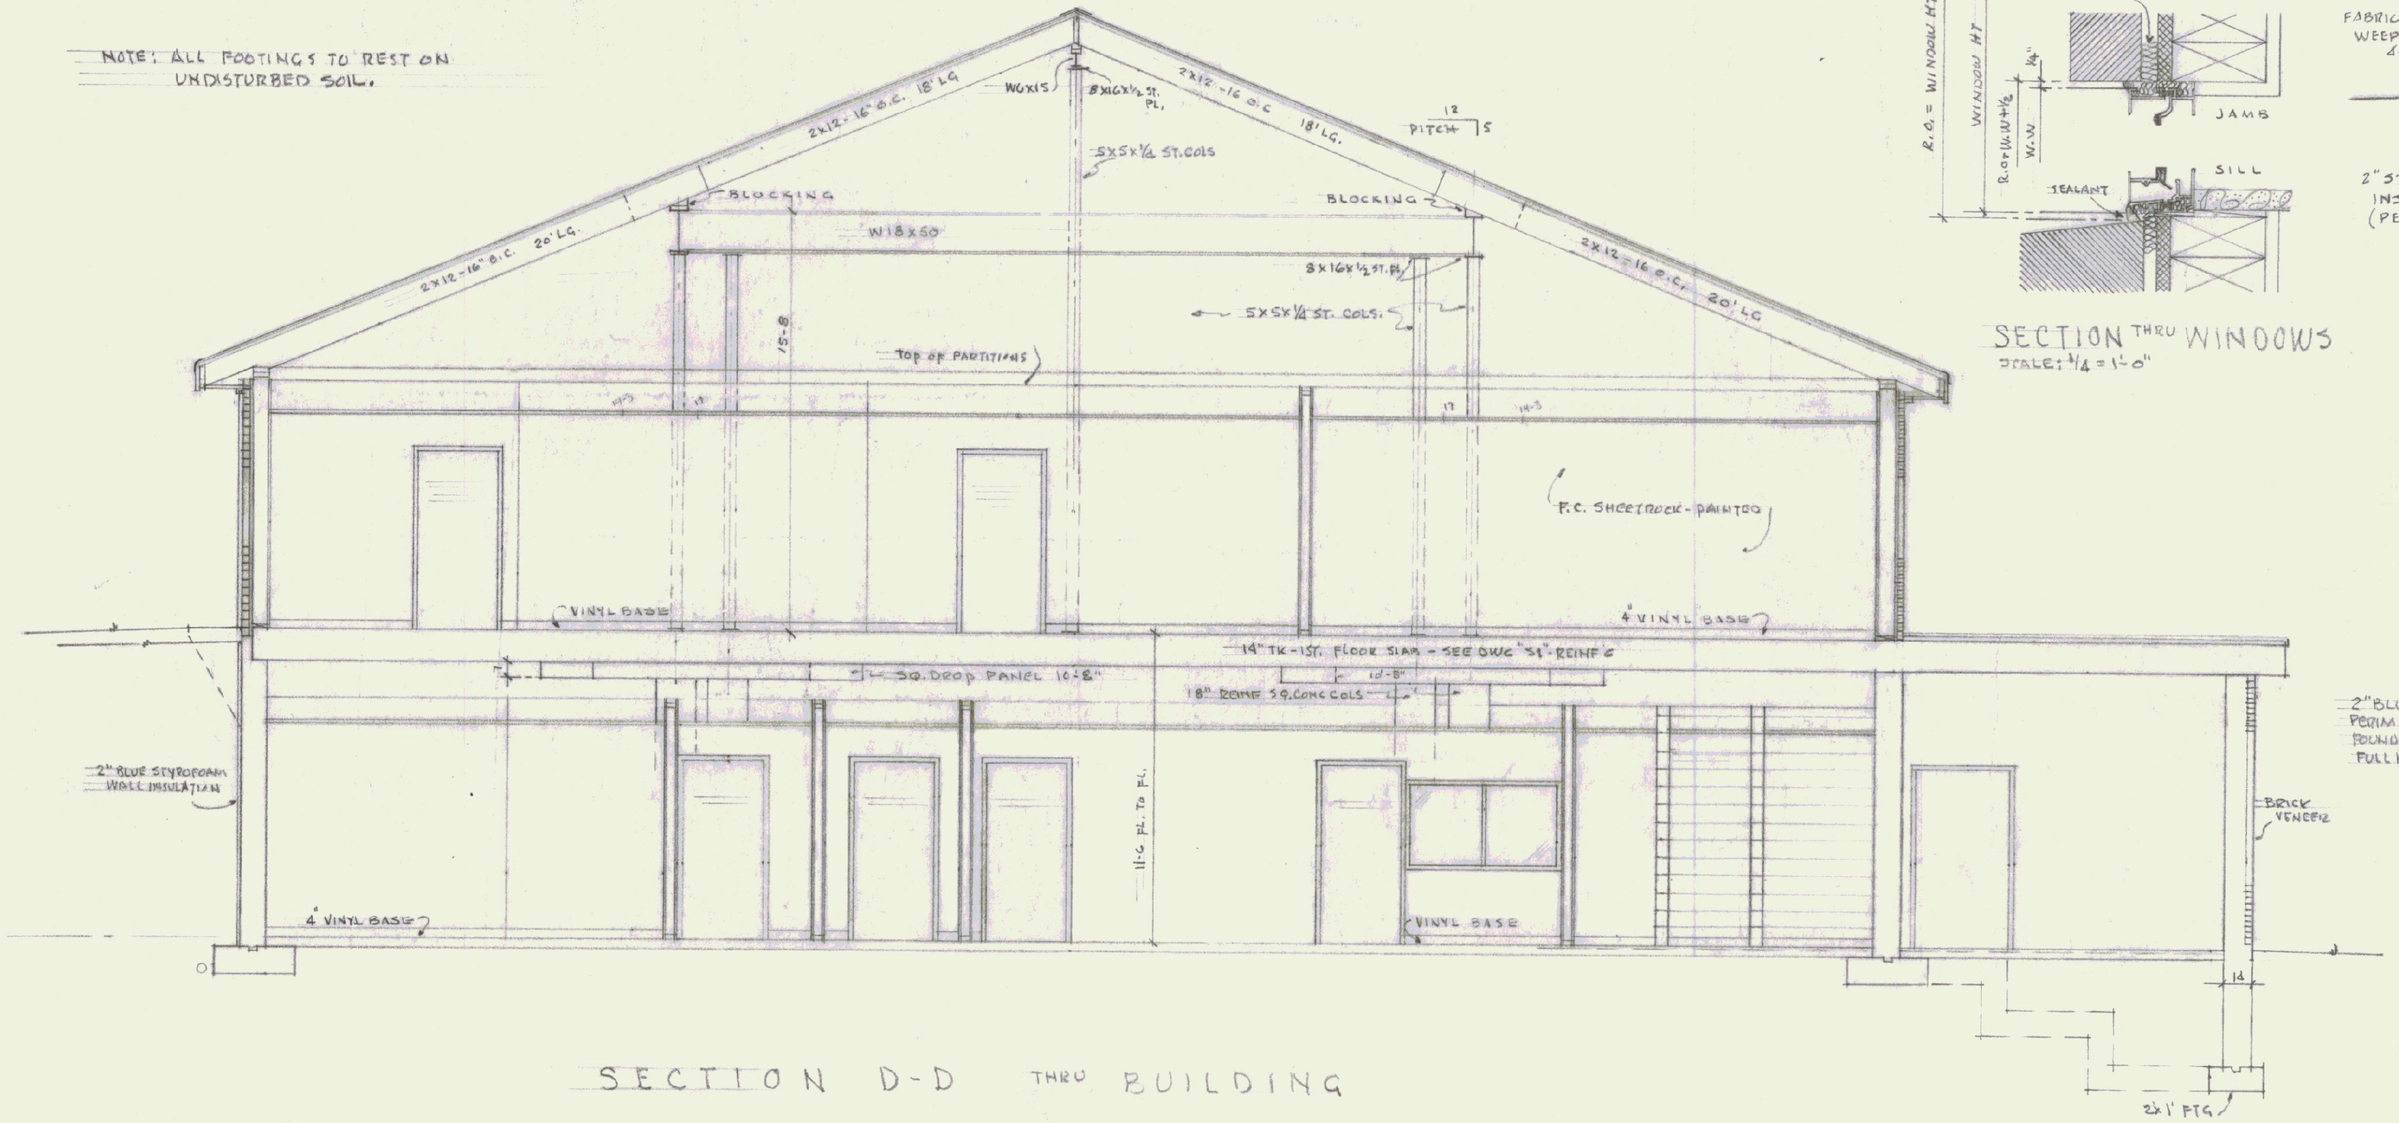

SECTION D-D THRU BUILDING

REVISIONS	BY
4-8-85 CORNICE WORK	BW

AGENCY OF TRANSPORTATION - NEW OFFICE
STATE OF VERMONT - DEPT. OF STATE BUILDINGS
DUMMERSTON VERMONT
GORDON G. WOODS ASSOC. ARCHITECTS, BURLINGTON, VERMONT

DRAWN	BW / JW / BW
CHECKED	
DATE	MAR. 29, 1985
SCALE	1/4 INCH = 1 FOOT
JOB NO.	8420
SHEET	A4
OF	A.O.T. SHEETS

VOID

"W" TELEDYNE NATIONAL TRACING PAPER NO. 186A-24X36