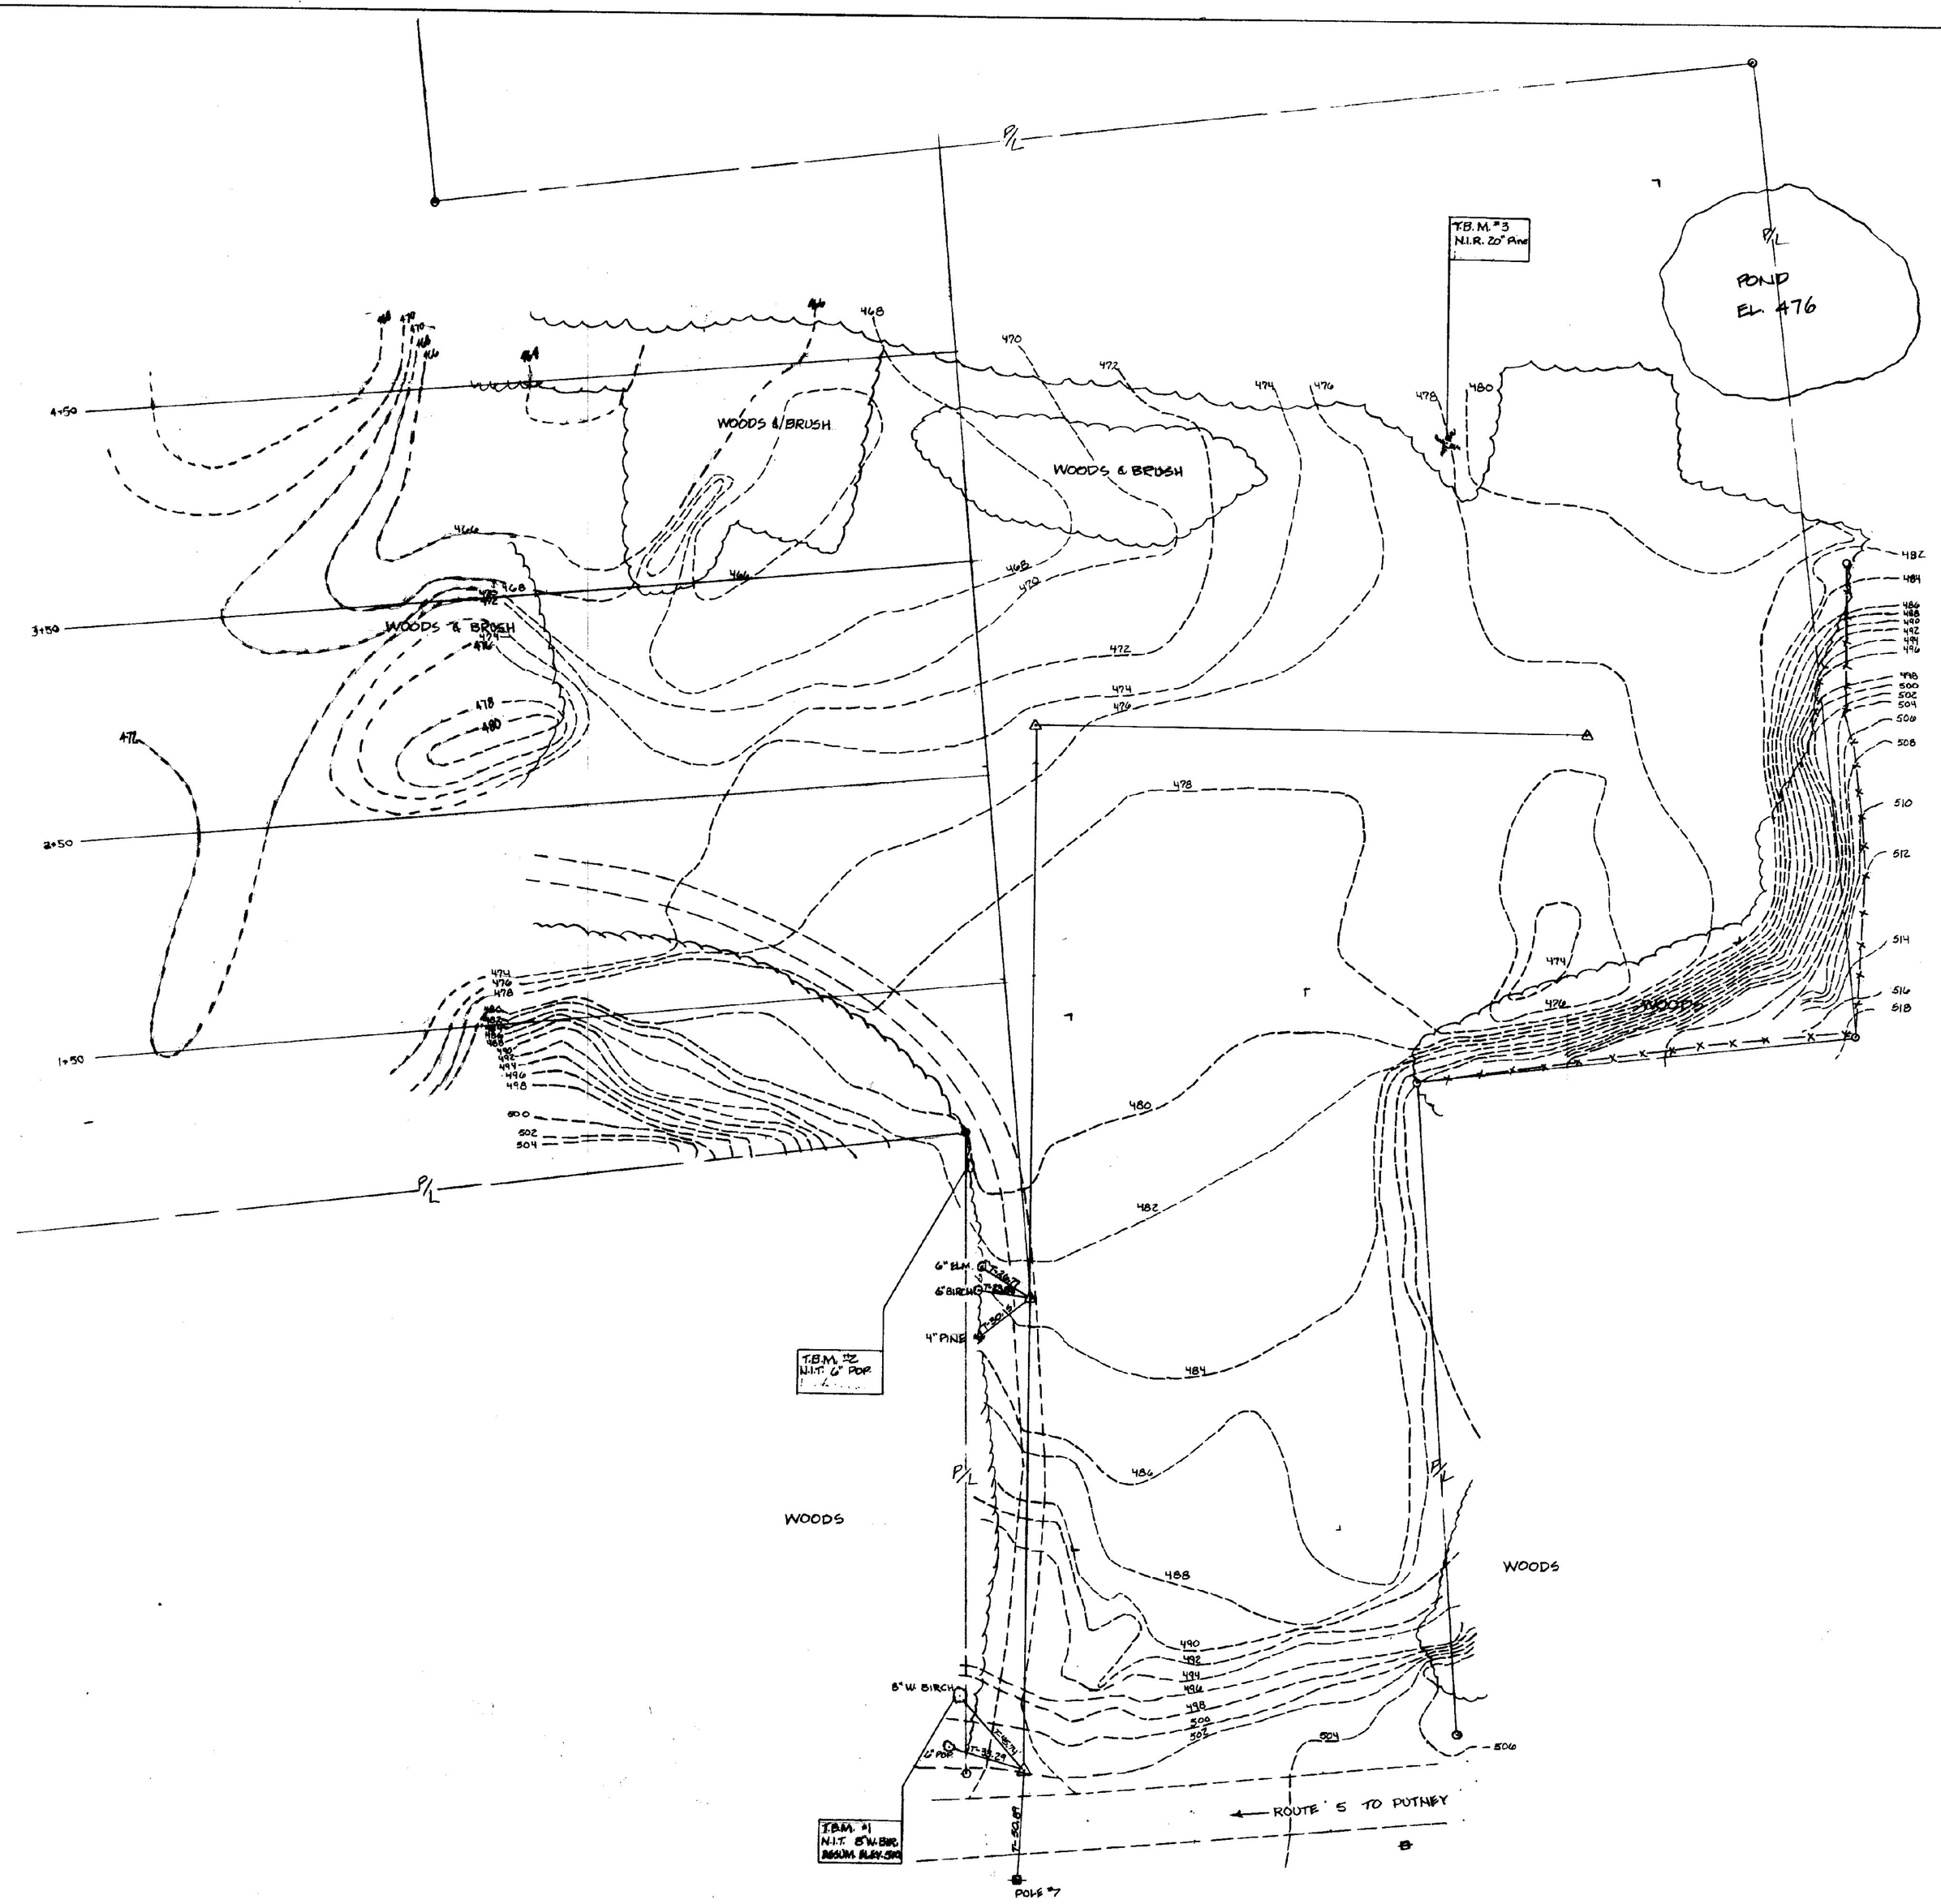

STATE OF VERMONT
DEPARTMENT OF STATE BUILDINGS
AGENCY OF ADMINISTRATION
MONTPELIER, VERMONT

DUMMERSTON
AGENCY OF TRANSPORTATION
DISTRICT #2 OFFICES & GARAGE COMPLEX
DUMMERSTON VERMONT

DATE:	SCALE:	REVISIONS:	DWG. NO.
08-17-84	1" = 40'		
DRAWN BY: R.B.T.	APPROVED BY F.P.		1 OF 1