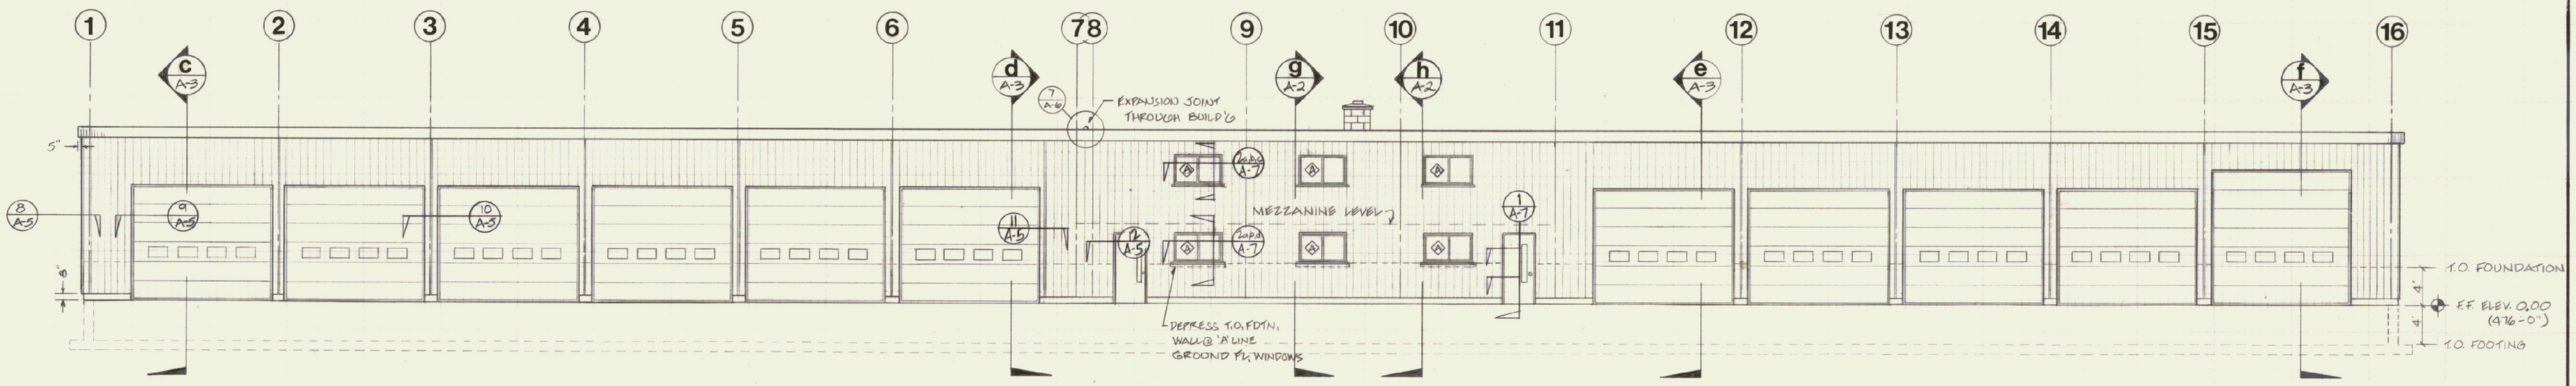

WEST ELEVATION
SCALE 1/8" = 1'-0"

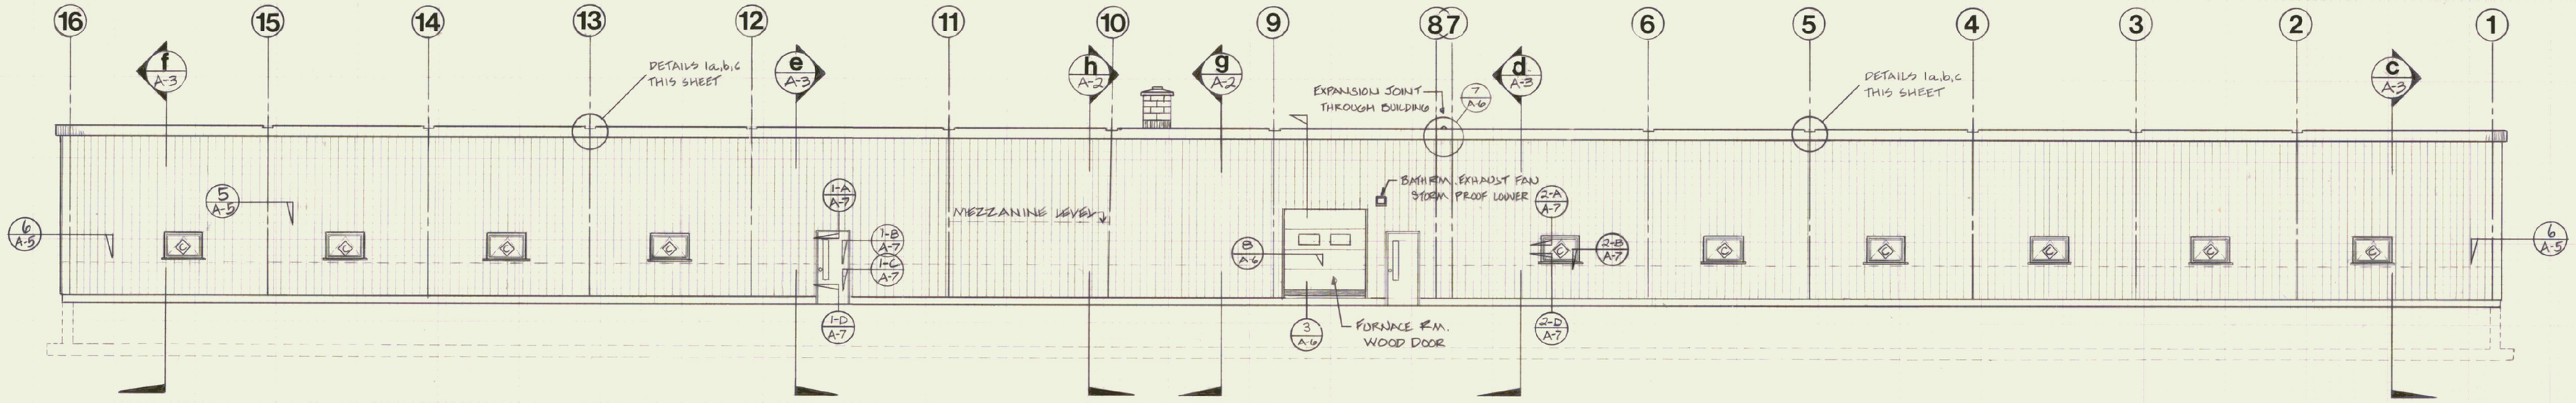

EAST ELEVATION
SCALE 1/8" = 1'-0"

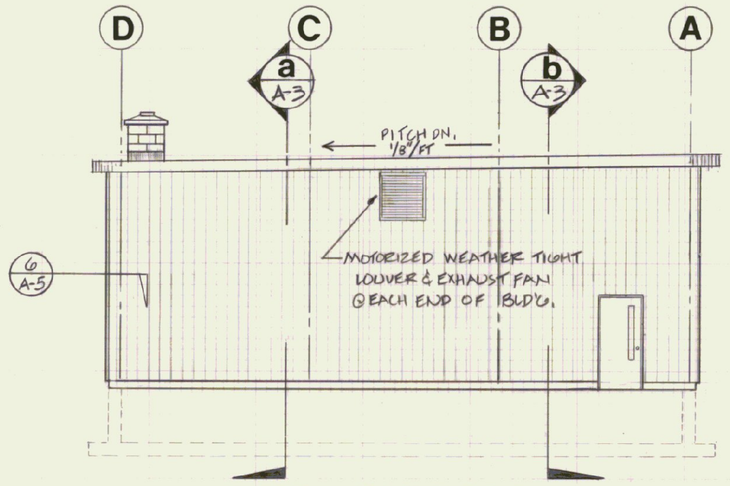

NORTH ELEVATION
SCALE 1/8" = 1'-0"

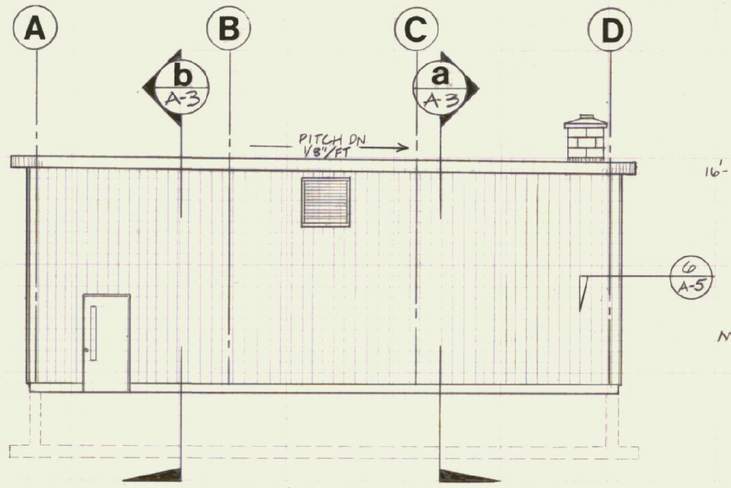

SOUTH ELEVATION
SCALE 1/8" = 1'-0"

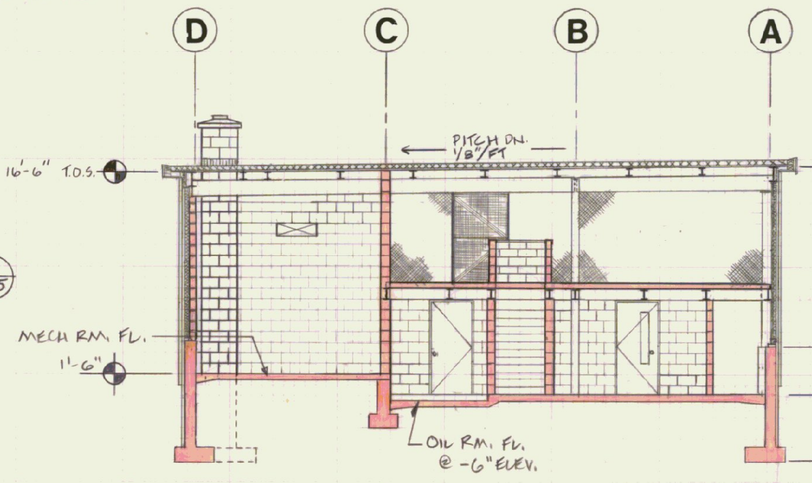

INTERIOR WALL SECTION g
SCALE 1/8" = 1'-0"

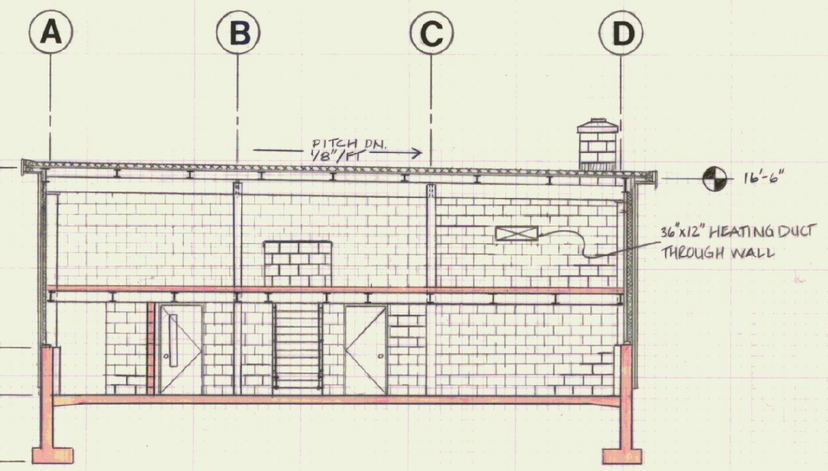

INTERIOR WALL SECTION h
SCALE 1/8" = 1'-0"

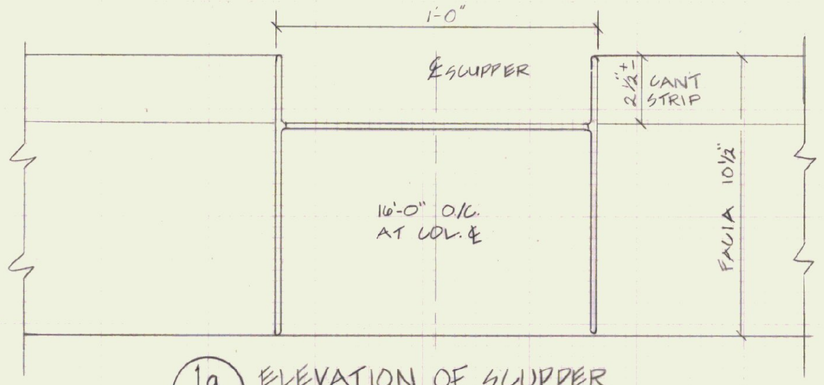

1a A-2 ELEVATION OF SCUPPER
SCALE 3" = 1'-0"

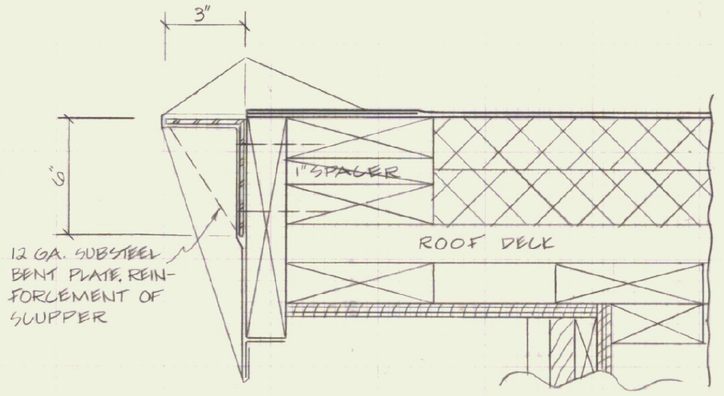

1b A-2 SCUPPER SECTION
SCALE 3" = 1'-0"

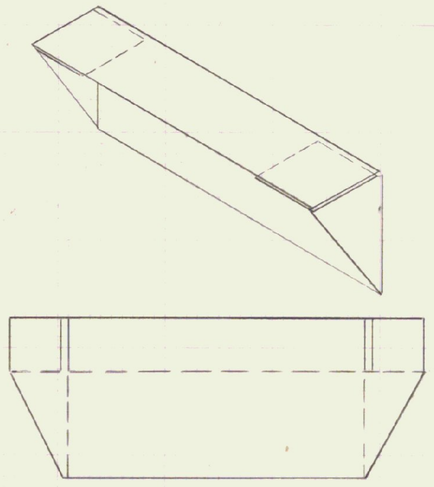

1c SCUPPER ISOMETRIC & FLAT PATTERN SUBSTEEL
N.T.S.

ISSUE RECORD			
ISS. NO.	DATE	DESCRIPTION	NO. PRINTS

STATE OF VERMONT
DEPARTMENT OF STATE BUILDINGS
AGENCY OF ADMINISTRATION
MONTPELIER, VERMONT

EXTERIOR ELEVATIONS & SECTIONS

AGENCY OF TRANSPORTATION
11 BAY MAINTENANCE GARAGE
DUMMERSTON, VERMONT DISTRICT 2

DATE: 1/86	SCALE: AS NOTED	REVISIONS:	DWG. NO. A-2
DRAWN BY: R. VERREAULT	APPROVED BY: F. PRATT		7 OF 21