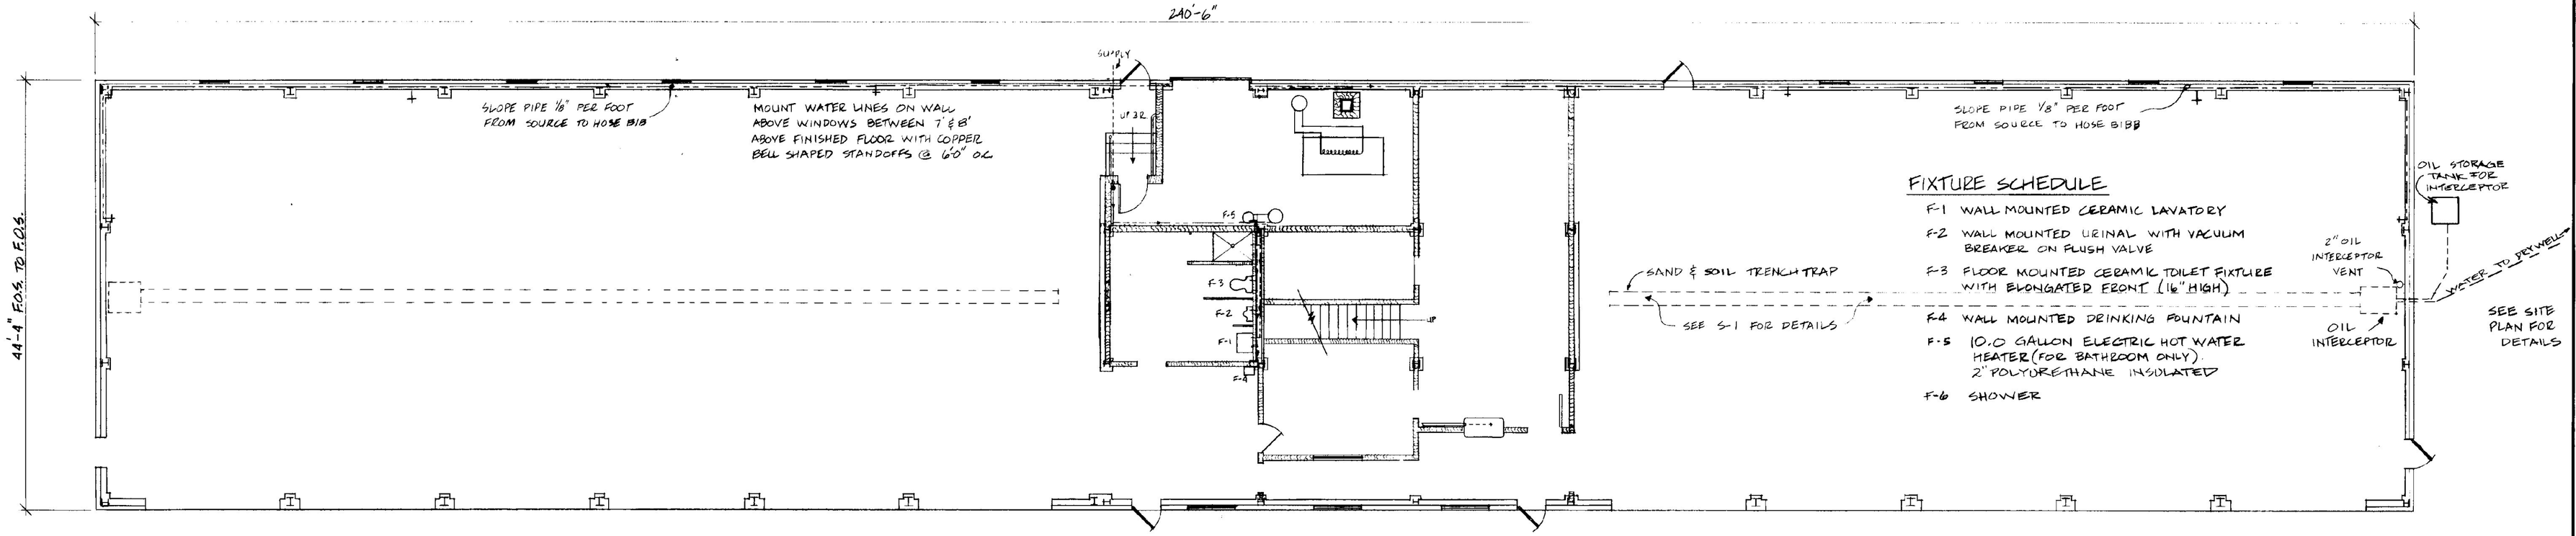

FIXTURE SCHEDULE

- F-1 WALL MOUNTED CERAMIC LAVATORY
- F-2 WALL MOUNTED URINAL WITH VACUUM BREAKER ON FLUSH VALVE
- F-3 FLOOR MOUNTED CERAMIC TOILET FIXTURE WITH ELONGATED FRONT (16" HIGH)
- F-4 WALL MOUNTED DRINKING FOUNTAIN
- F-5 10.0 GALLON ELECTRIC HOT WATER HEATER (FOR BATHROOM ONLY) 2" POLYURETHANE INSULATED
- F-6 SHOWER

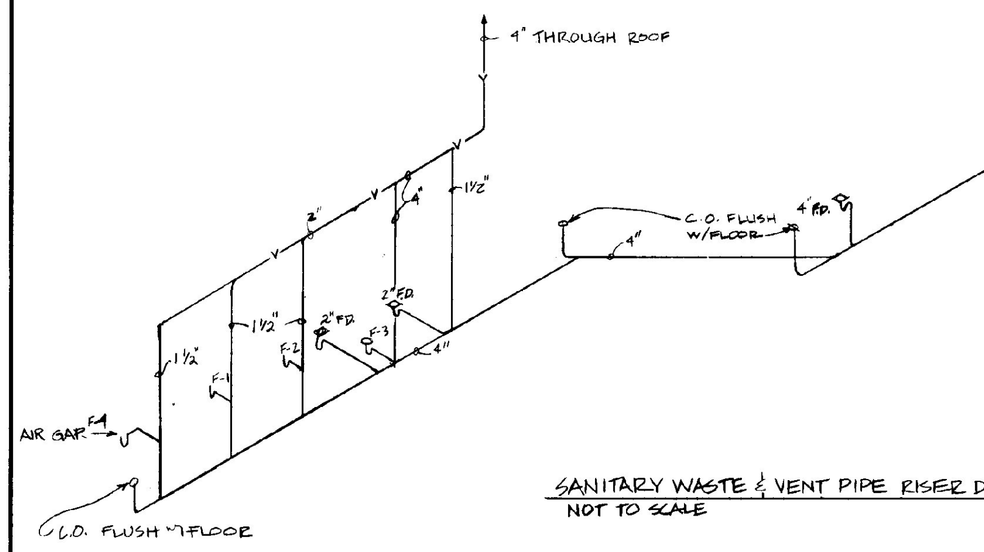

SANITARY WASTE & VENT PIPE RISER DIAGRAM
NOT TO SCALE

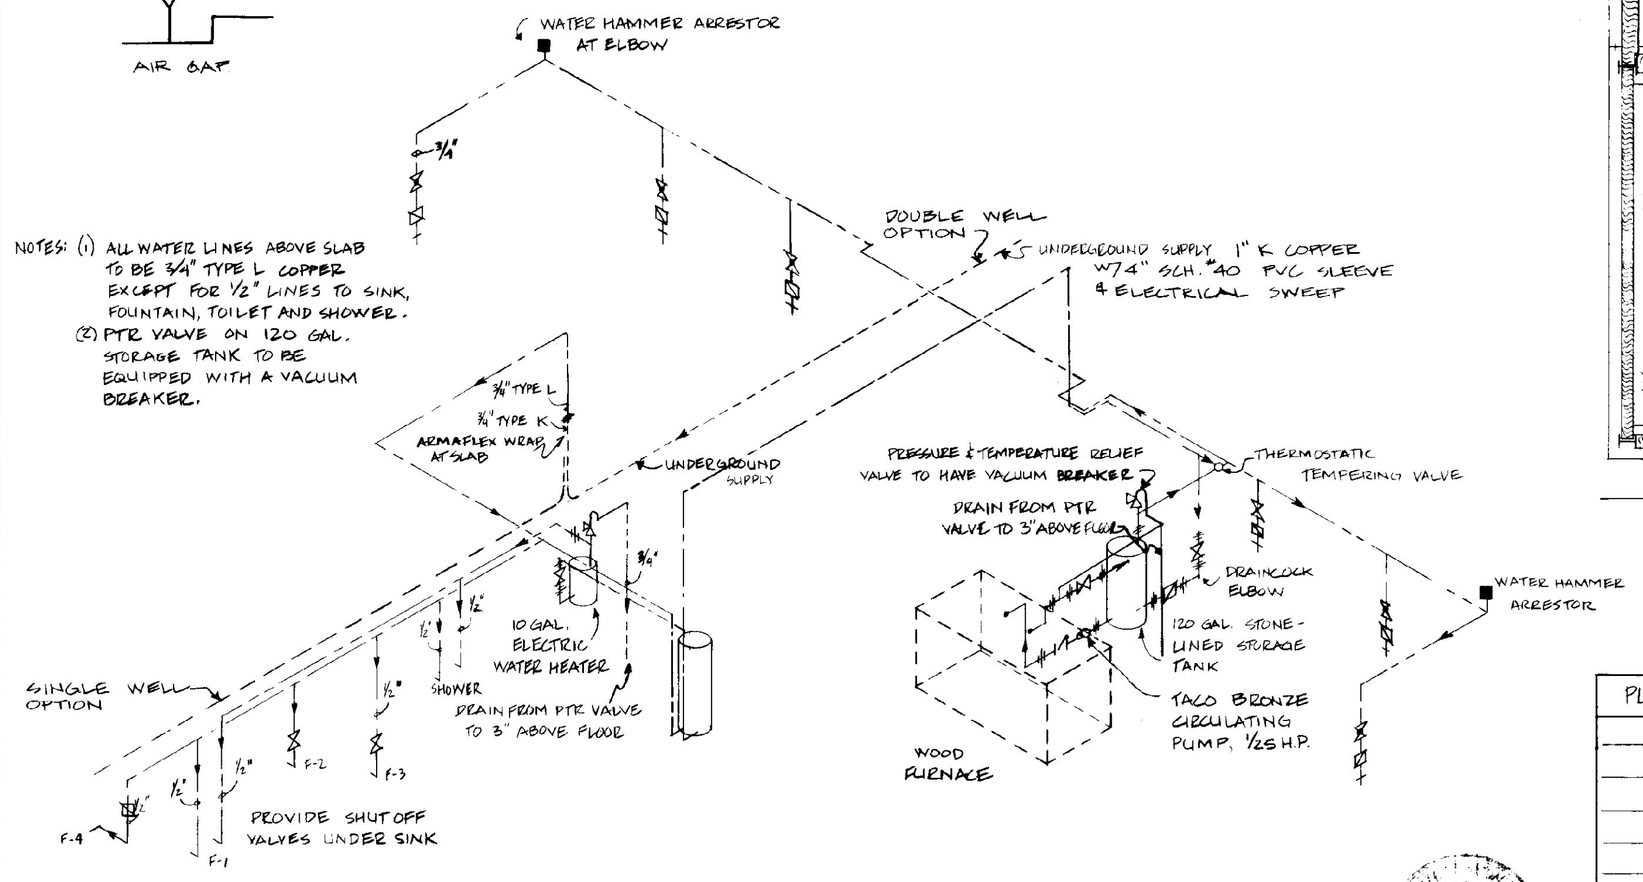

HOT & COLD WATER PIPING RISER DIAGRAM
NOT TO SCALE

HOT & COLD WATER PIPING PLAN

SCALE: 1/8" = 1'-0"

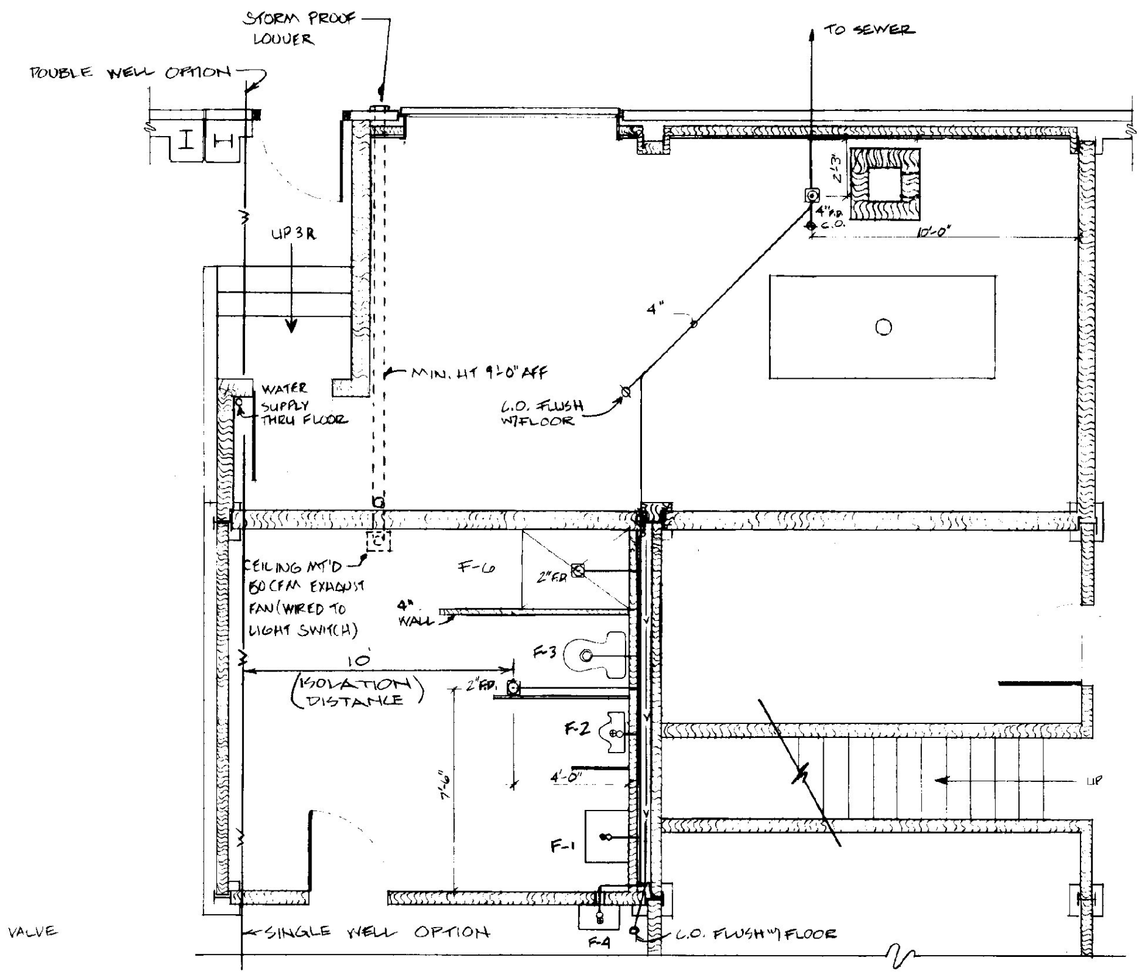

SANITARY WASTE & VENT PLAN

SCALE: 1/4" = 1'-0"

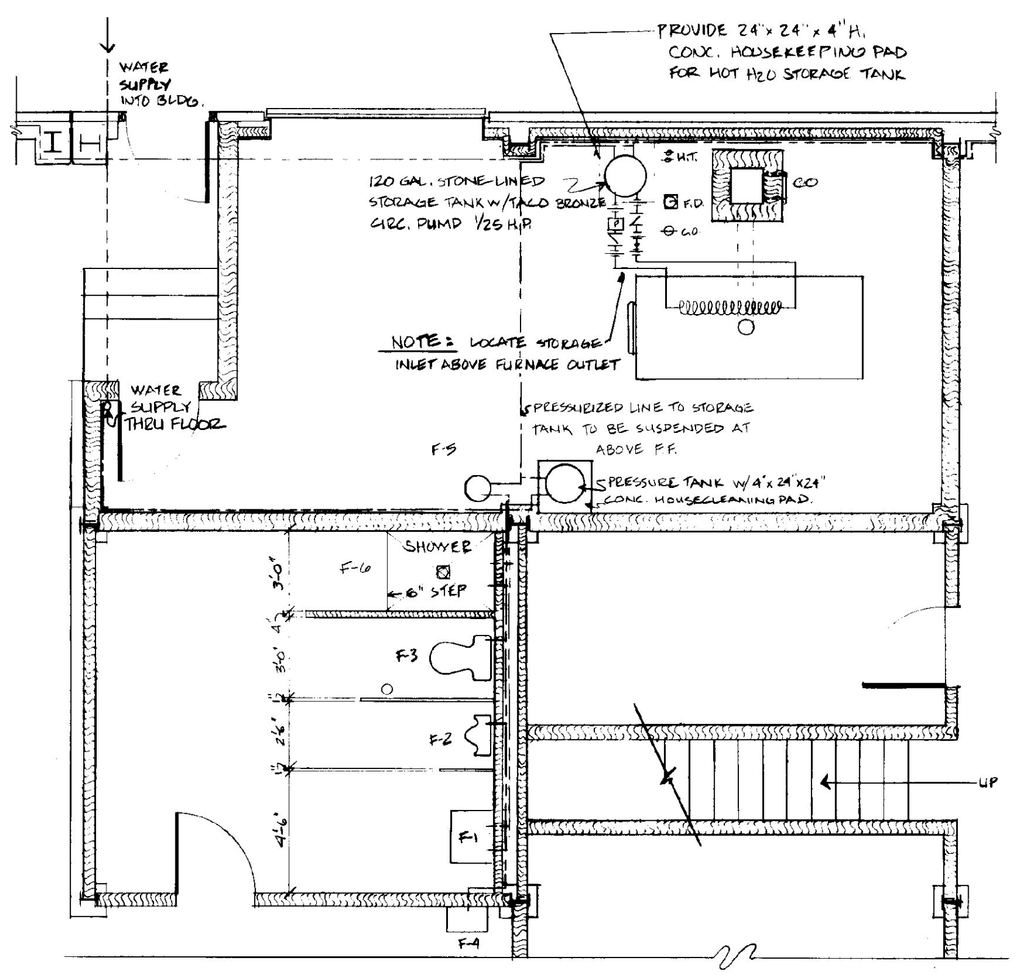

HOT & COLD WATER PIPING PLAN

SCALE: 1/4" = 1'-0"

PLUMBING SYMBOLS FOR PIPING, VALVES & FITTINGS

- COLD WATER
- HOT WATER
- PTR VALVE WATER 150 PSI 1/210°
- WASTE PIPING
- V — V VENT PIPING
- FLOW DIRECTION
- GATE VALVE
- GLOBE VALVE
- CHECK VALVE
- BACKFLOW PREVENTER
- PRESSURE & TEMPERATURE RELIEF VALVE
- WATER HAMMER ARRESTOR
- FLOOR CLEANOUT
- CLEAN OUT
- UNION
- HOSE BIBB
- "P" TRAP
- FLOOR DRAIN W/ "P" TRAP
- TOILET FLANGE
- HOUSE TRAP

ISSUE RECORD

ISS. NO.	DATE	DESCRIPTION	NO. PRINTS

STATE OF VERMONT
DEPARTMENT OF STATE BUILDINGS
AGENCY OF ADMINISTRATION
MONTPELIER, VERMONT

WATER & SANITARY PLANS

AGENCY OF TRANSPORTATION
11 BAY MAINTENANCE GARAGE
DUMMERSTON, VERMONT DISTRICT 2

DATE	SCALE	REVISIONS	DWG. NO.
1-86	AS NOTED	3-10-86 EBT 3-27-86	P-1
DRAWN BY: J.E WINTER	APPROVED BY: F. PRATT		17 OF 21