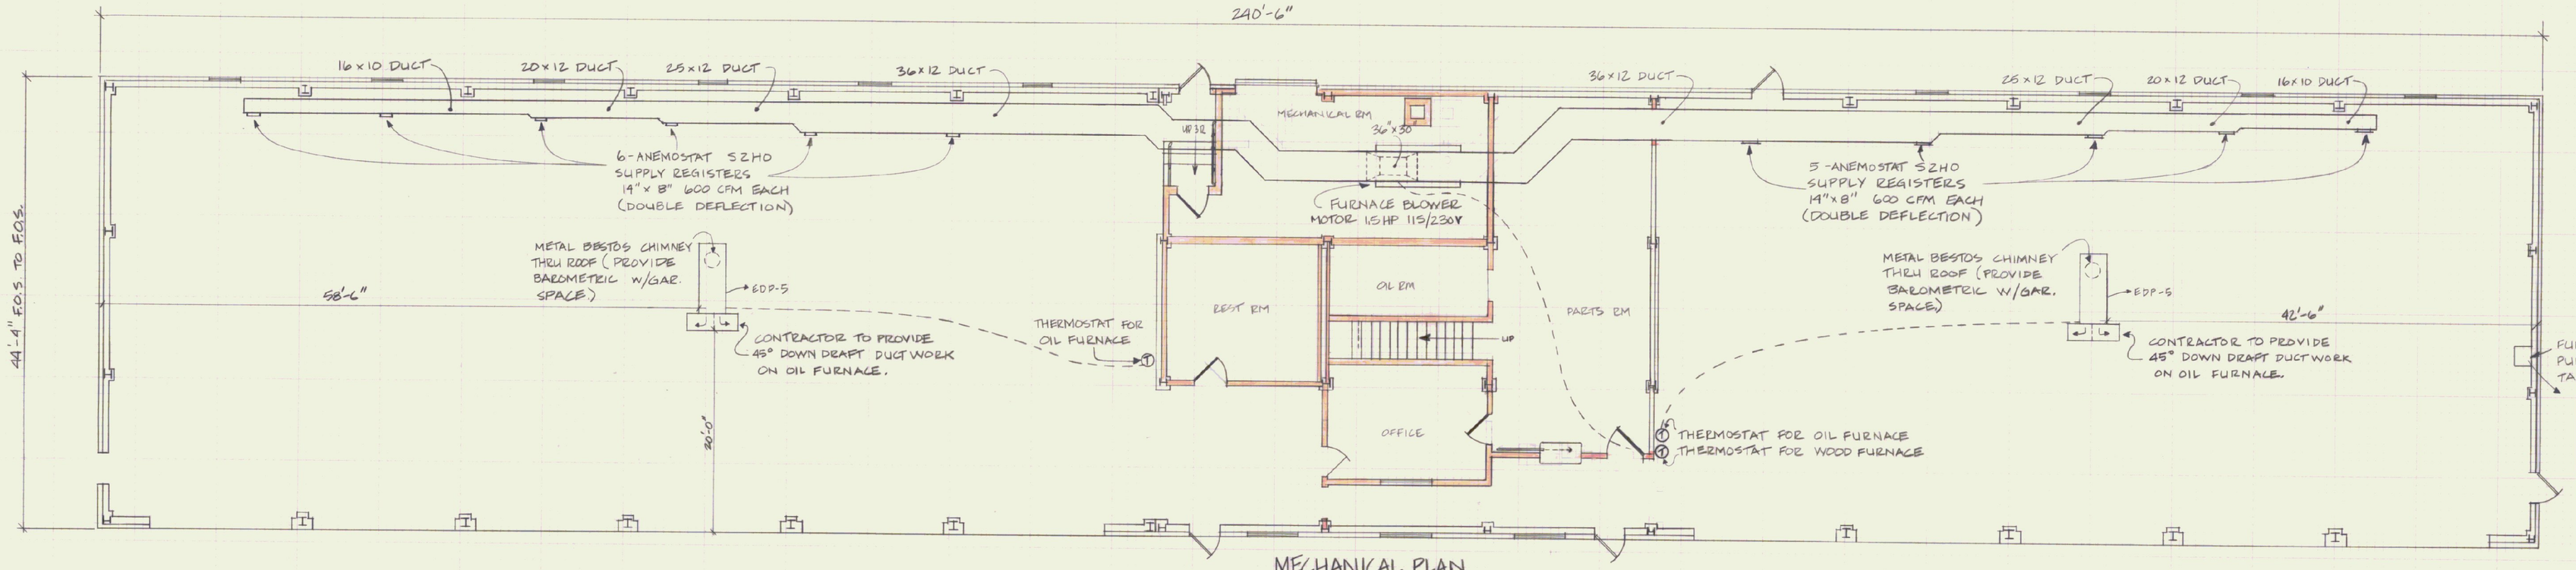

MECHANICAL PLAN

SCALE: 1/8" = 1'-0"

NOTE: ALL JOINTS IN FUEL OIL LINE TO BE FLARED. ALL SOLDERED JOINTS TO BE SWEATED WITH SILVER SOLDER.

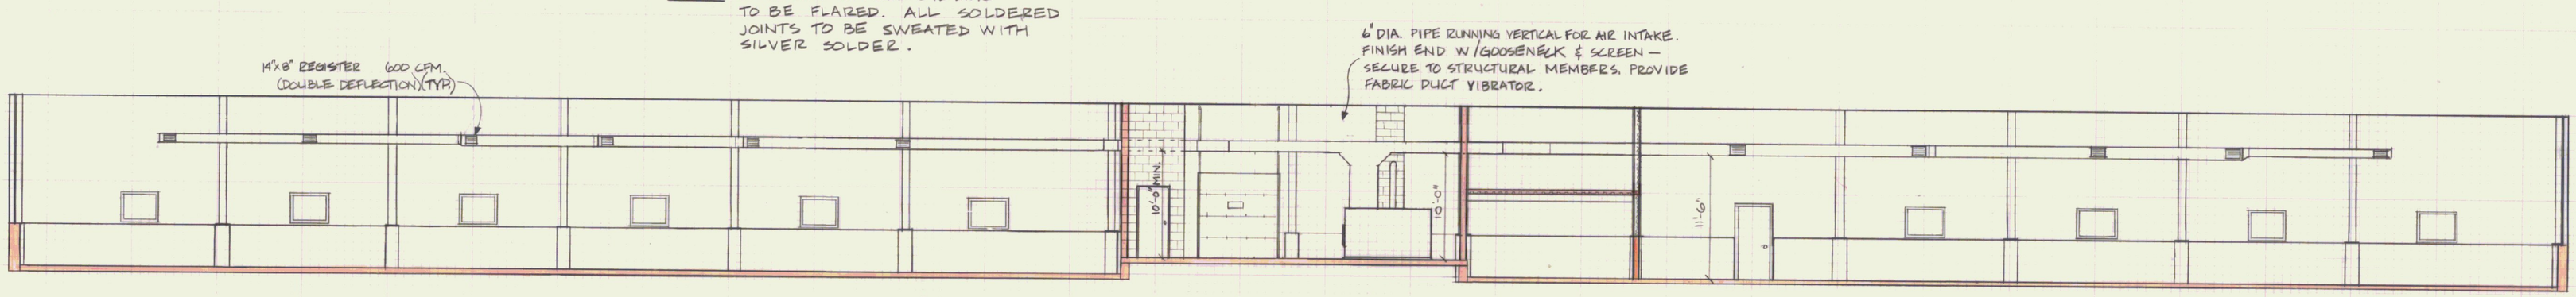

FURNACE ELEVATION

SCALE: 1/8" = 1'-0"

ISSUE RECORD			
ISS. NO.	DATE	DESCRIPTION	NO. PRINTS

STATE OF VERMONT
DEPARTMENT OF STATE BUILDINGS
AGENCY OF ADMINISTRATION
MONTPELIER, VERMONT

HEATING PLAN

AGENCY OF TRANSPORTATION
11 BAY MAINTENANCE GARAGE
DUMMERSTON, VERMONT DISTRICT 2

DATE: 1-86	SCALE: AS NOTED	REVISIONS:	DWG. NO. H-1
DRAWN BY: J.E. WINTER	APPROVED BY: F. TRATT		18 OF 21