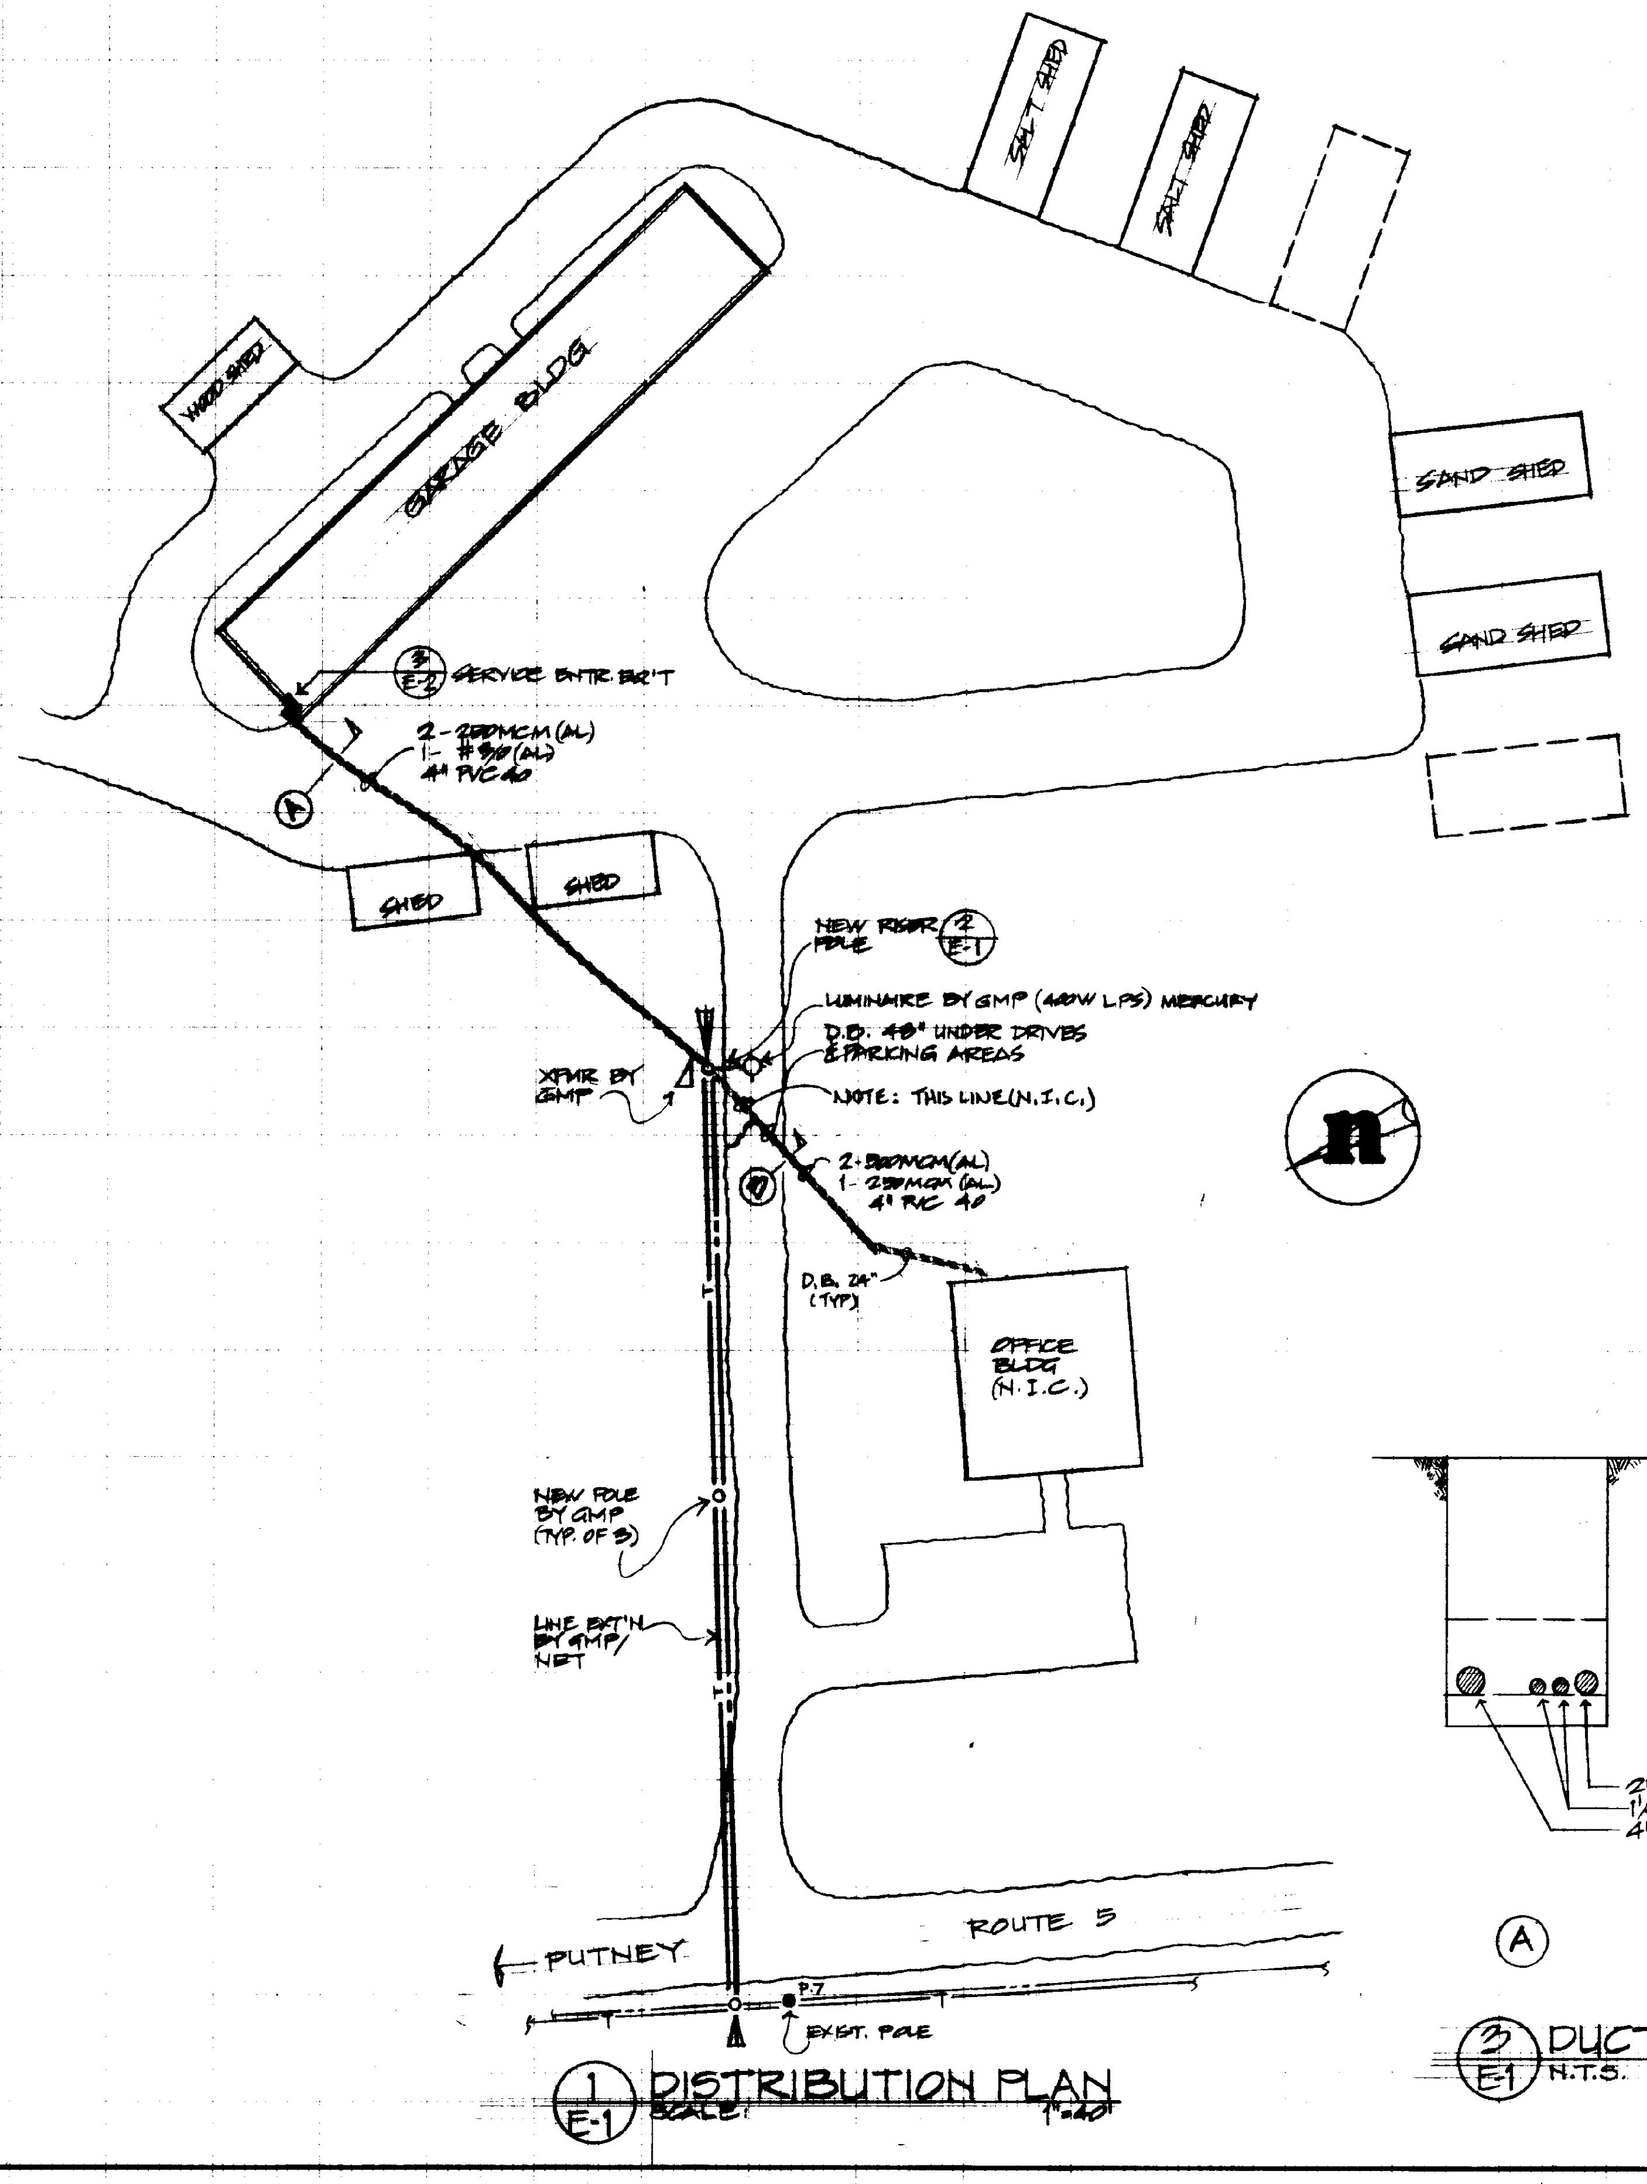

1 E-1 DISTRIBUTION PLAN
SCALE: 1"=40'

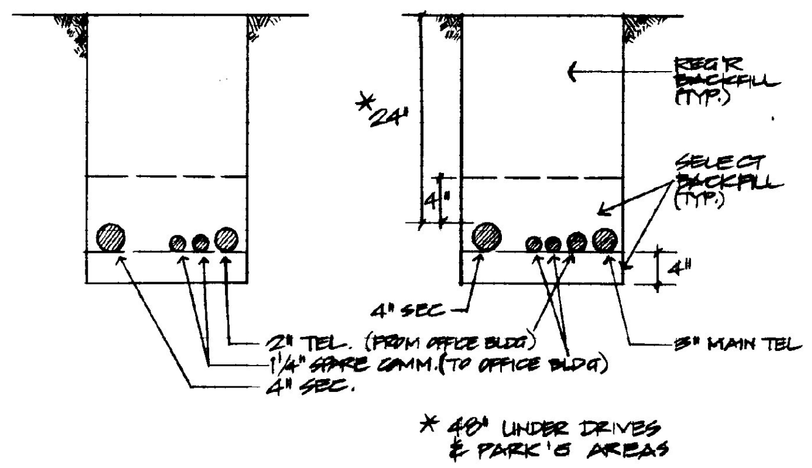

3 E-1 DUCT SECTIONS
N.T.S.

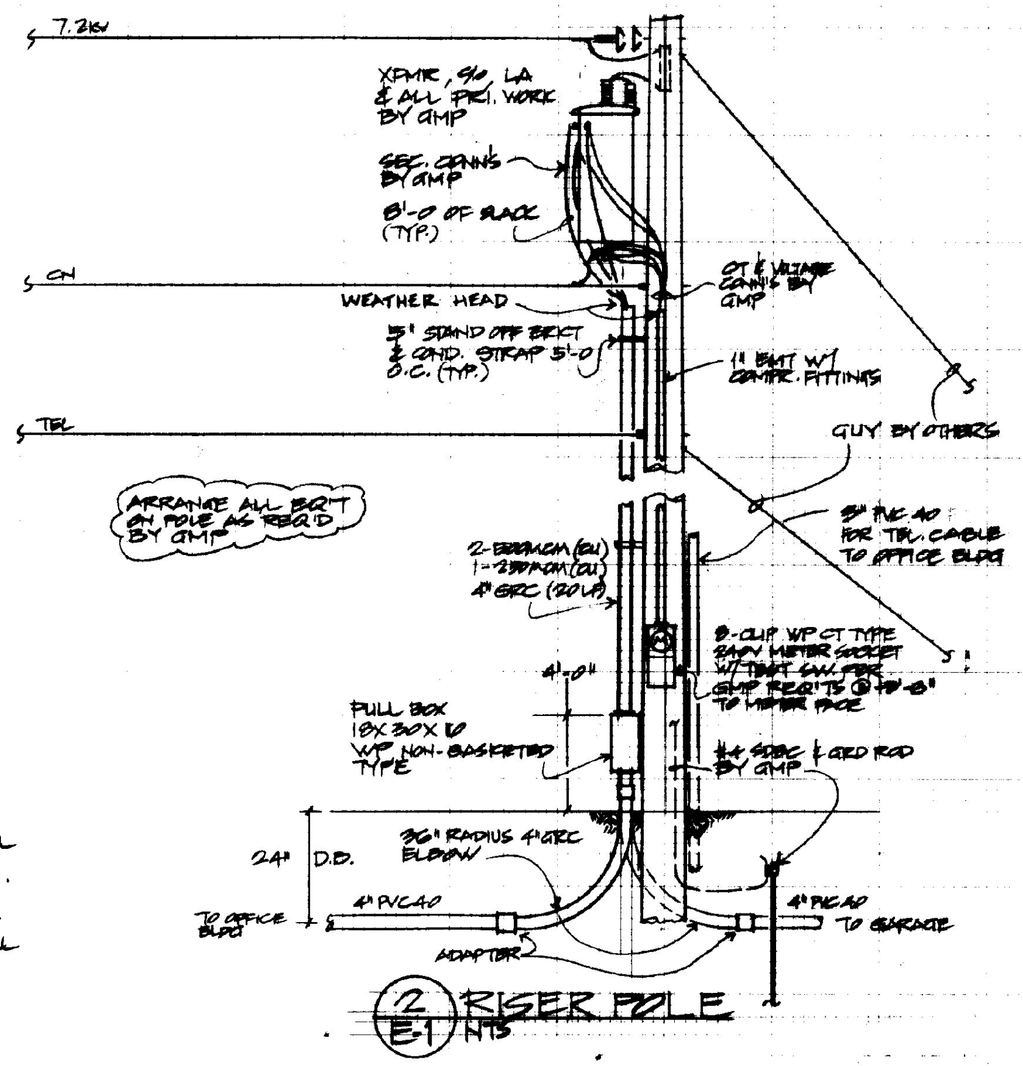

2 E-1 RISER POLE
N.T.S.

SYMBOL LEGEND

ⓣ	Telephone outlet installed in floor.
S	Wall switch, single-pole (P = pilot light).
S_2	Wall switch, double-pole.
S_3	Wall switch, three-way (4 = 4-way).
D	Dimmer, rating as noted.
	Panelboard, power.
	Panelboard or load center, lighting.
	Telephone cabinet.
(2)V	Electric Motor with HP noted.
(F)V	Fractional HP motor less than 1/8 HP.
	Safety switch, HP-rated, non-fusible unless otherwise noted.
	Magnetic motor starter, across-the-line unless otherwise noted.
M	Manual motor starter.
	EMERGTY LTG UNIT W/NO.HEADS SHOWN
	" " " REMOTE HEAD
	OVERHEAD FAN
S_F	SPEED CONTROLLER FOR FANS
	CONDUIT SEAL
D.B.	DEPTH OF BURIAL
OFCI	OWNER FURNISHED/ CONTRACTOR INSTALLED
GRC	GALVANIZED RIGID CONDUIT

	Branch circuits concealed in ceiling or wall, 2 No. 12 wires in raceway unless otherwise noted. Hash marks indicate number of wires when more than two.
	Branch circuit as above concealed in floor or ground.
	Branch circuit as above exposed.
-S-	Auxiliary circuit (T = telephone, S = sound, &c).
	Home run to panelboard or cabinet (No. of arrows = No. circuits).
A	Fluorescent light fixture, ceiling mounted, with circuit number inside and type designation outside.
	Fluorescent fixture, wall mounted, as above.
	Fluorescent strip fixture, ceiling mounted, as above.
	Fluorescent strip fixture, wall mounted, as above.
	Incandescent fixture, ceiling mounted, as above.
	Incandescent fixture, wall mounted, as above.
	Exit light, ceiling mounted, directional arrows as required.
	Exit light, wall mounted.
J	Junction box installed in floor or ceiling.
	Junction box installed in wall.
	Duplex convenience outlet, 3P, 3W grounding type.
	Duplex outlet as above left side switched.
	Convenience outlet installed in floor.
	Special purpose outlet, rating as noted.
C	Clock outlet.
	Telephone outlet.

STATE OF VERMONT
DEPARTMENT OF STATE BUILDINGS
AGENCY OF ADMINISTRATION
MONTPELIER, VERMONT

ELECTRICAL SITE PLAN

AGENCY OF TRANSPORTATION
11 BAY MAINTENANCE GARAGE
DUMMERSTON, VERMONT DISTRICT 2

DATE: 9-22-88	SCALE: AS NOTED	REVISIONS: 9-10-89 STO/FF	DWG. NO. E-1
DRAWN BY: RWW	APPROVED BY: F. PRATT		19 OF 21

STATE OF VERMONT FORREST DARLEIGH WARD No. 3041 REGISTERED PROFESSIONAL ENGINEER

Wakefield Ward & Associates