AGENCY OF TRANSPORTATION — NEW OFFICE
STATE OF VERMONT — DEPT. OF STATE BUILDINGS
DUMMERSTON, VERMONT
GORDON G. WOODS ASSOC. ARCHITECTS, BURLINGTON, VERMONT

NO.	REVISIONS	BY
	8-9-'85	BW
	ISSUED FOR BIDDING	BW
	LETTED 8-26-85	GW
	10-25-85	"
	2-18-86	"
	5-16-86	

DRAWN BW / JW
CHECKED GGW
DATE MARCH 24, 1985
SCALE 1/4 INCH = 1 FOOT
JOB NO. 8420
SHEET A1
OF 13 32 SHEETS

REGISTERED ARCHITECT GORDON G. WOODS STATE OF VERMONT No. 1084

LOWER LEVEL PLAN - FULL BASEMENT
SCALE: 1/4" = 1'-0"

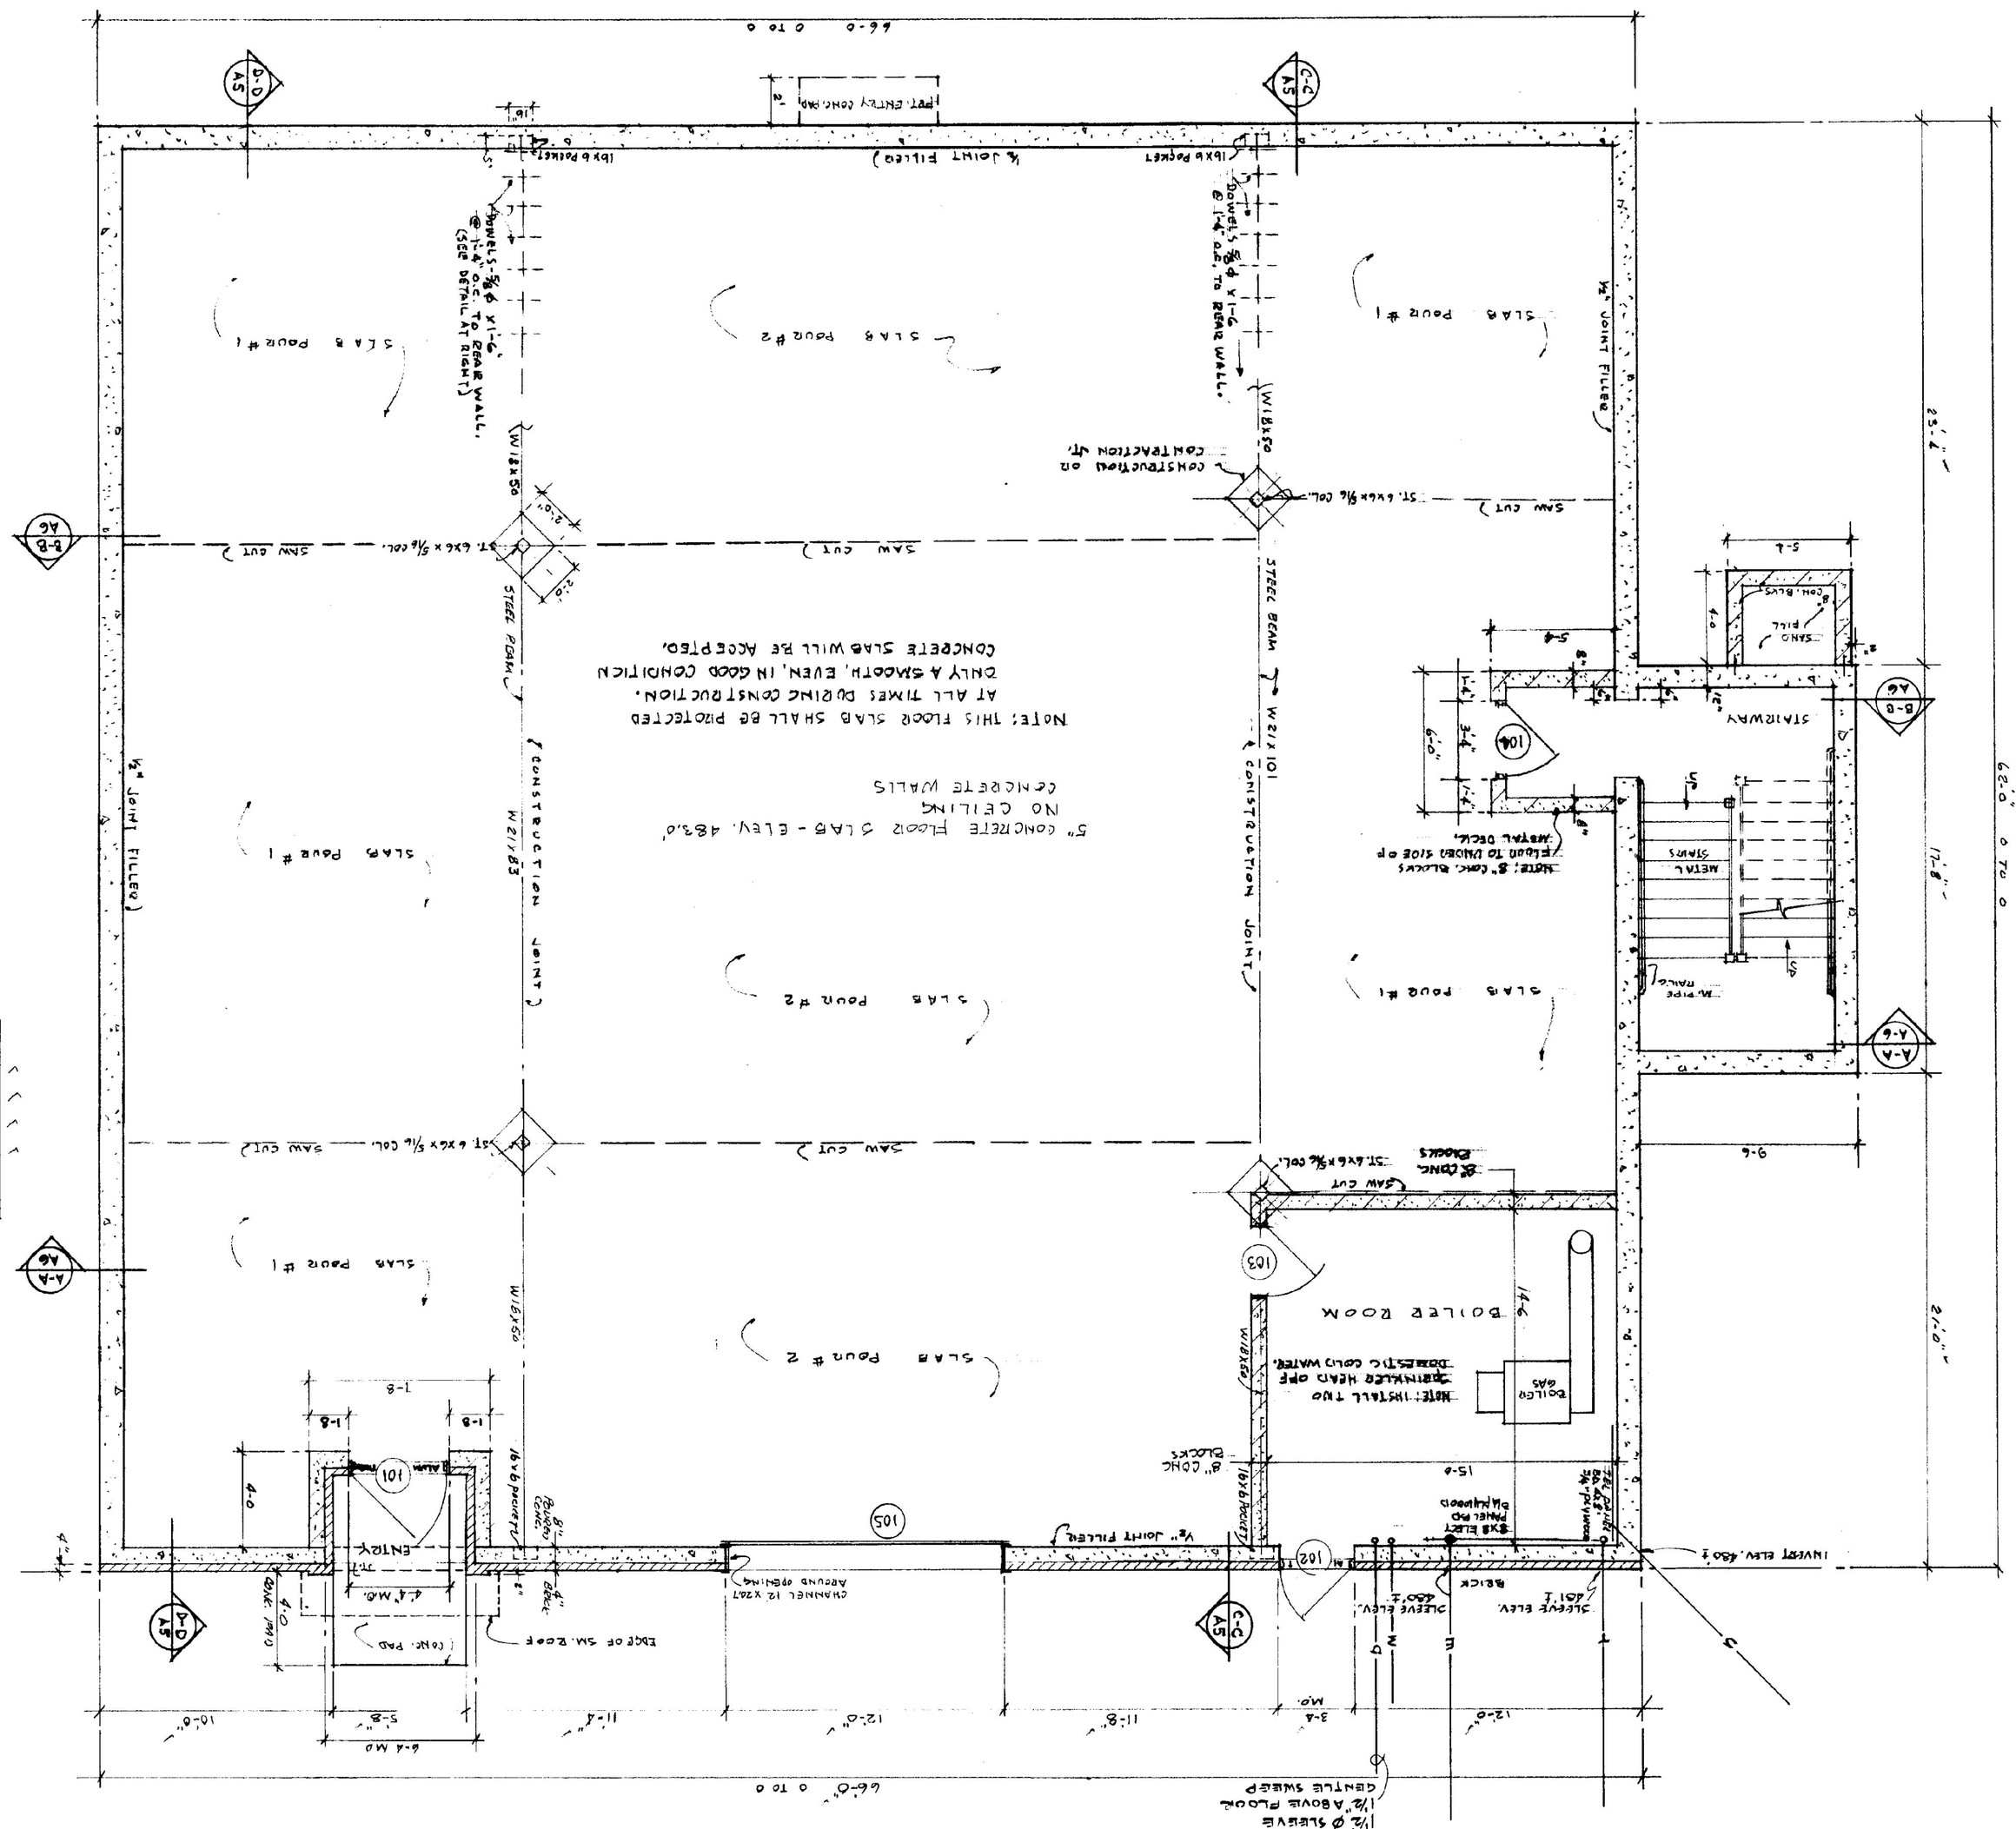

CONSTRUCTION JOINT
SCALE: 1" = 1'-0"

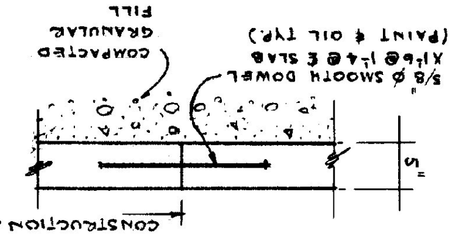

CONTRACTION JOINT
SCALE: 1" = 1'-0"

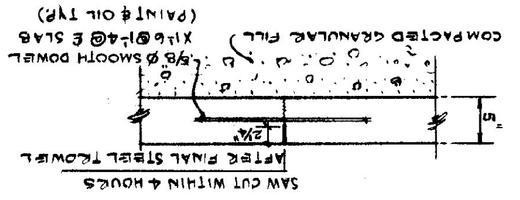

PLAN OF SMALL ROOF & CEILING
OVER REAR ENTRY - REINF. CONC.

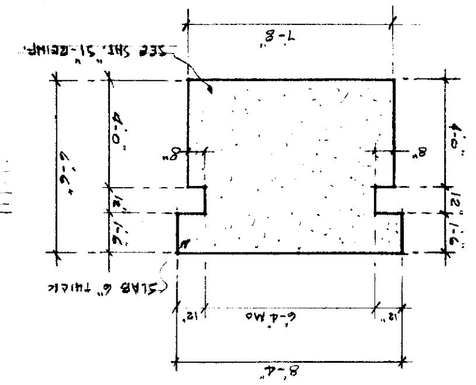

NOTE: THIS SM. ROOF & CEILING SLAB SHALL BE POURED AFTER CONC. BLOCK WALLS ARE UP AND BRICK WORK AROUND DOOR WAY HAS BEEN INSTALLED TO SUPPORT THE SLAB.

DOOR SCHEDULE

NO.	SIZE	TH'K	FRAME	MAT'L	LABEL	BUTTS & PLATE CLOSER	REMARKS
101	4'-0" x 7'-0"	1¾	METAL	METAL		1½ PR. YES	TYPE 'C' SERIES 'L' STEEL/WDT
102	3'-0" x 7'-0"	"	"	"		1½ PR. YES	TYPE "A" SERIES 'L' "
103	3'-0" x 7'-0"	"	"	"	"B"	1½ PR. YES	TYPE "N" SERIES 'L' "
104	3'-0" x 7'-0"	1¾	"	"	"B"	1½ PR. YES	TYPE "N" SERIES 'L' "
105	12'-0" x 8'-0"		"	"		TRACKS	UPLIFTING DOOR - INSULA TED

J.H. Jacobs - SERIES 124-WOOD

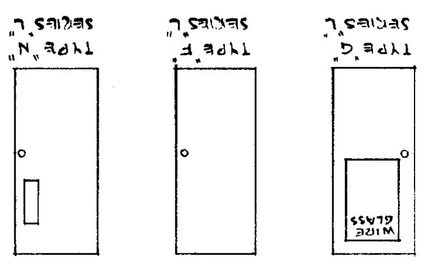

NOTES:
ALL DIMENSIONS TO BE VERIFIED AT THE SITE BY THE CONTRACTOR. ANY ERROR OR POINTS IN QUESTION MUST BE REFERRED TO THE ARCHITECT FOR A DECISION BEFORE PROCEEDING WITH THE WORK.