NOTE:
ALL DIMENSIONS TO BE VERIFIED AT THE SITE BY THE CONTRACTOR. ANY ERROR OR POINTS IN QUESTION MUST BE REFERRED TO THE ARCHITECT FOR A DECISION BEFORE PROCEEDING WITH THE WORK.

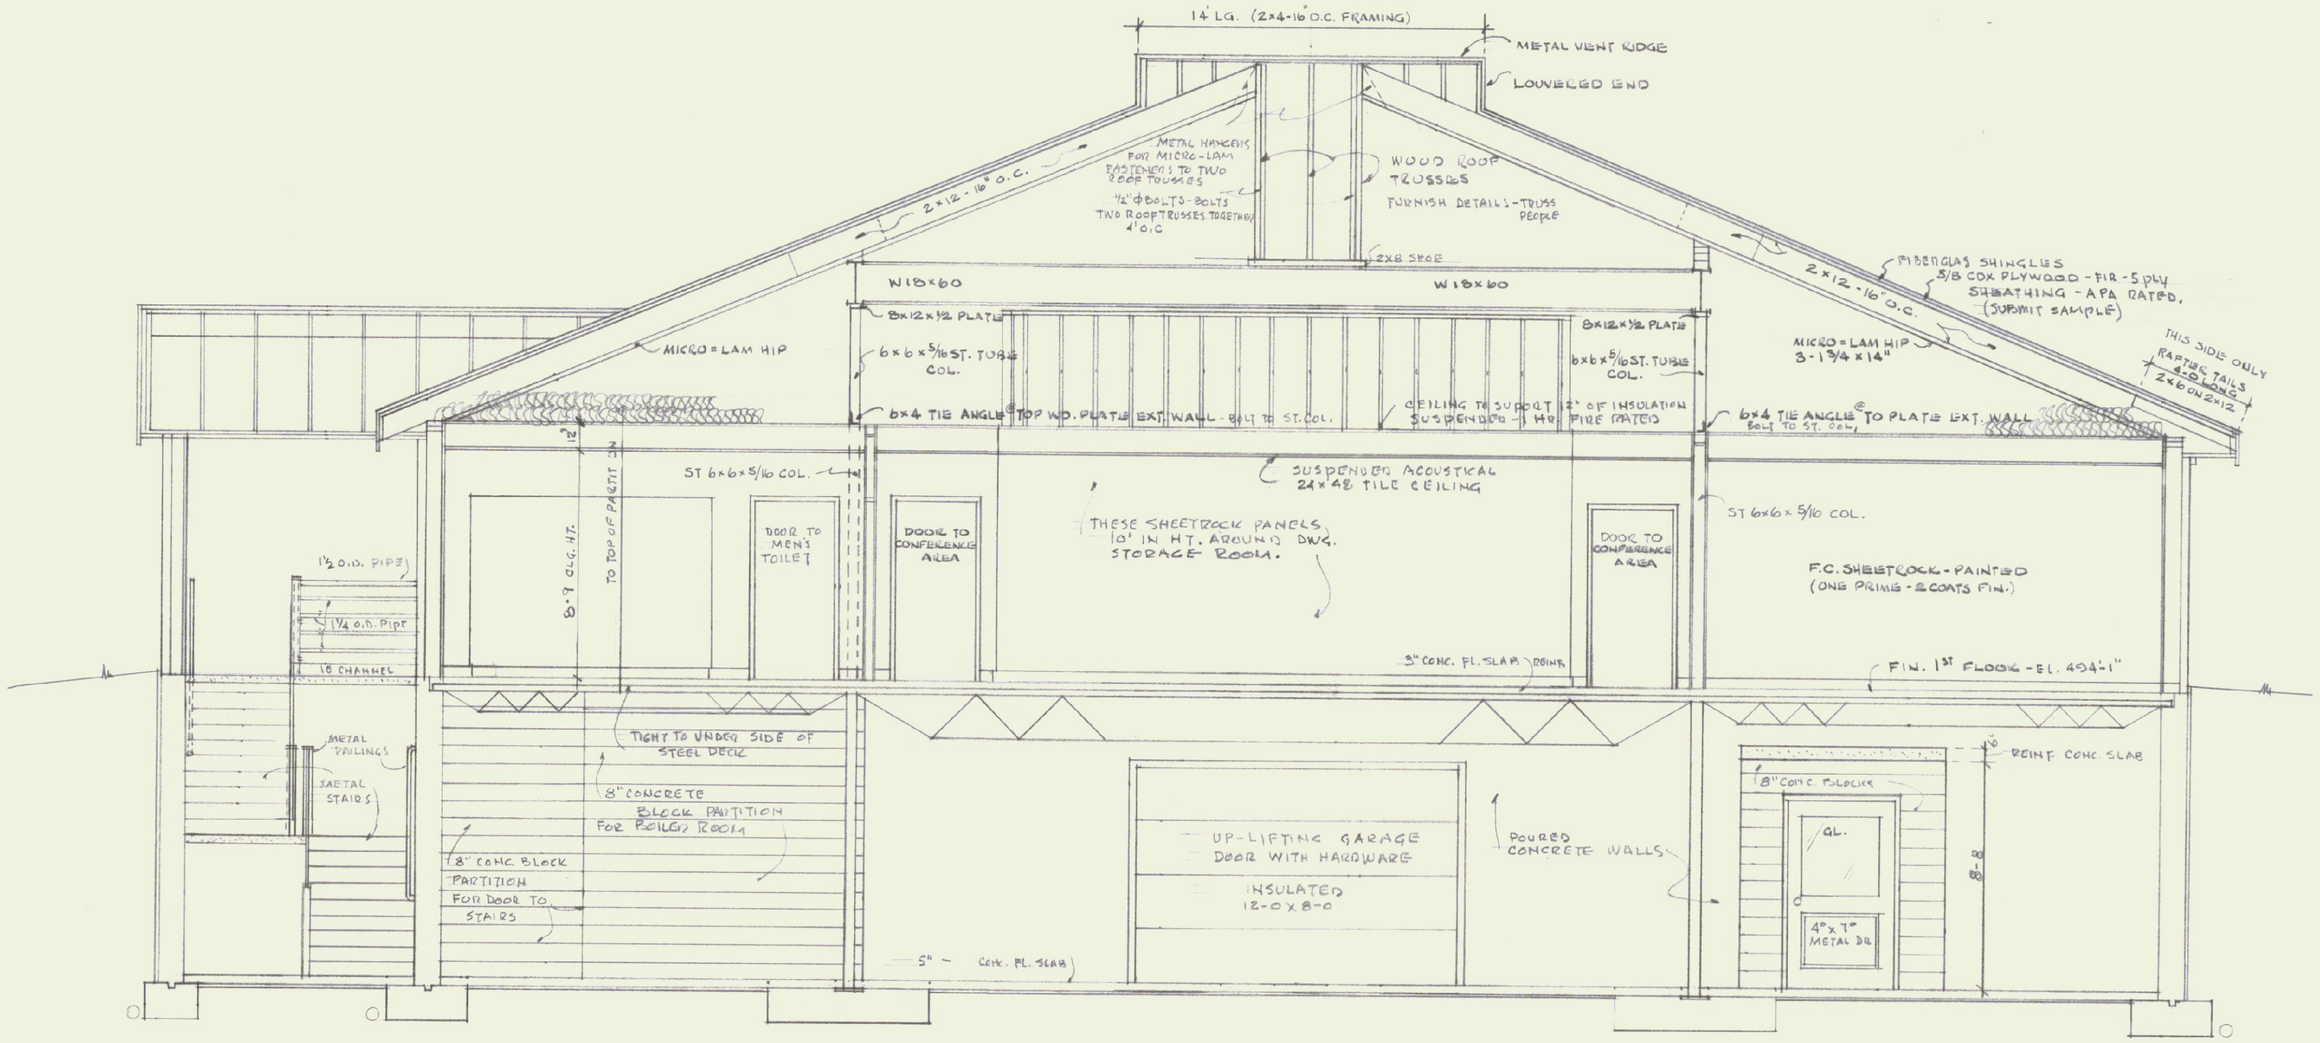

SECTION "B-B" THRU BUILDING
SCALE: ¼" = 1'-0"

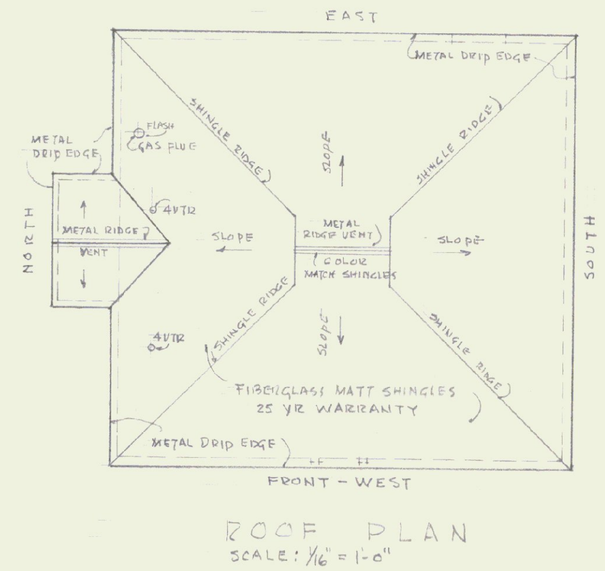

ROOF PLAN
SCALE: 1/16" = 1'-0"

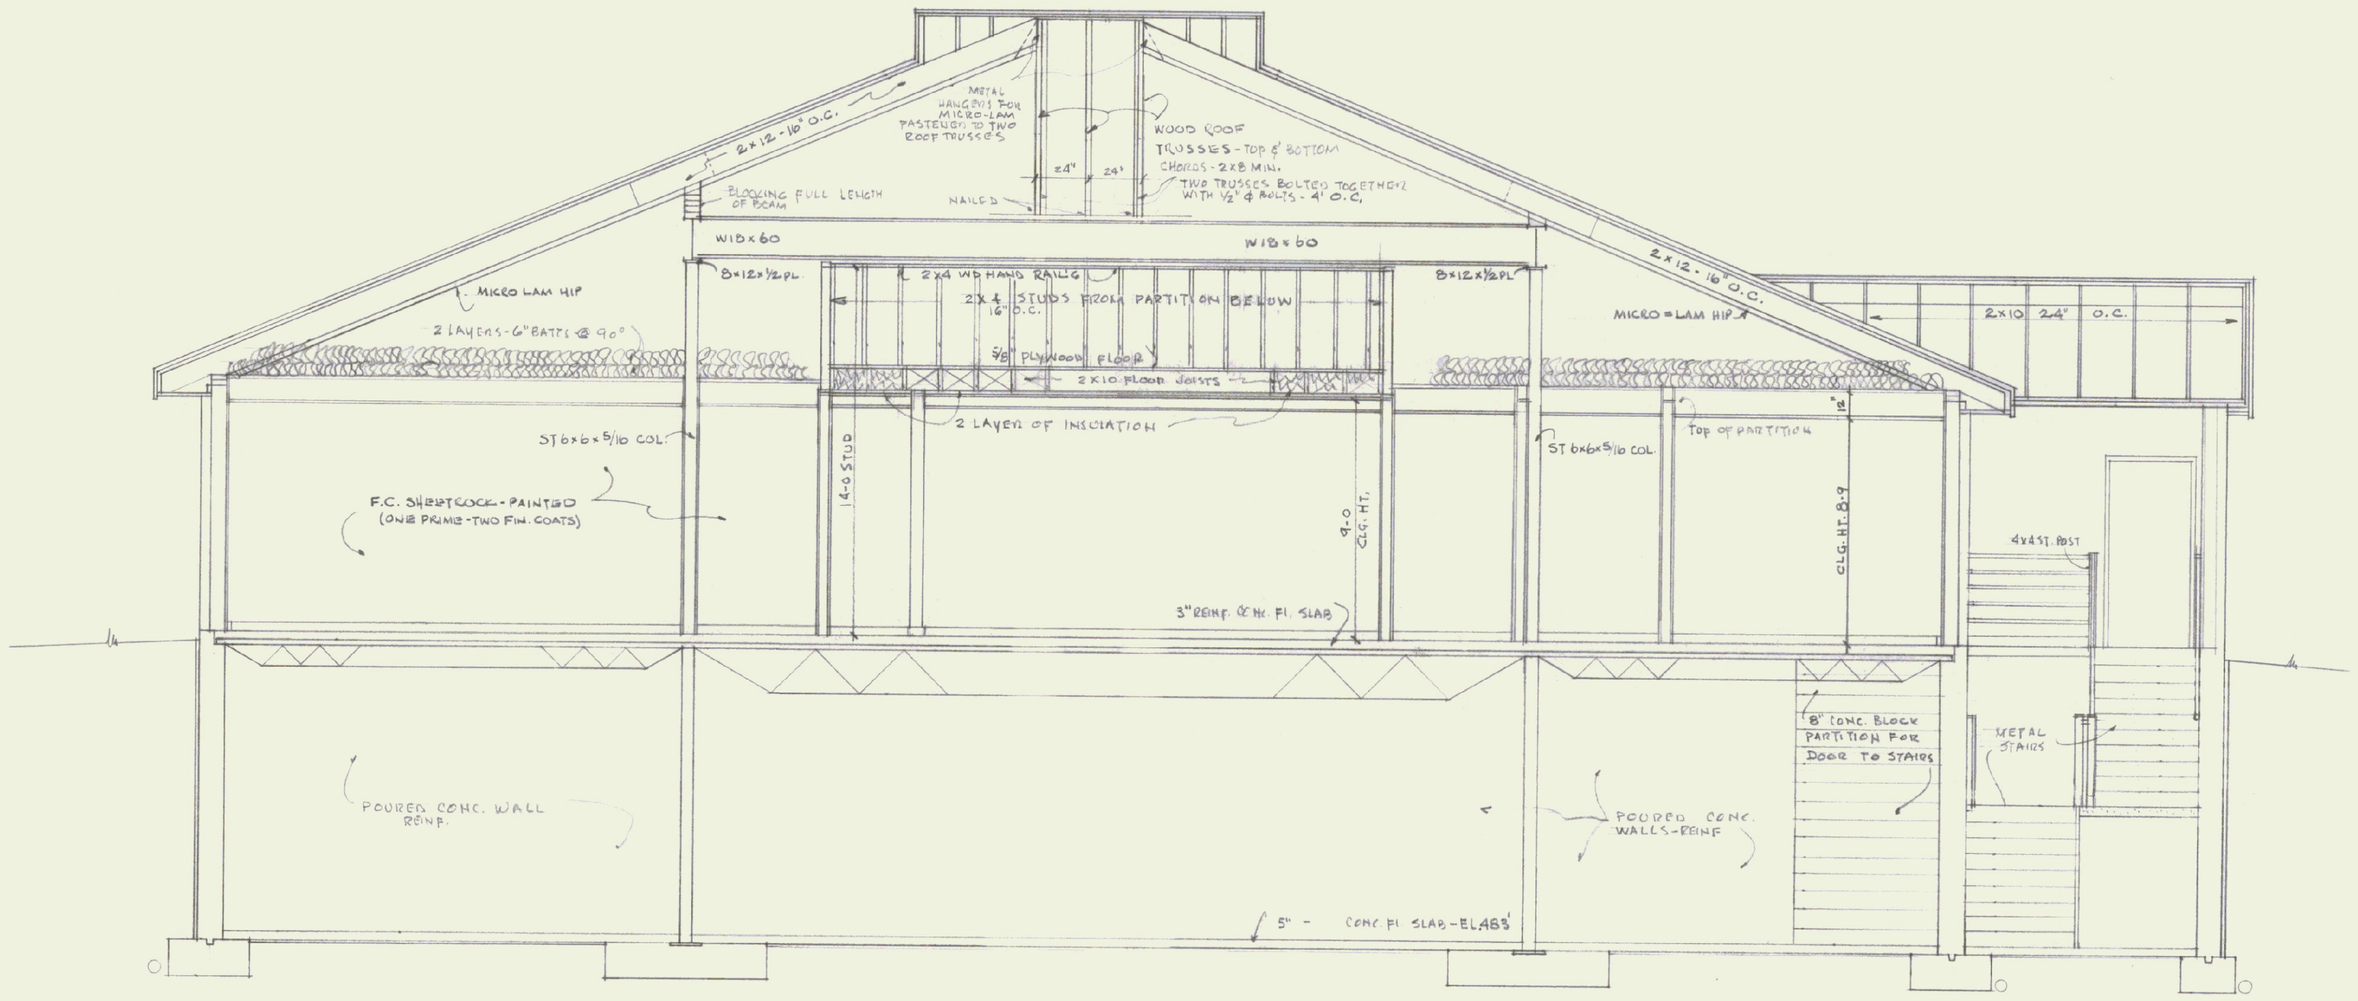

SECTION "A-A" THRU BUILDING
SCALE: ¼" = 1'-0"

REGISTERED ARCHITECT GORDON G. WOODS NO. 53 STATE OF VERMONT

REVISIONS	BY
8-9-85	
LABOR & INDUSTRY LETTER 8-26-85	
10-25-85	
2-18-86	
5-16-86	

AGENCY OF TRANSPORTATION — NEW OFFICE
STATE OF VERMONT-DEPT. OF STATE BUILDINGS
DUMMERSTON, VERMONT
GORDON G. WOODS ASSOC. ARCHITECTS, BURLINGTON, VERMONT

DRAWN	BW/JW/BW
CHECKED	GGW
DATE	MAR. 29, 1985
SCALE	AS NOTED
JOB NO.	8420
SHEET	A6
	19 OF 32 SHEETS

TELEDYNE NATIONAL TRACING PAPER NO. 186A-24X36