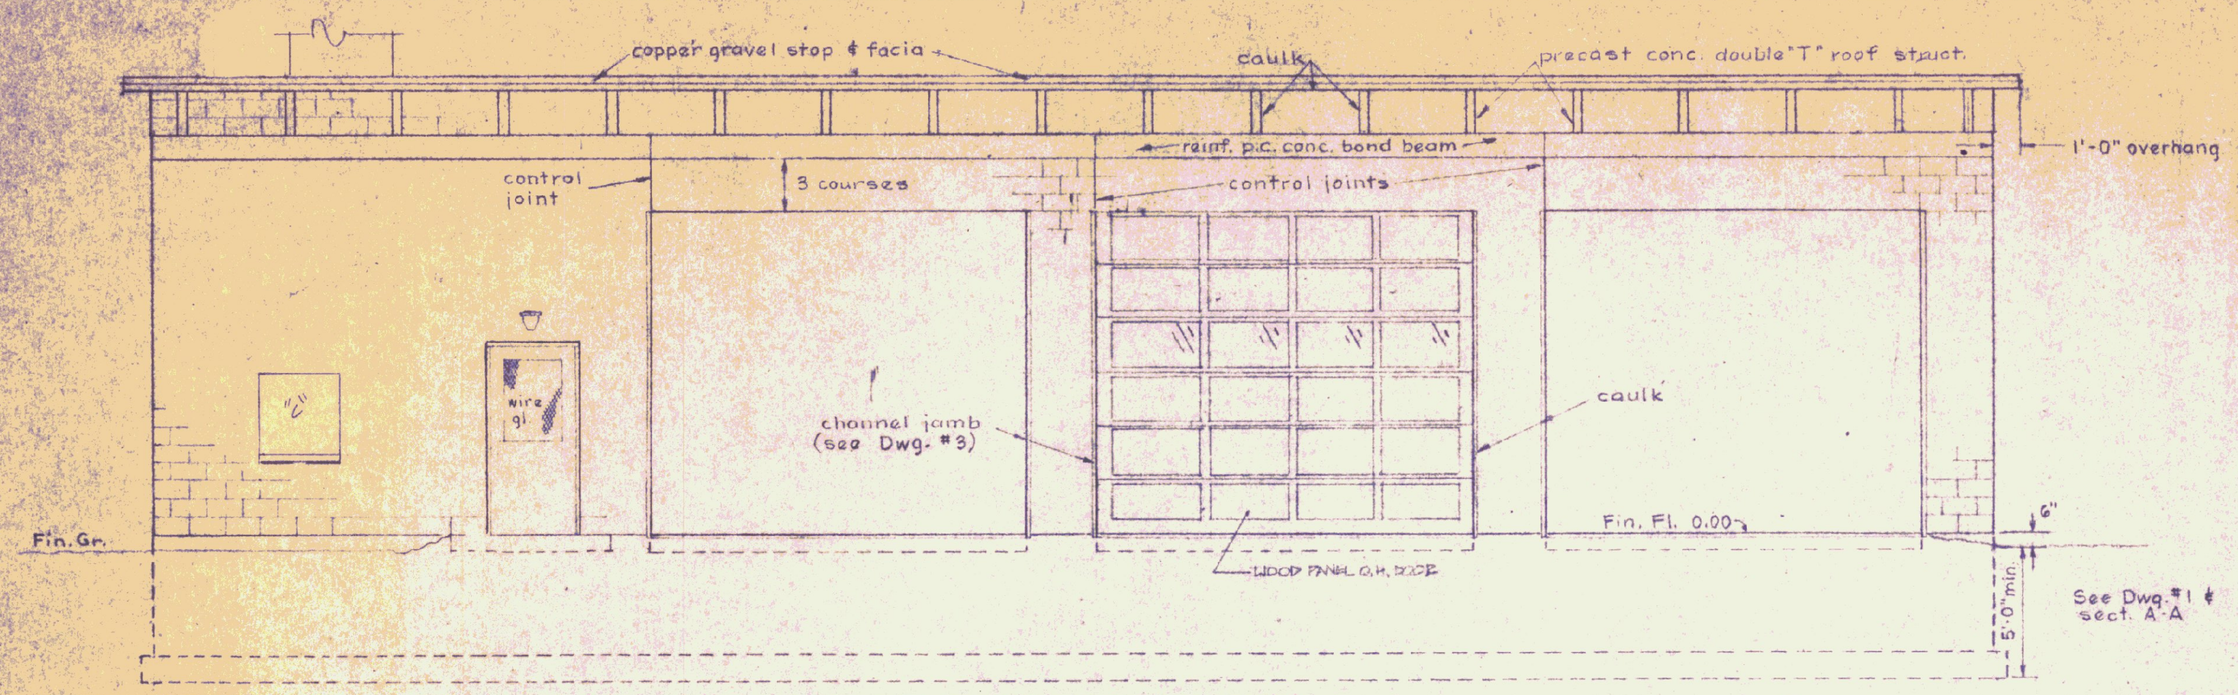

FRONT ELEVATION

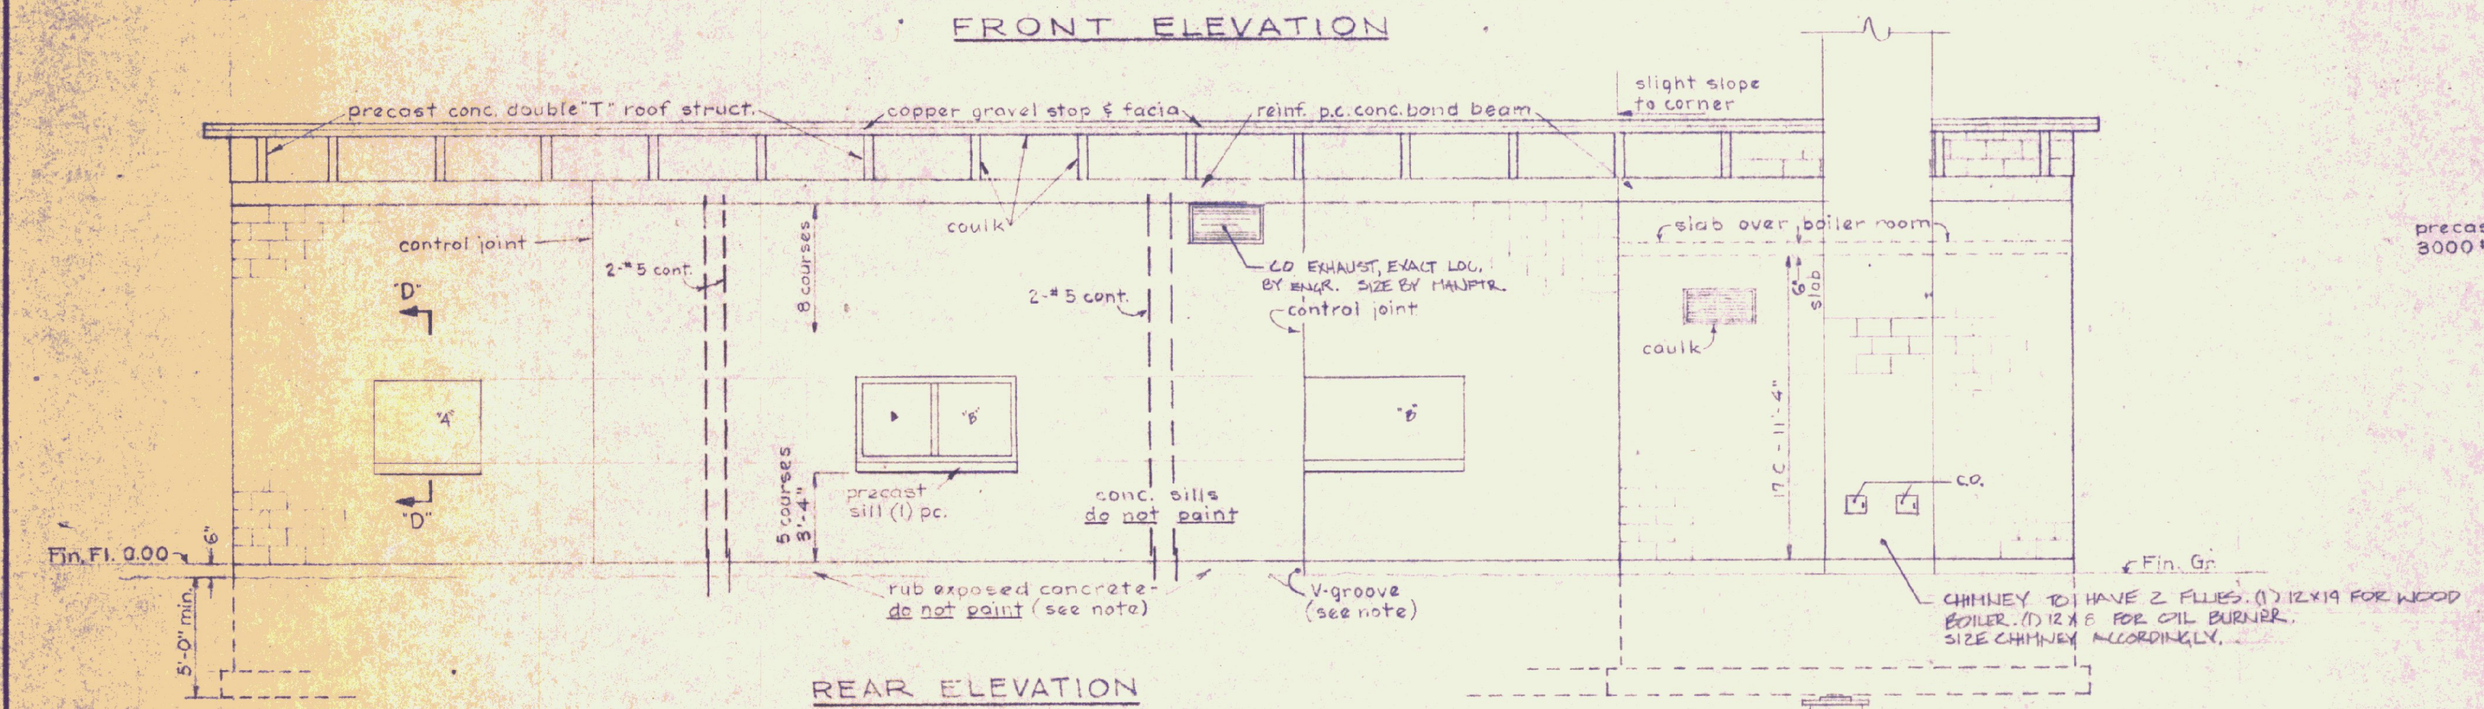

REAR ELEVATION

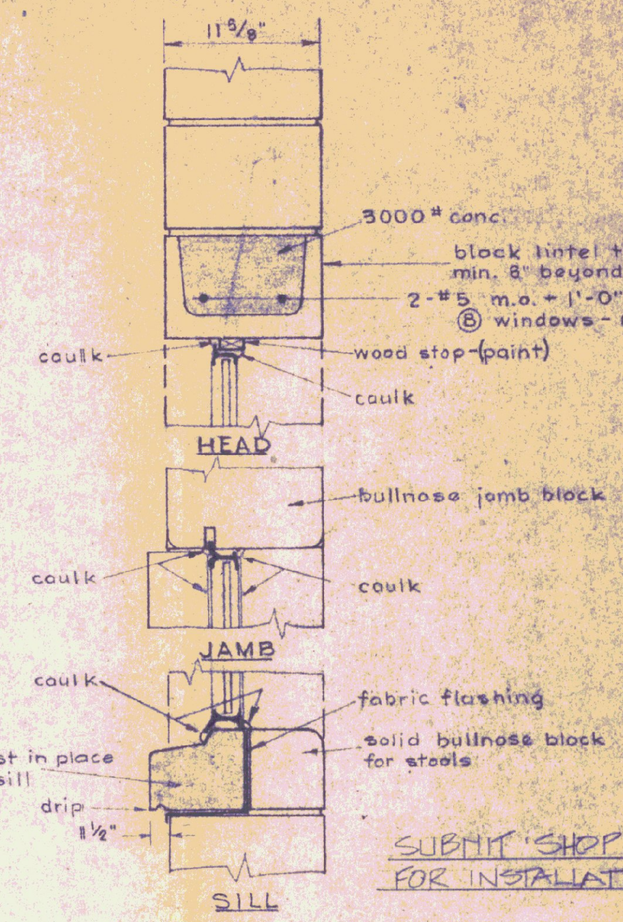

SUBMIT SHOP DRAWINGS FOR INSTALLATION

SECTION D-D
AT ALL (A) (C) & (D) WINDOWS
SCALE: 1 1/2" = 1'-0"

GENERAL NOTES:

1. Finish grade shall be min. of 6" below finish floor at building on right, left and rear elevations and sloped away from building and graded in a workmanlike manner to prohibit water pockets or excessive washing.
2. All exposed concrete shall be rubbed to 4" below finish grade.
3. Concrete under construction joints shall have a V groove to 4" below finish grade.
4. Build control joints as per Section J-J on Dwg. A-3.
5. Caulk all joints between masonry and wood or metal.

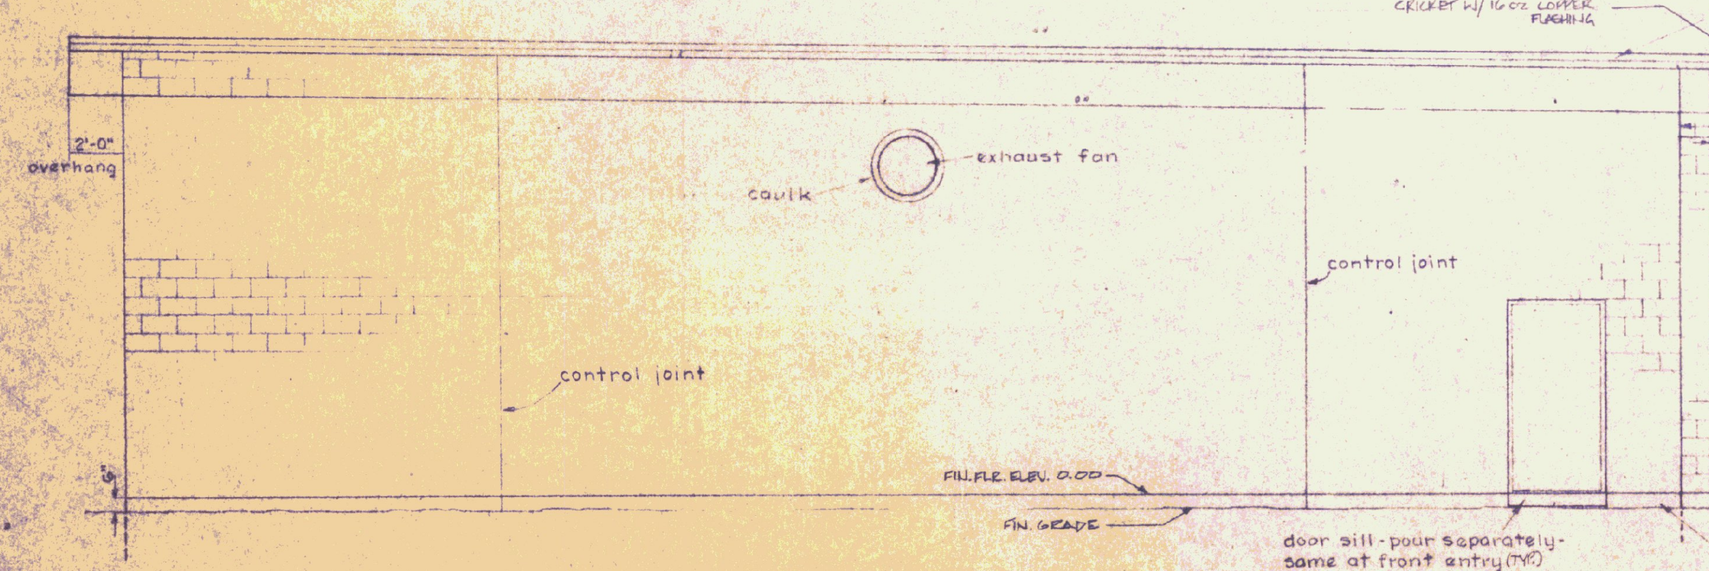

RIGHT END ELEVATION

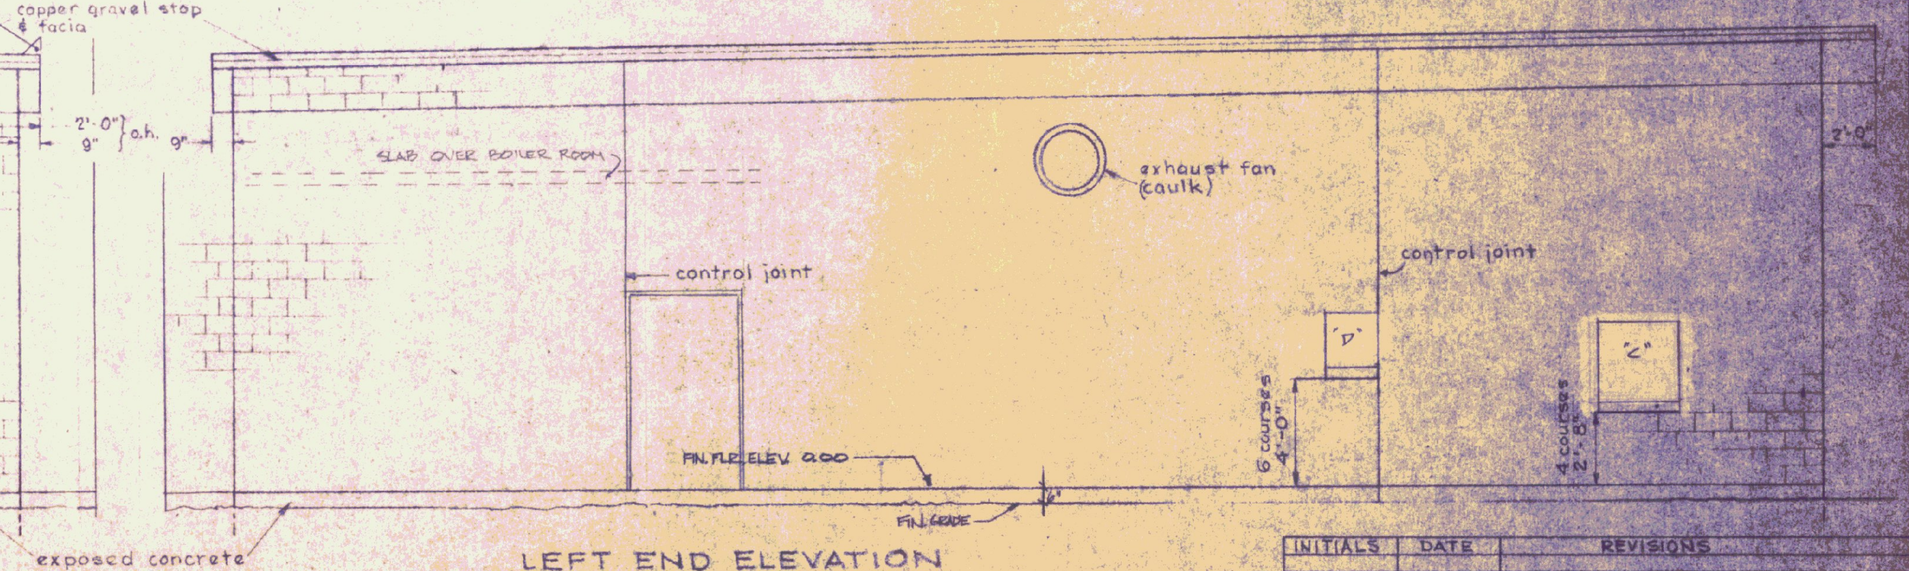

LEFT END ELEVATION

ELEVATIONS - SCALE: 1/4" = 1'-0"

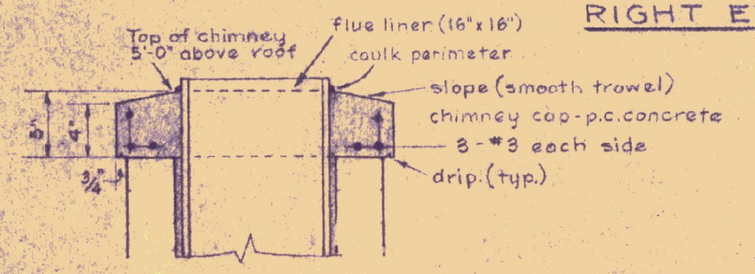

CHIMNEY CAP DETAIL
Do Not Scale

INITIALS	DATE	REVISIONS

STATE OF VERMONT
DIVISION OF STATE BUILDINGS
AGENCY OF ADMINISTRATION
MONTPELIER, VERMONT

STANDARD
3 BAY HIGHWAY GARAGE BUILDING
ELEVATIONS

R-3-W

DATE: AUG. 4, '78	DESIGNED BY: J. A. E.	DWG. NO. A-2
DRAWN BY: S.H. MILLER	APPROVED BY:	2 of 5