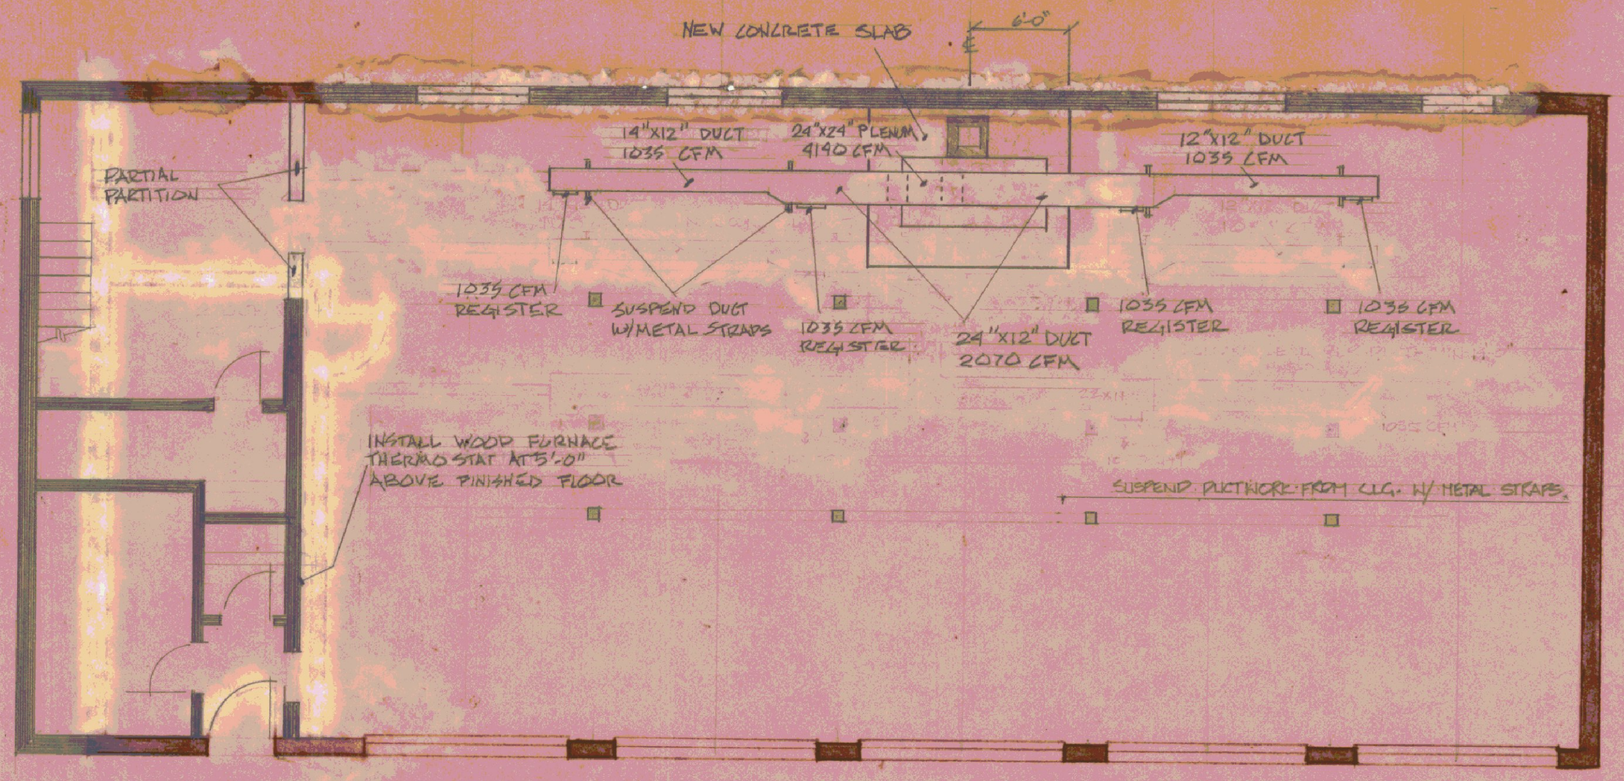

FLOOR PLAN
SCALE: 1/8" = 1'-0"

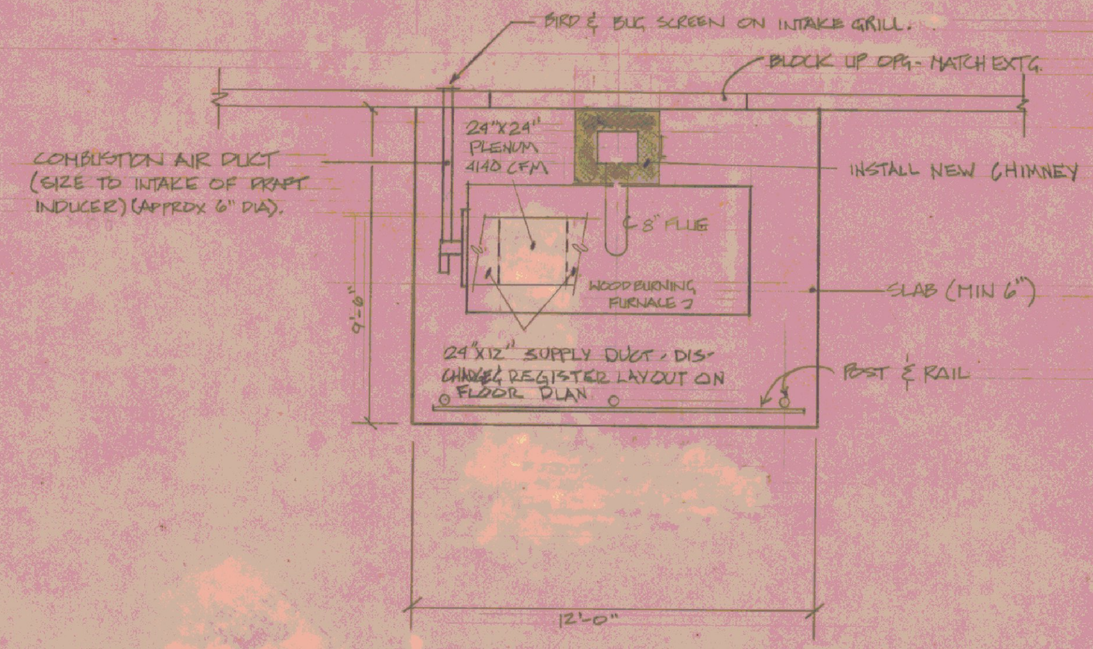

FURNACE SLAB PLAN (SCALE 1/4" = 1'-0")

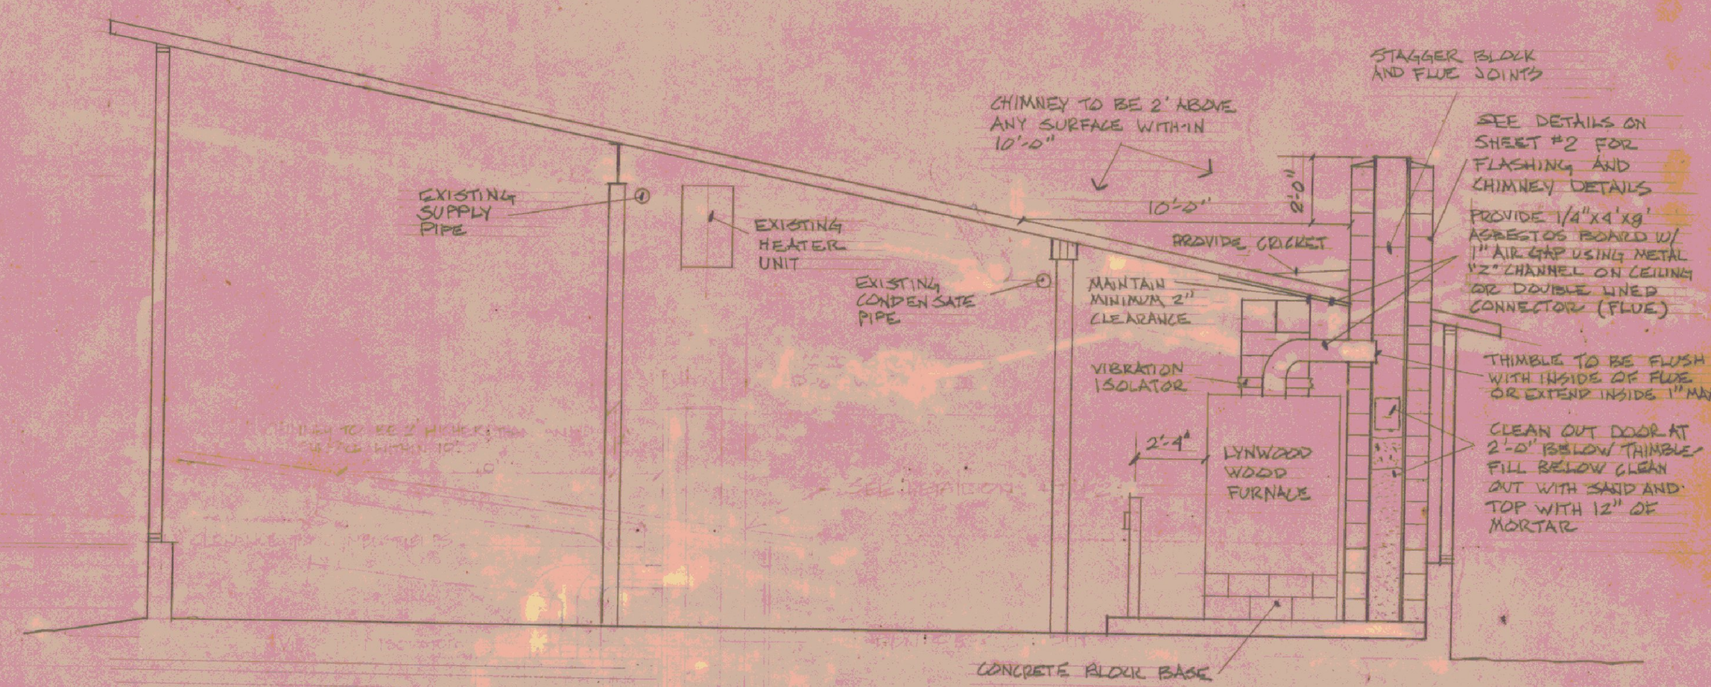

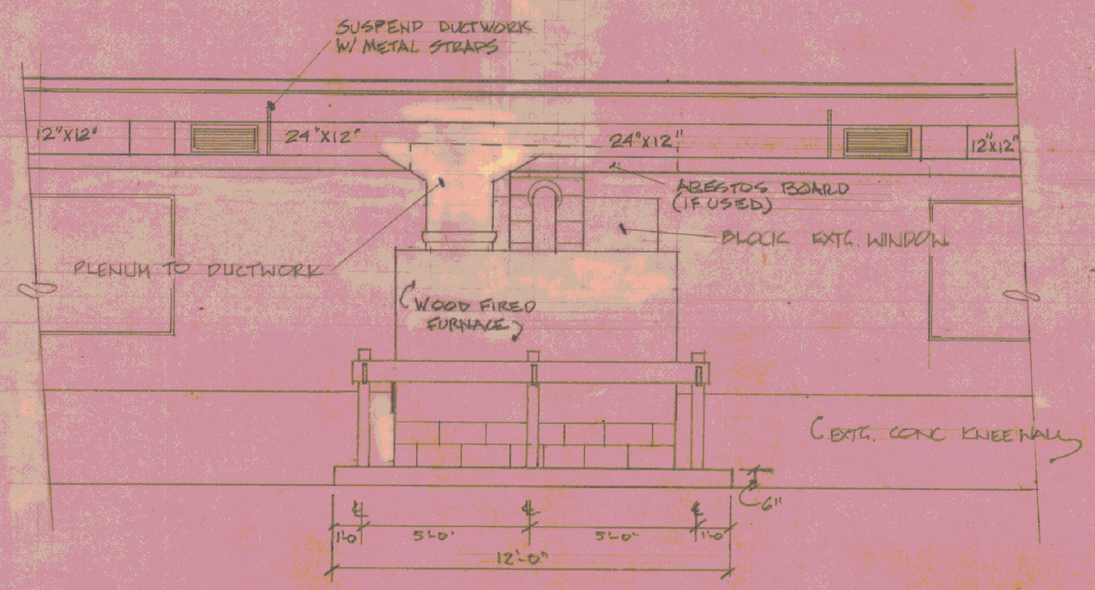

ELEVATION @ SIDE OF FURNACE
1/4" = 1'-0"

THESE ELEVATIONS TAKE PRECEDENT OVER ELEVATIONS ON SH#2 - ALTHO INTENT OF ELEV. DETAILS ON SH#2 ARE STILL IN EFFECT

STATE OF VERMONT
DIVISION OF STATE BUILDINGS
AGENCY OF ADMINISTRATION
MONTPELIER, VERMONT

WOODBURNING FURNACE INSTALLATION
@ AGENCY OF TRANSPORTATION GARAGE
ROCKINGHAM, VERMONT

DATE: 8-26-80	SCALE: AS NOTED	REVISIONS: 10-20-80 KH 10-22-80 KH	DWG. NO.
DRAWN BY: HKF/RGH	APPROVED BY: J.N. Martin		1 OF 3