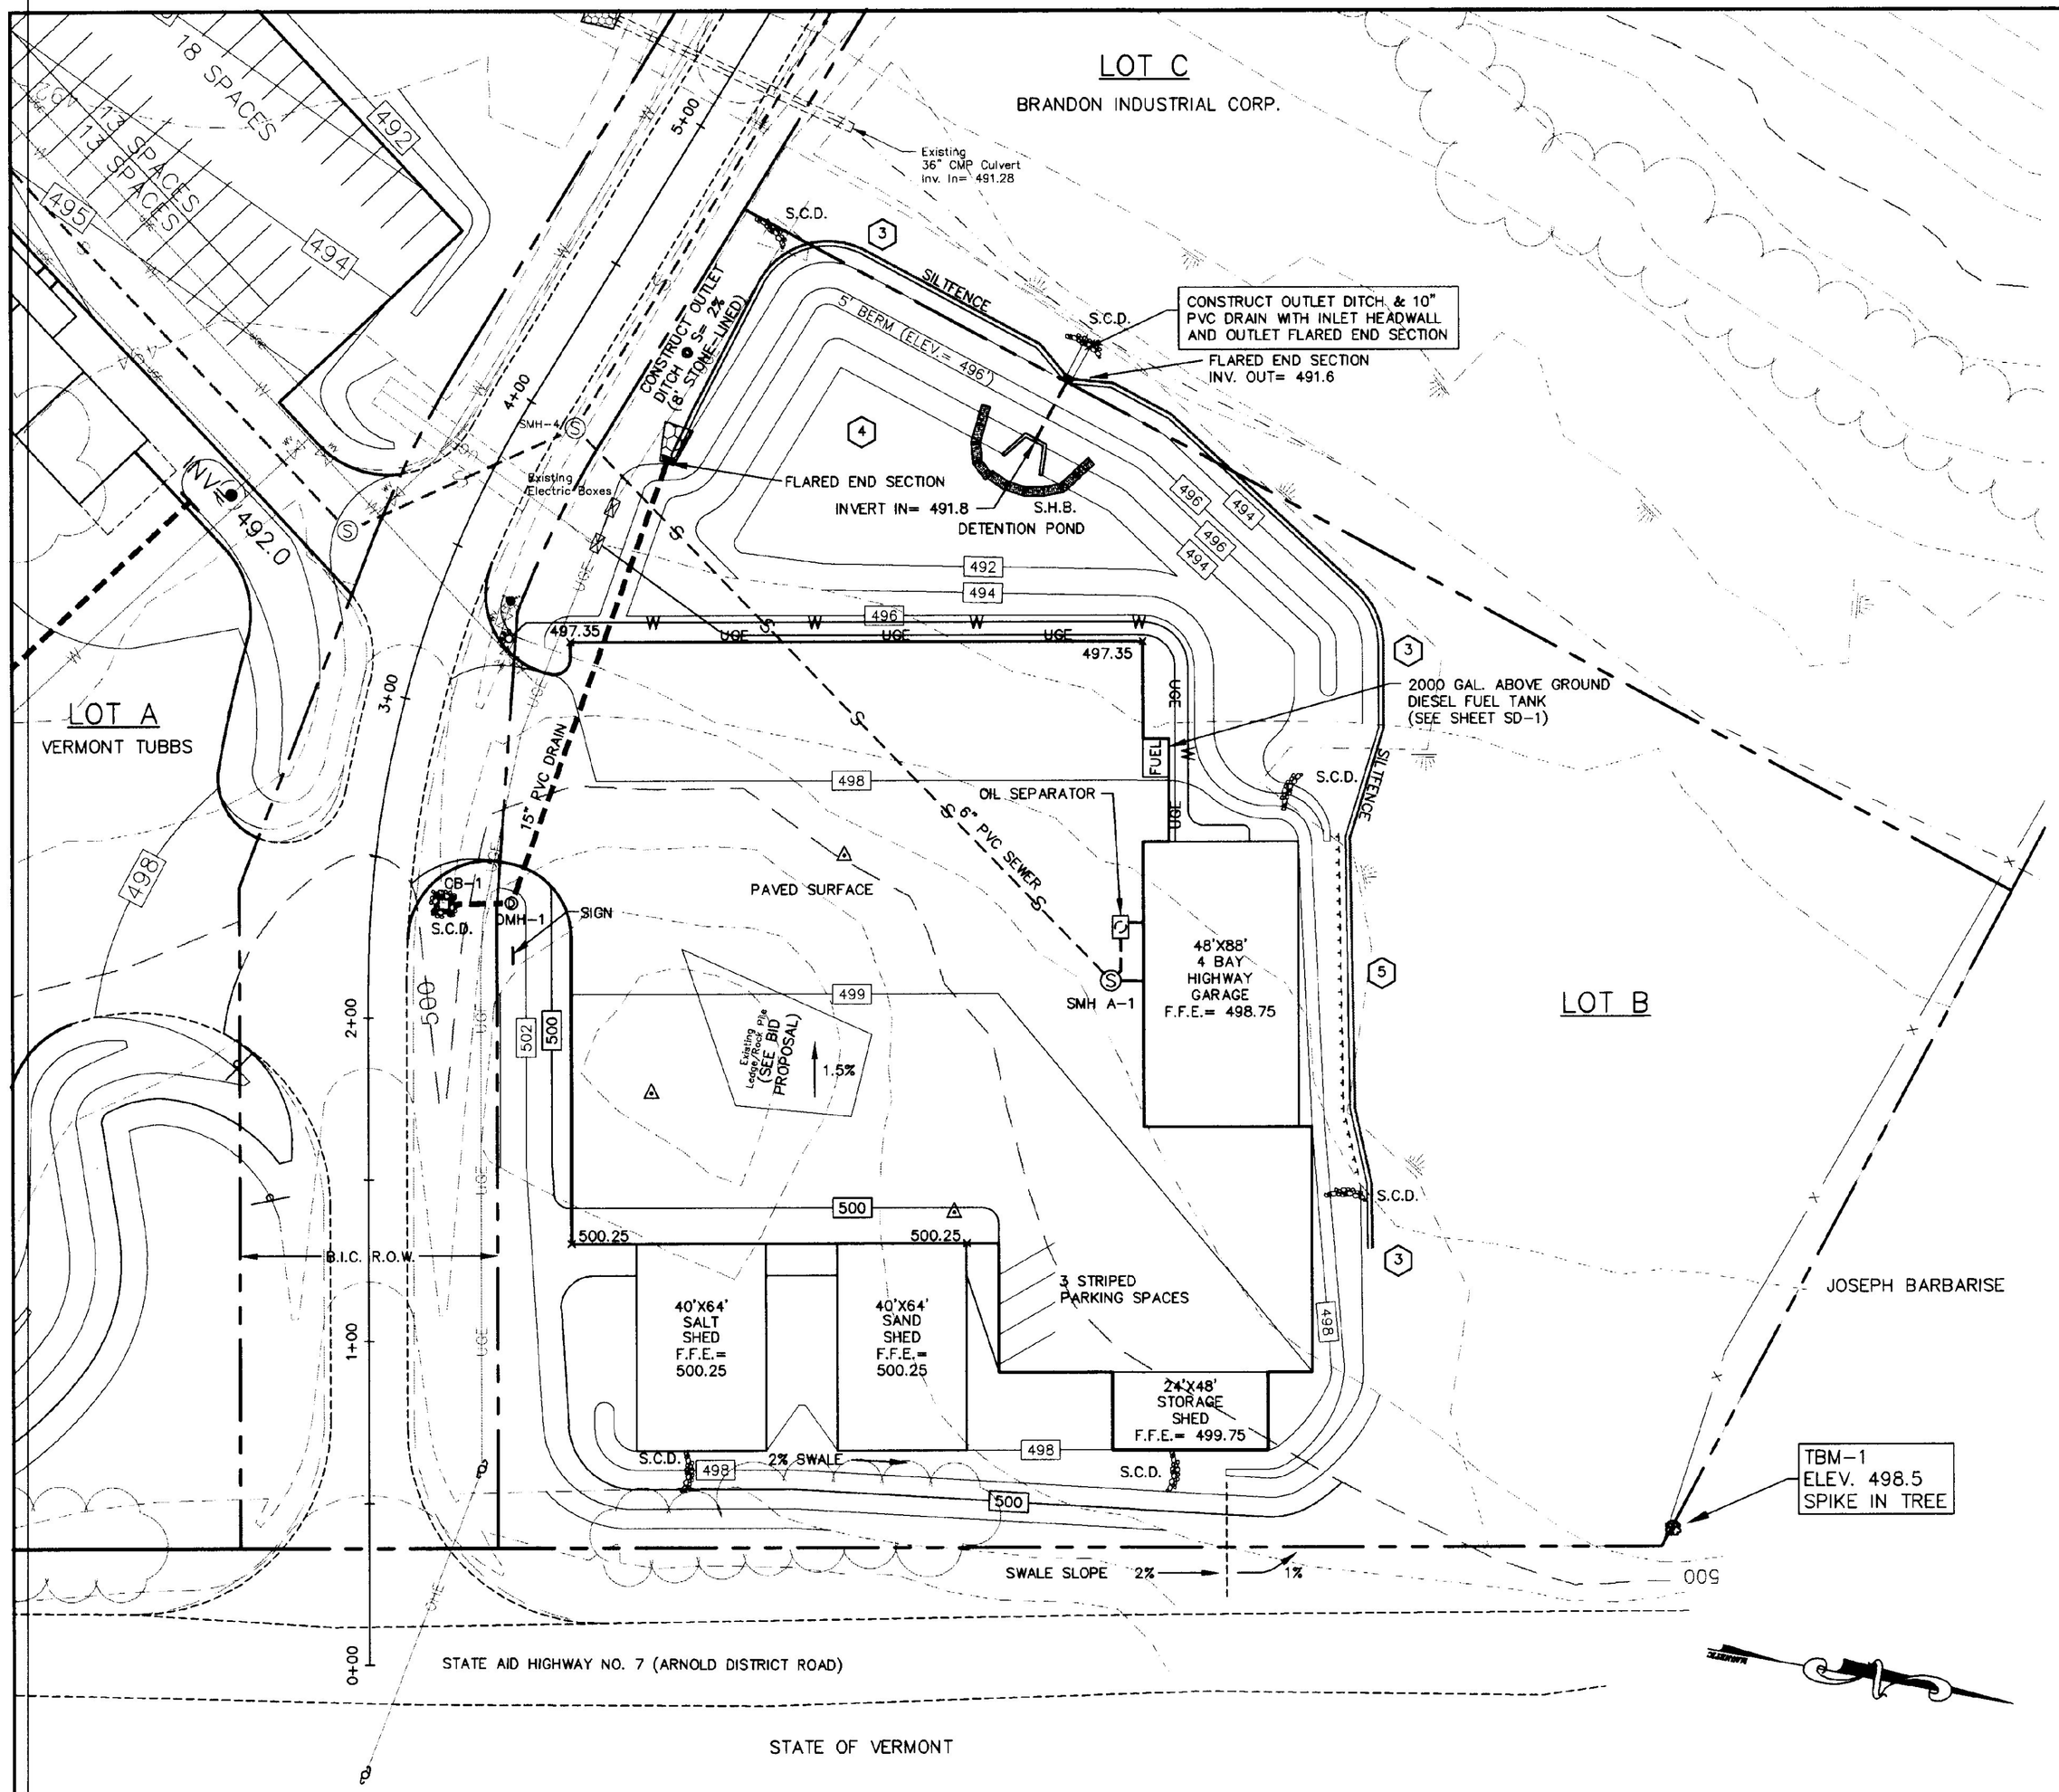

SITE PLAN
SCALE: 1" = 30'

LEGEND

- SURVEY POINT
- FIRE HYDRANT
- WATER VALVE
- WATER SHUT OFF
- CATCH BASIN
- DRAIN MANHOLE
- SEWER MANHOLE
- UTILITY POLE
- FLARED END SECTION
- BOUNDARY LINE
- WIRE FENCE
- UNDERGROUND ELECTRIC
- OVERHEAD ELECTRIC
- WETLAND BOUNDARY
- GRAVITY SEWER
- WATER LINE
- STONE CHECK DAM
- STAKED HAYBALE
- SILT FENCE

CONSTRUCTION NOTES:

1) UTILIZE THIS PLAN SHEET FOR THE INSTALLATION OF EROSION CONTROL ONLY.

2) SEE SHEET C1 FOR GENERAL AND CONSTRUCTION NOTES.

(3) CONTRACTOR SHALL INSTALL SILTFENCE PRIOR TO COMMENCING ANY EARTHWORK. SILTFENCE ON PLAN SERVES THE DUAL PURPOSE OF SEDIMENT CONTROL AND PROTECTING AGAINST UNNECESSARY DISTURBANCE OF WETLANDS. FAILURE TO PROPERLY INSTALL AND MAINTAIN SILTFENCE TO SERVE THESE FUNCTIONS MAY EXPOSE CONTRACTOR TO STATE AND FEDERAL PENALTIES.

(4) CONTRACTOR SHALL CONSTRUCT DETENTION POND (AFTER SILTFENCE) PRIOR TO ANY EARTHWORK. POND SHALL SERVE AS TEMPORARY SEDIMENTATION BASIN. ACCUMULATED SEDIMENT SHALL BE REMOVED AND PROPERLY DISPOSED.

(5) EXCAVATE SHALLOW SWALE TO DIRECT RUNOFF TO DETENTION POND. SWALE SIDE SLOPES TO BE 2:1 IN THIS AREA TO AVOID/MINIMIZE DISTURBANCE TO THE WETLANDS.

SCALE: 1" = 30'

NO	REVISIONS		DATE
1.	PERMIT PLANS	MFD	2/28/97
2.	CONSTRUCTION PLANS	MFD	7/2/97
3.	CONSTRUCTION PLANS II	MFD	7/9/97

EROSION CONTROL PLAN
FOR
VERMONT AOT MAINTENANCE GARAGE
IN
BRANDON, VERMONT

BRUNO ASSOCIATES INC. P.C.
ENGINEERS, PLANNERS, SURVEYORS
PO BOX 387, THE MILL BUILDING
WOODSTOCK, VERMONT 05091
PHONE: (802) 457-3560 FAX: (802) 457-4853

FOR CONSTRUCTION

SURVEYED:	OTHERS
DESIGNED:	ESC, DAN
DRAWN:	MFD
CHECKED:	JMB
DATE:	11/4/96

VERMONT AOT

EROSION CONTROL

C7
8 OF 23

© 1997

BRUNO ASSOCIATES INC., P.C.

FILE: C:\JOBS\BRANDON\97-41\AOT-PL

PROJECT: 970041 VAOT SHED

C:\JOBS\BRANDON\97-41\AOT-PL2 Thu Jul 10 14:25:34 1997