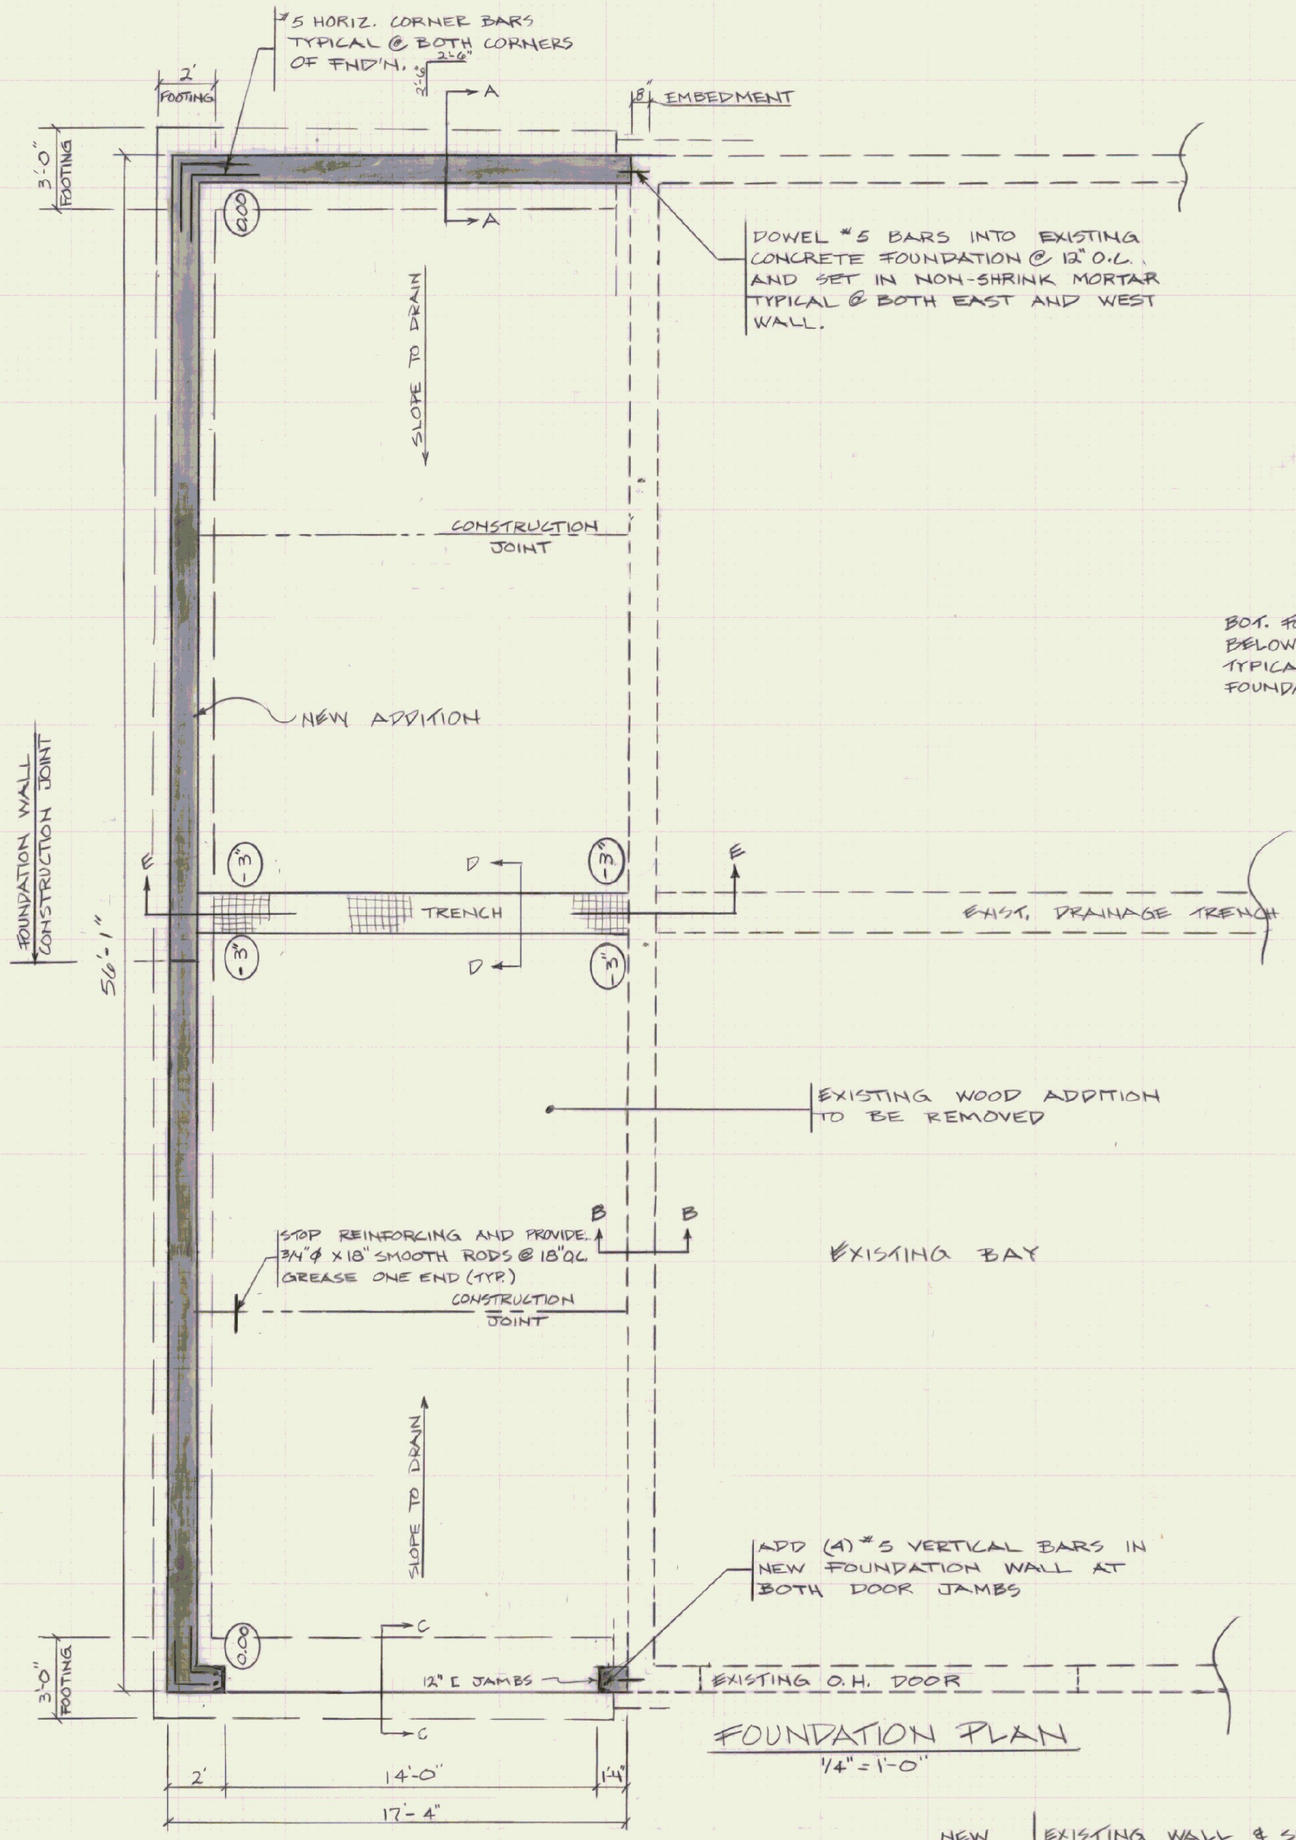

FOUNDATION PLAN
1/4" = 1'-0"

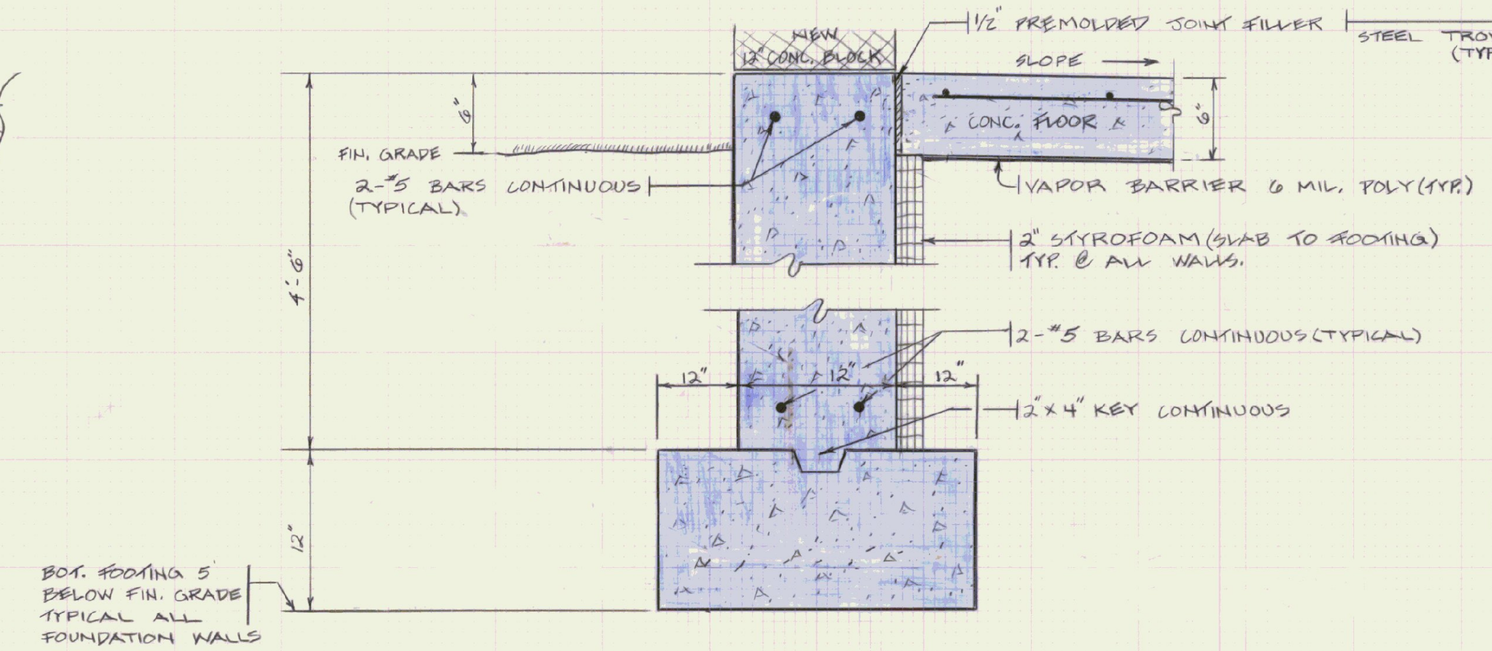

SECTION A-A FOOTING DETAIL
TYPICAL FOR TWO WALLS & SLAB (NTS)

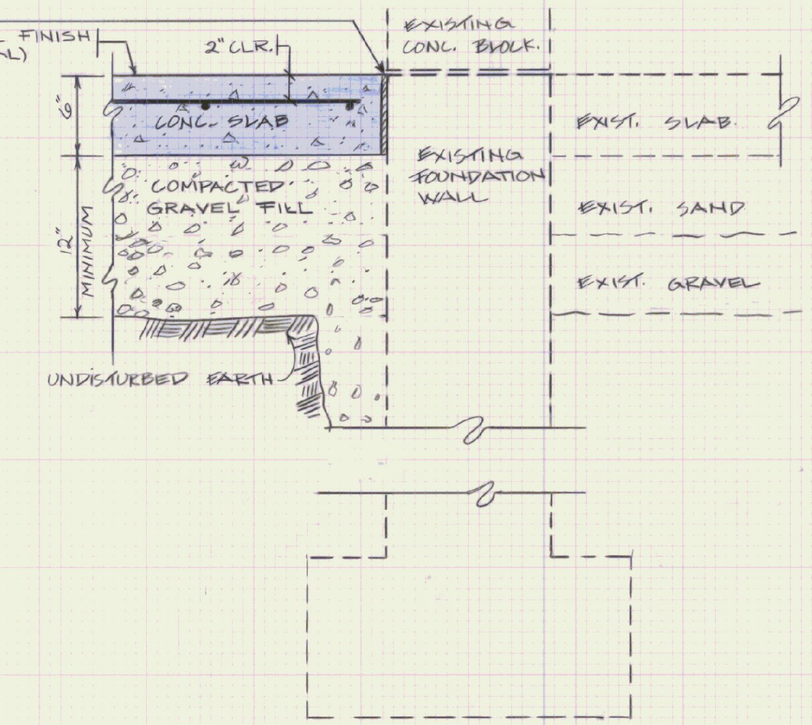

SECTION B-B BUMPING TO EXIST. WALL
N.T.S

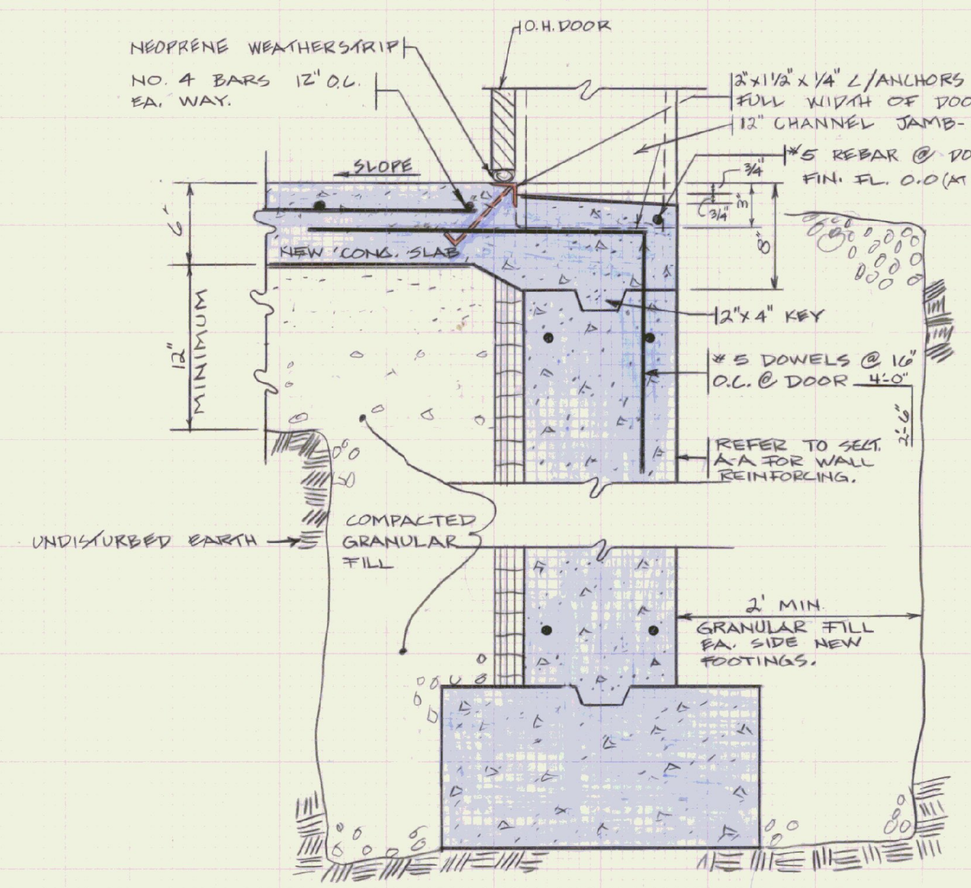

SECTION C-C FOOTING & SLAB DETAIL @ O.H DOOR
N.T.S.

G.W. GRATING - BANDED 30" OR 36" SECTIONS (2 1/2" DEPTH x 17" WIDTH)

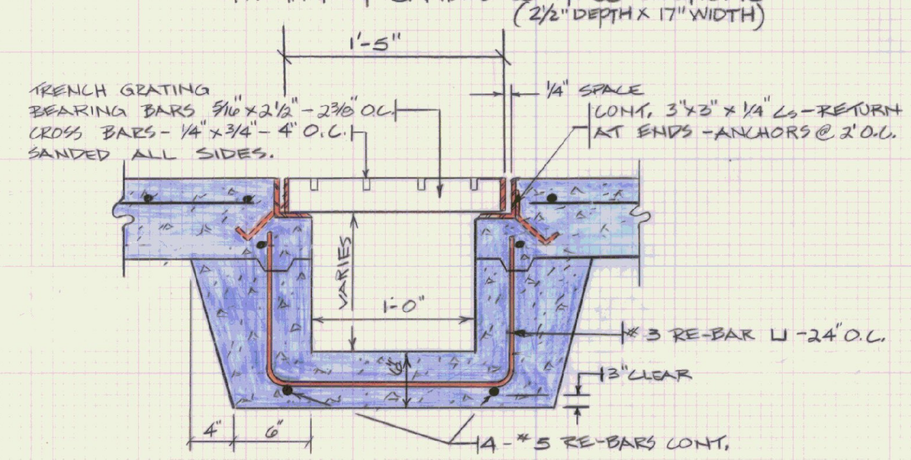

SECTION D-D TRENCH DETAIL
NTS.

REFER TO DRAWING #2 OF 3 FOR MATERIAL SPECIFICATIONS.

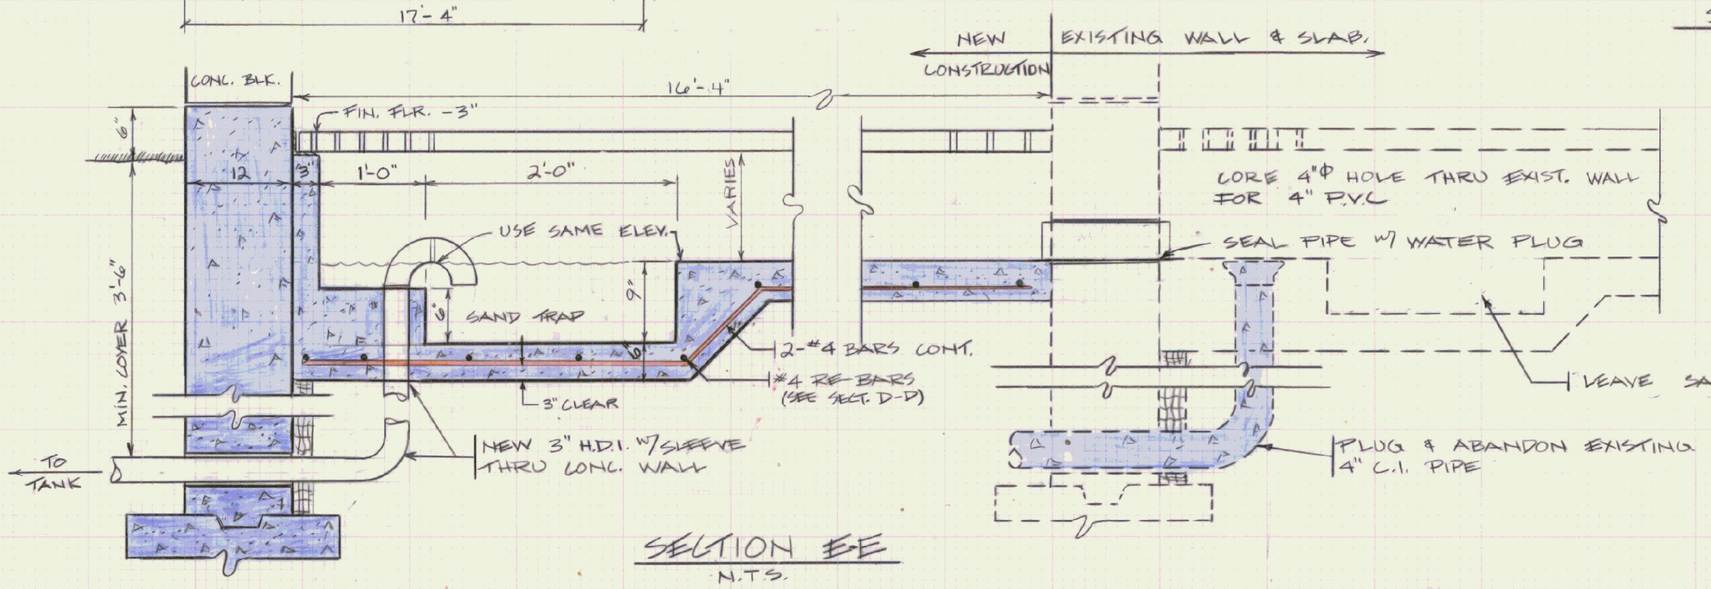

SECTION E-E
N.T.S.

STATE OF VERMONT
DEPARTMENT OF STATE BUILDINGS
AGENCY OF ADMINISTRATION
MONTPELIER, VERMONT

PROPOSED ADDITION FOR AGENCY OF TRANSPORTATION MAINTENANCE FACILITY
CASTLETON, VERMONT

DATE: 1-23-90	SCALE: AS NOTED	REVISIONS:	DWG. NO. S-1
DRAWN BY: R. FETREAULT	APPROVED BY: F. PRATT		1 OF 3