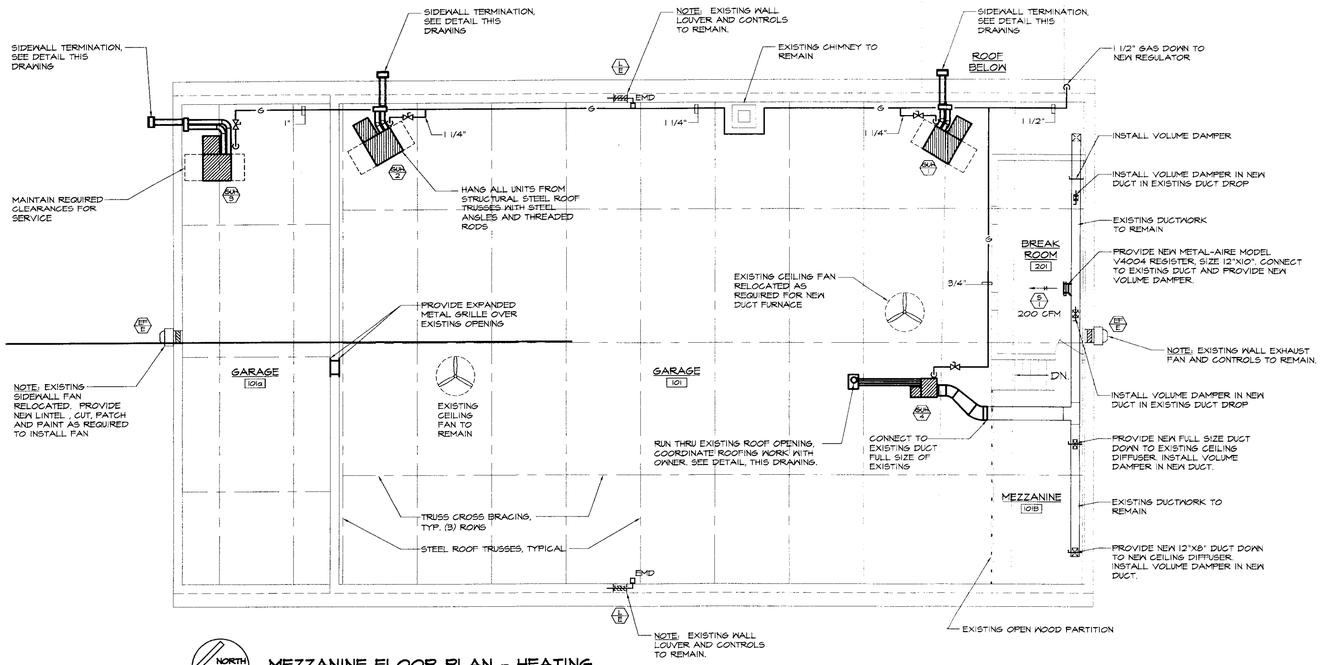

NORTH

MEZZANINE FLOOR PLAN - HEATING

SCALE: 1/8"=1'-0"

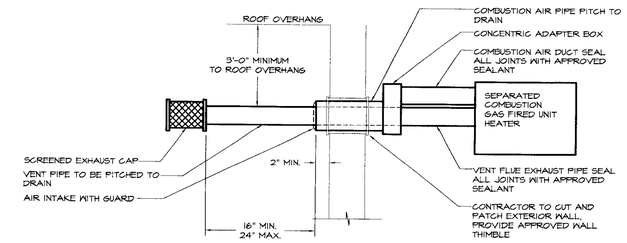

SIDEWALL SEPARATED COMBUSTION / VENT DETAIL

NOT TO SCALE

NOTE:
SIZE VENT PIPE AND COMBUSTION AIR PIPE PER MANUFACTURER'S RECOMMENDATIONS. SUBMIT FOR REVIEW AND APPROVAL. INSTALL ALL COMPONENTS PER MANUFACTURER'S LATEST PUBLISHED INSTALLATION MANUAL AND IN ACCORDANCE WITH ALL STATE CODES.

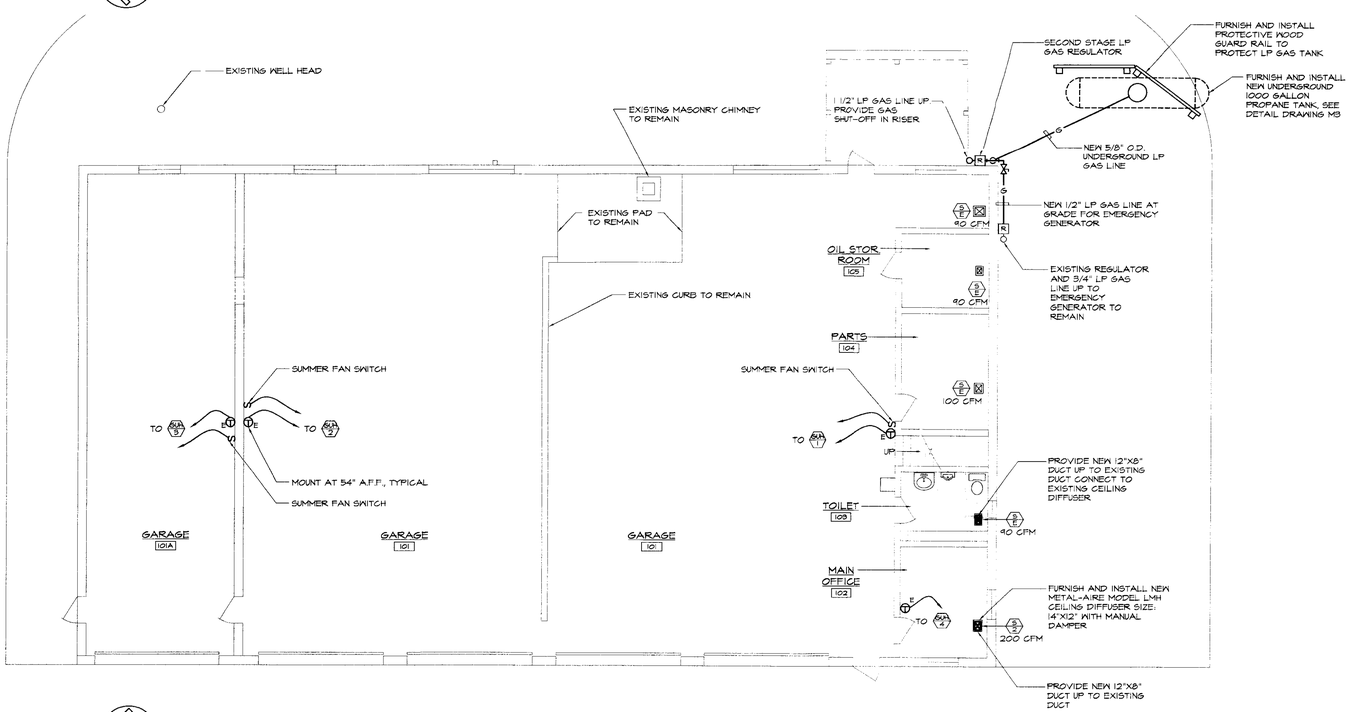

NORTH

FIRST FLOOR PLAN - HEATING

SCALE: 1/8"=1'-0"

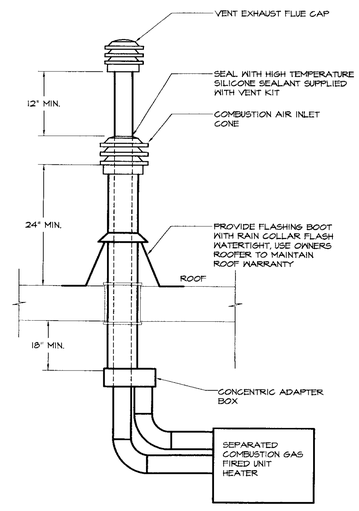

VERTICAL SEPARATED COMBUSTION / VENT DETAIL

NOT TO SCALE

NOTE:
SIZE VENT PIPE AND COMBUSTION AIR PIPE PER MANUFACTURER'S RECOMMENDATIONS. SUBMIT FOR REVIEW AND APPROVAL. INSTALL ALL COMPONENTS PER MANUFACTURER'S LATEST PUBLISHED INSTALLATION MANUAL AND IN ACCORDANCE WITH ALL STATE CODES.

STATE OF VERMONT DANIEL W. DUPRAS NO. 7335 MECHANICAL LICENSED PROFESSIONAL ENGINEER

NO.	ISSUED FOR	DATE
1	OWNERS REVIEW	09/2004

LANE ASSOCIATES CONSULTING ENGINEERS, P.C.

HEATING, VENTILATION, & AIR CONDITIONING, PLUMBING, FIRE PROTECTION, & ELECTRICAL

CHARLES F. LANE, P.E.
DANIEL W. DUPRAS, P.E.

51 KILLINGTON AVENUE,
RUTLAND, VERMONT 05701

TELEPHONE: (802)747-3346
FAX/MODEM: (802)747-3356

FIRST AND MEZZANINE FLOOR PLANS
HEATING SYSTEM AND DETAILS

CASTLETON AOT GARAGE
DISTRICT 3 CASTLETON, VT 05735
NEW HEATING SYSTEM

M
2

APPR: DWD	DRAWN: KPC	SCALE: AS NOTED	PROJ. NO. 0312-09

X:\031209\Drawings\Mech\031209M02.dwg, M2, 09/09/2004 10:35:37 AM, © LANE ASSOCIATES CONSULTING ENGINEERS PC, 2004