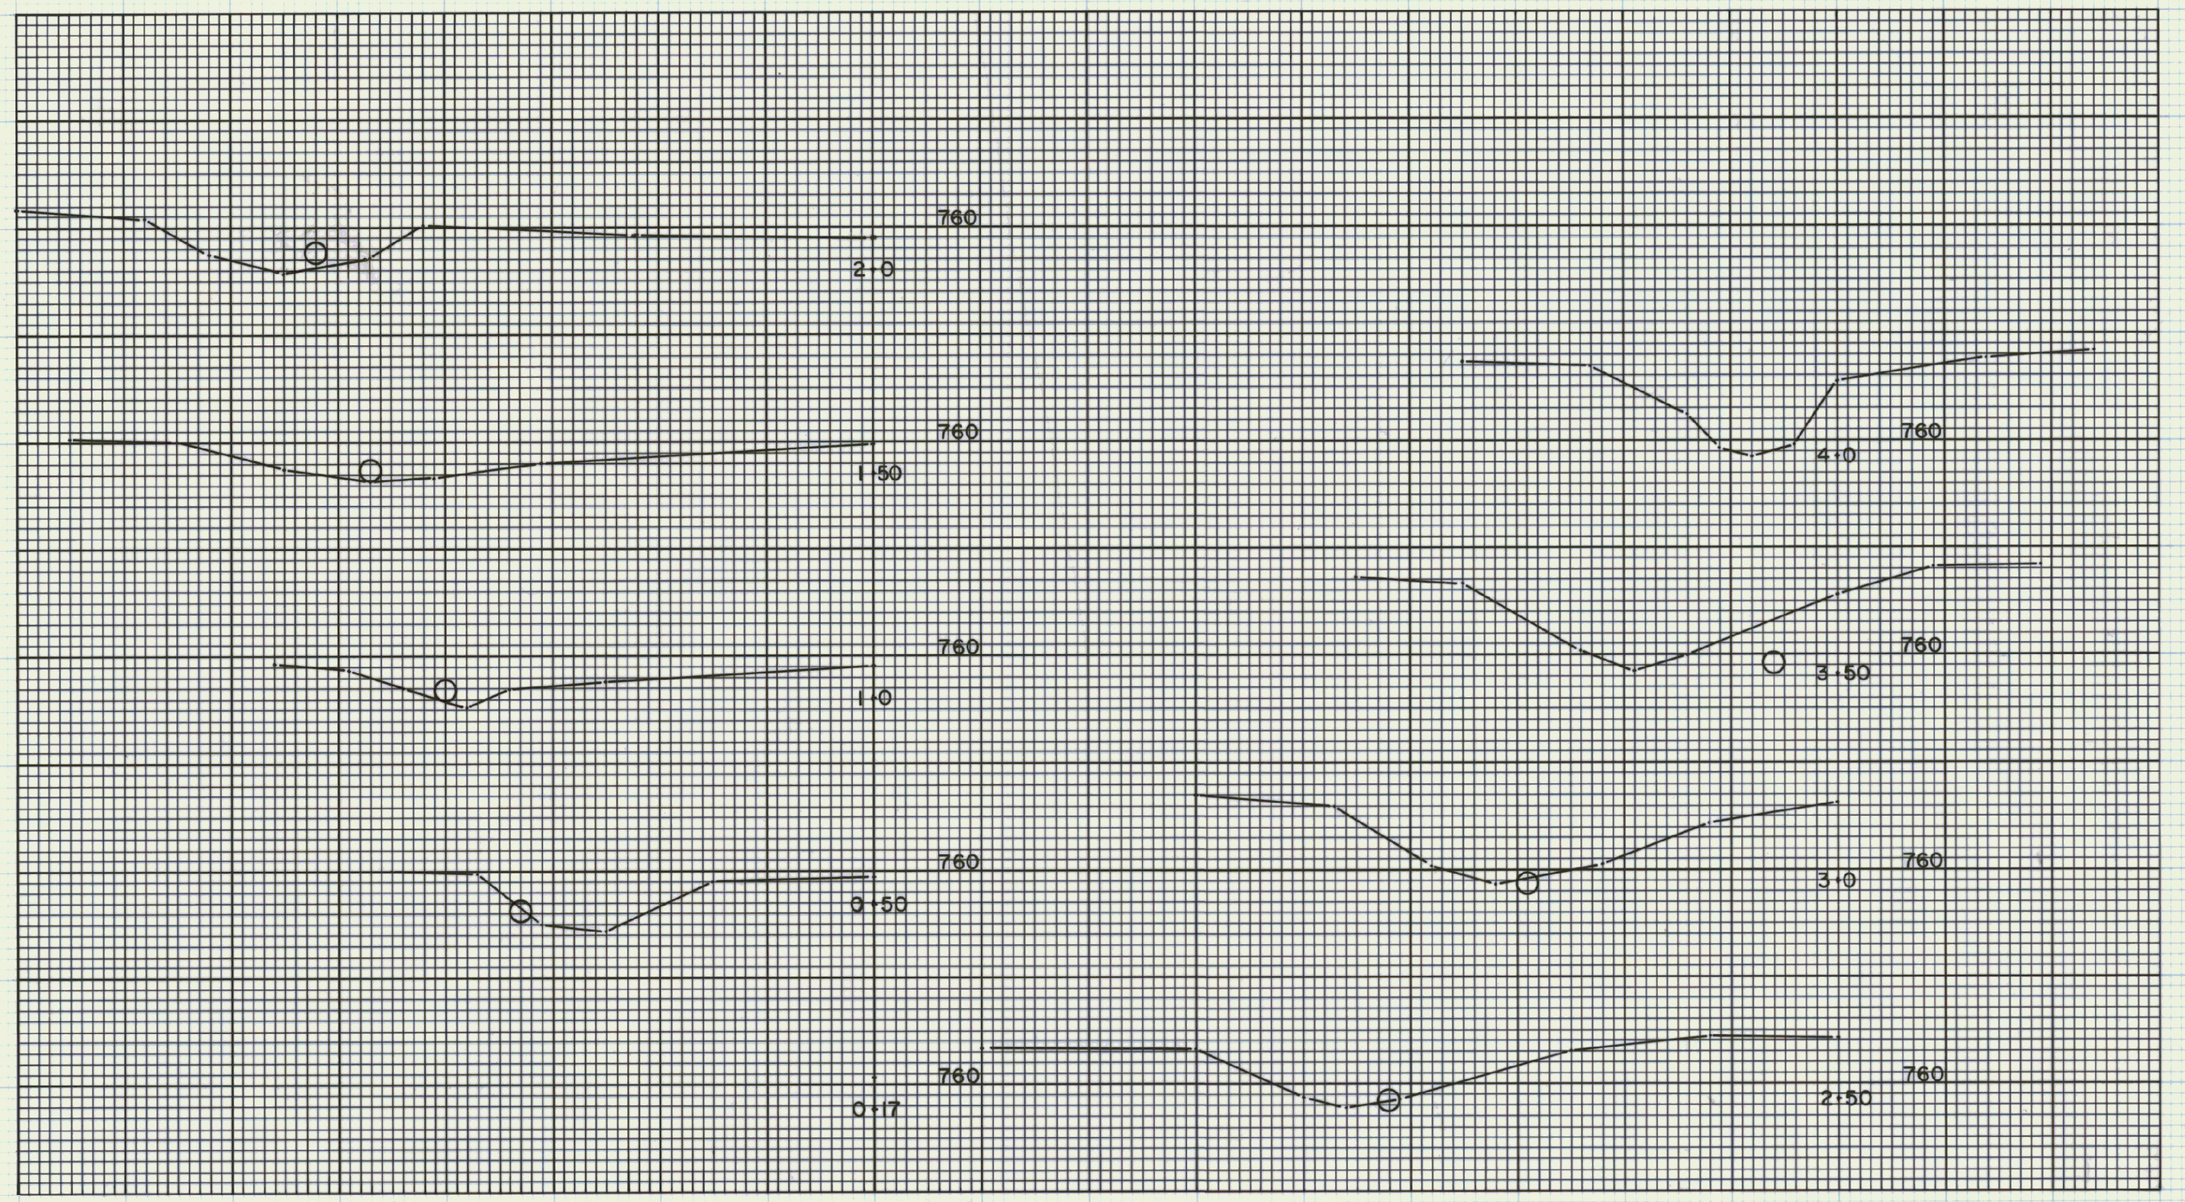

CROSS SECTIONS
HORIZ. 1"= 10'-0"
VERT. 1"= 10'-0"

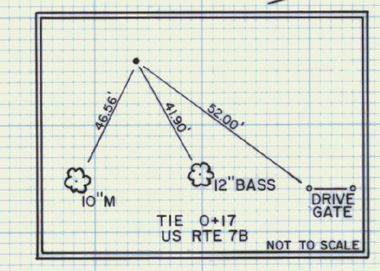

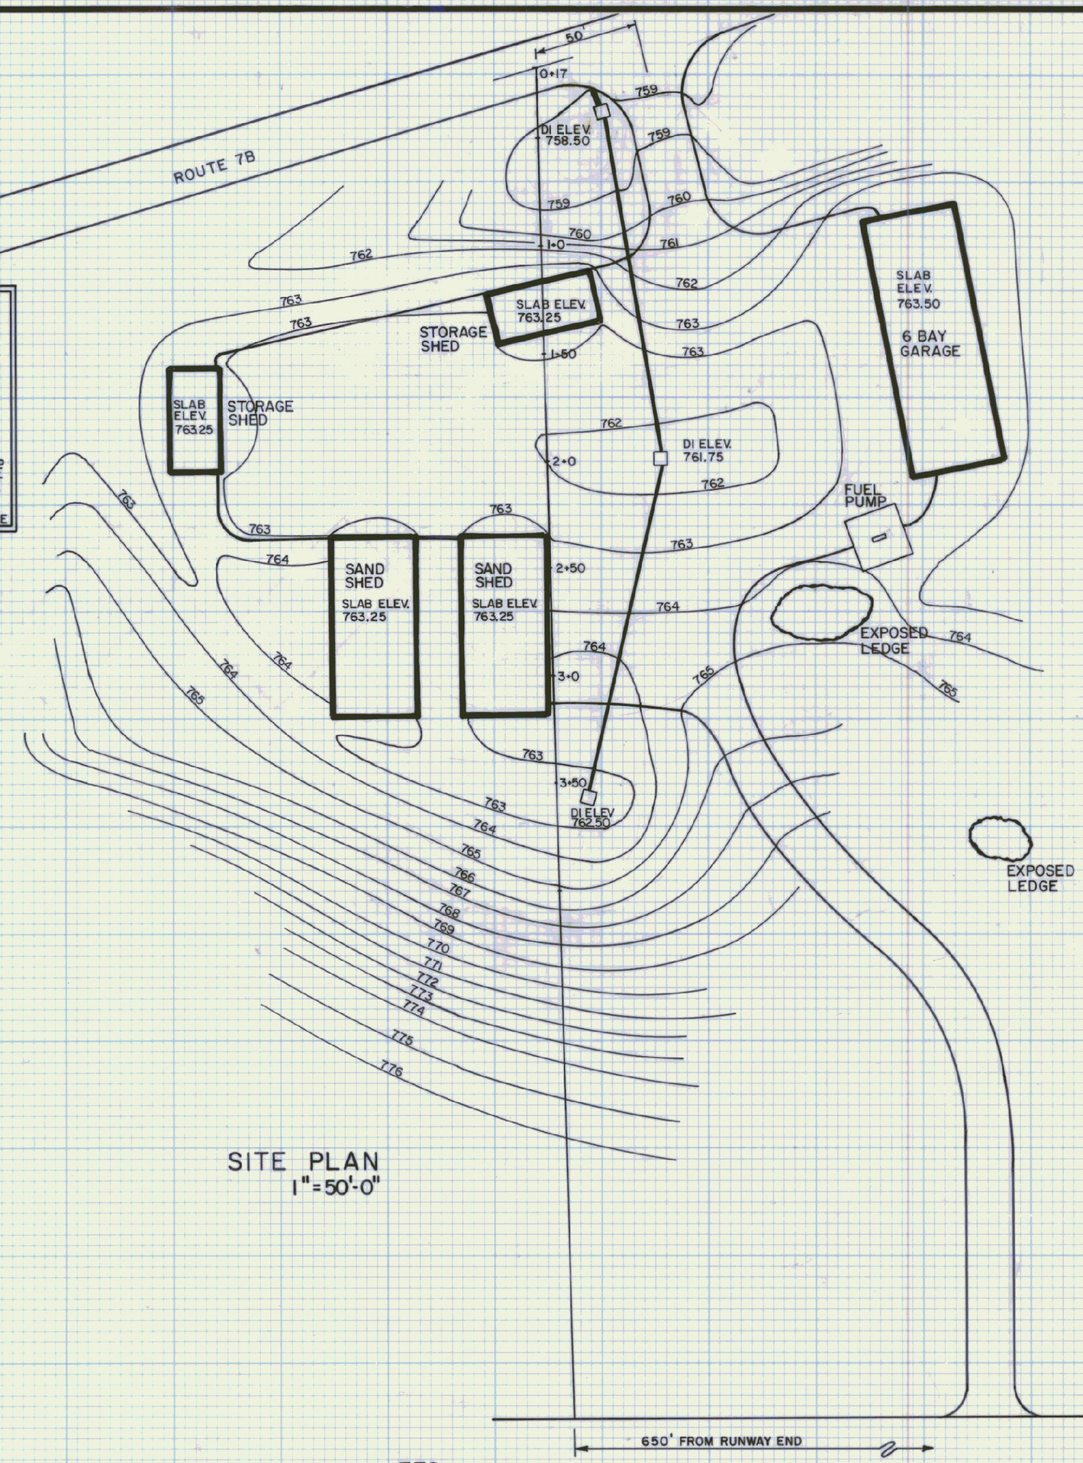

SITE PLAN
1"=50'-0"

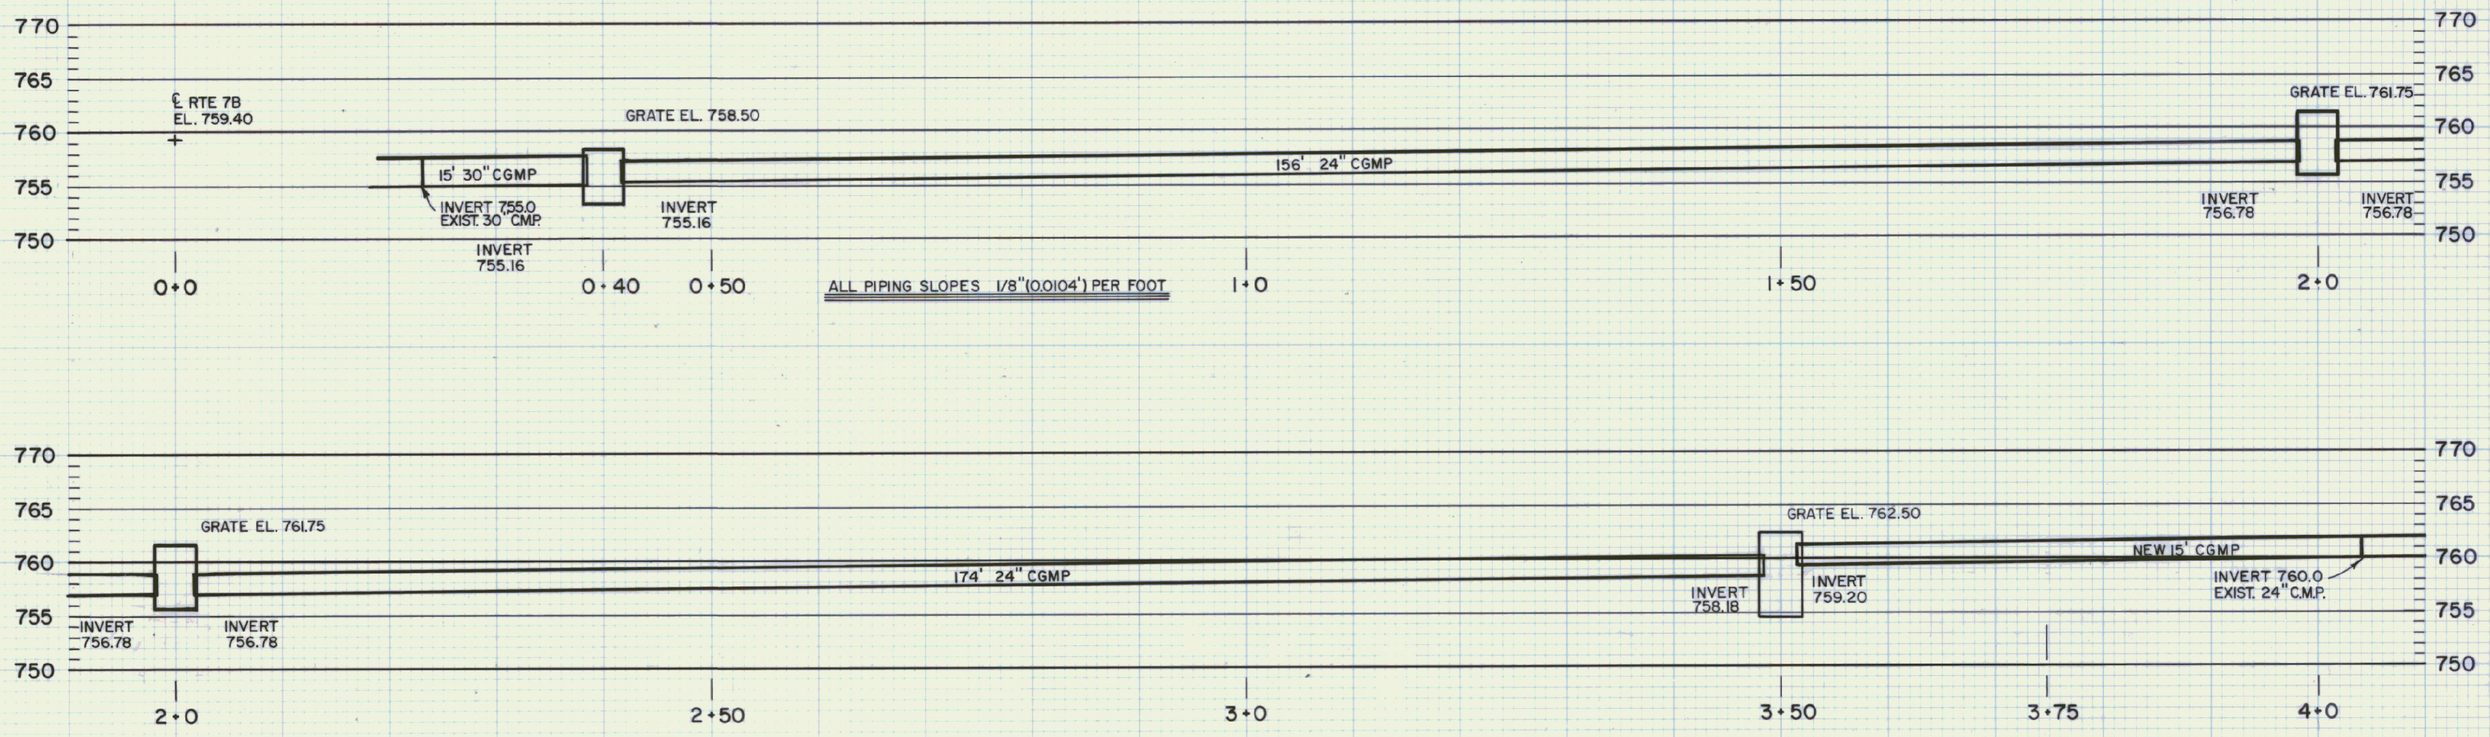

PROFILE
HORIZ. 1"=10'-0"
VERT. 1"=10'-0"

STATE OF VERMONT
DEPARTMENT OF STATE BUILDINGS
AGENCY OF ADMINISTRATION
MONTPELIER, VERMONT

AGENCY OF TRANSPORTATION MAINTENANCE FACILITY

DRAINAGE PLAN

CLARENDON VERMONT

DATE:	SCALE:	REVISIONS:	DWG. NO.
APRIL 19, 1993	AS NOTED		SD-3
DRAWN BY: S.K. JANAWICZ	APPROVED BY: F. PRATT		3 OF 23