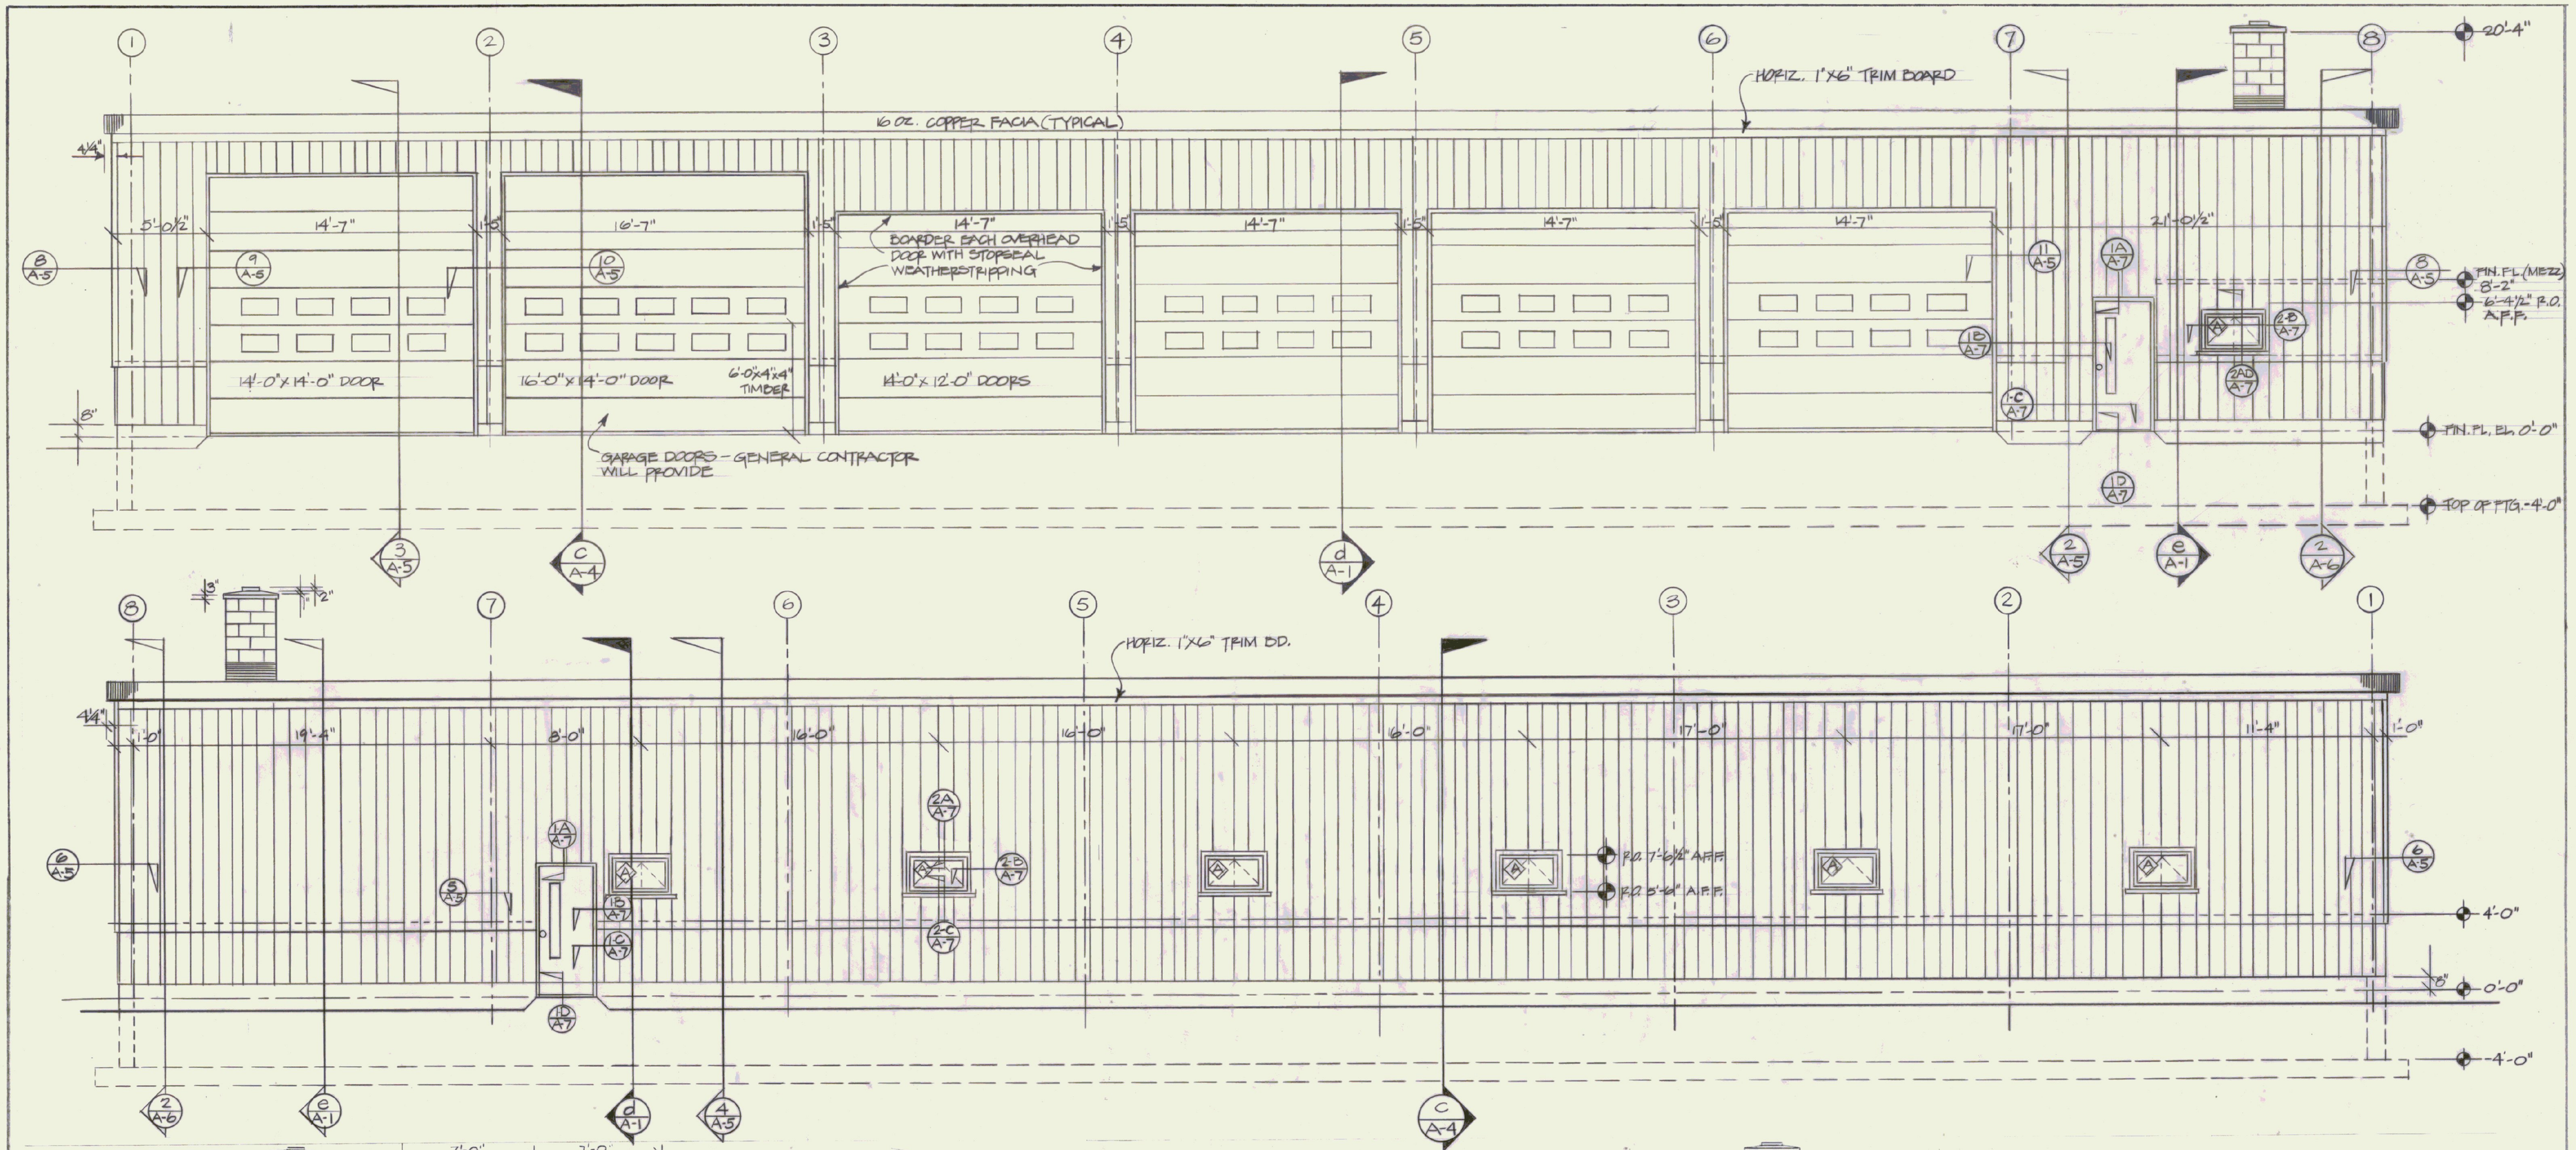

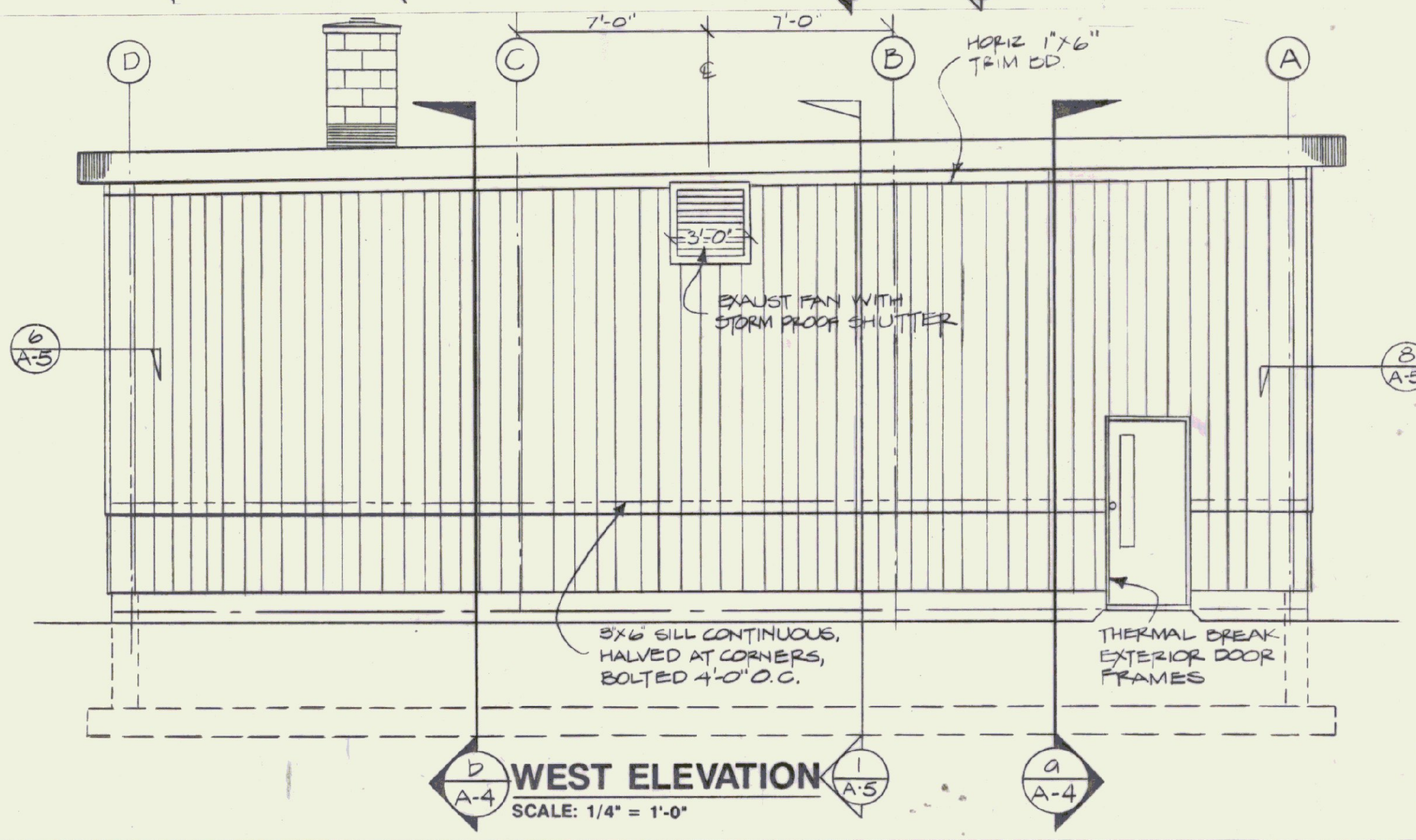

WEST ELEVATION
SCALE: 1/4" = 1'-0"

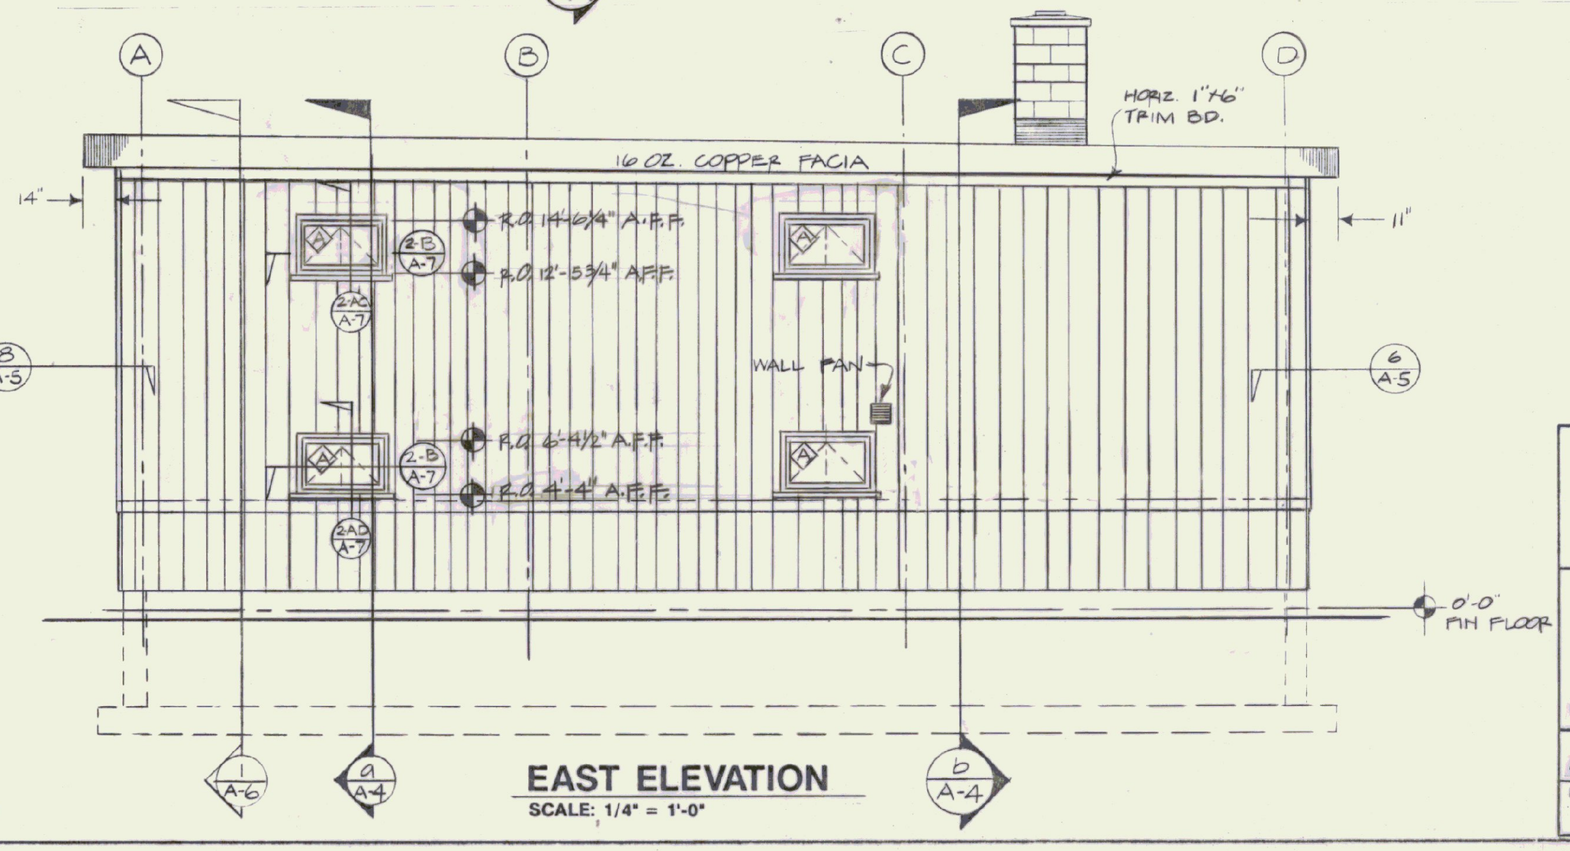

EAST ELEVATION
SCALE: 1/4" = 1'-0"

STATE OF VERMONT
DEPARTMENT OF STATE BUILDINGS
AGENCY OF ADMINISTRATION
MONTPELIER, VERMONT

GARAGE ELEVATIONS

VERMONT AGENCY OF TRANSPORTATION
6 BAY MAINTENANCE GARAGE
CLARENDON, VERMONT

DATE: APRIL 19, 1993	SCALE: 1/4" = 1'-0"	REVISIONS:	DWG. NO. A-3
DRAWN BY: A. POULIN	APPROVED BY: F. PRATT		7 OF 23