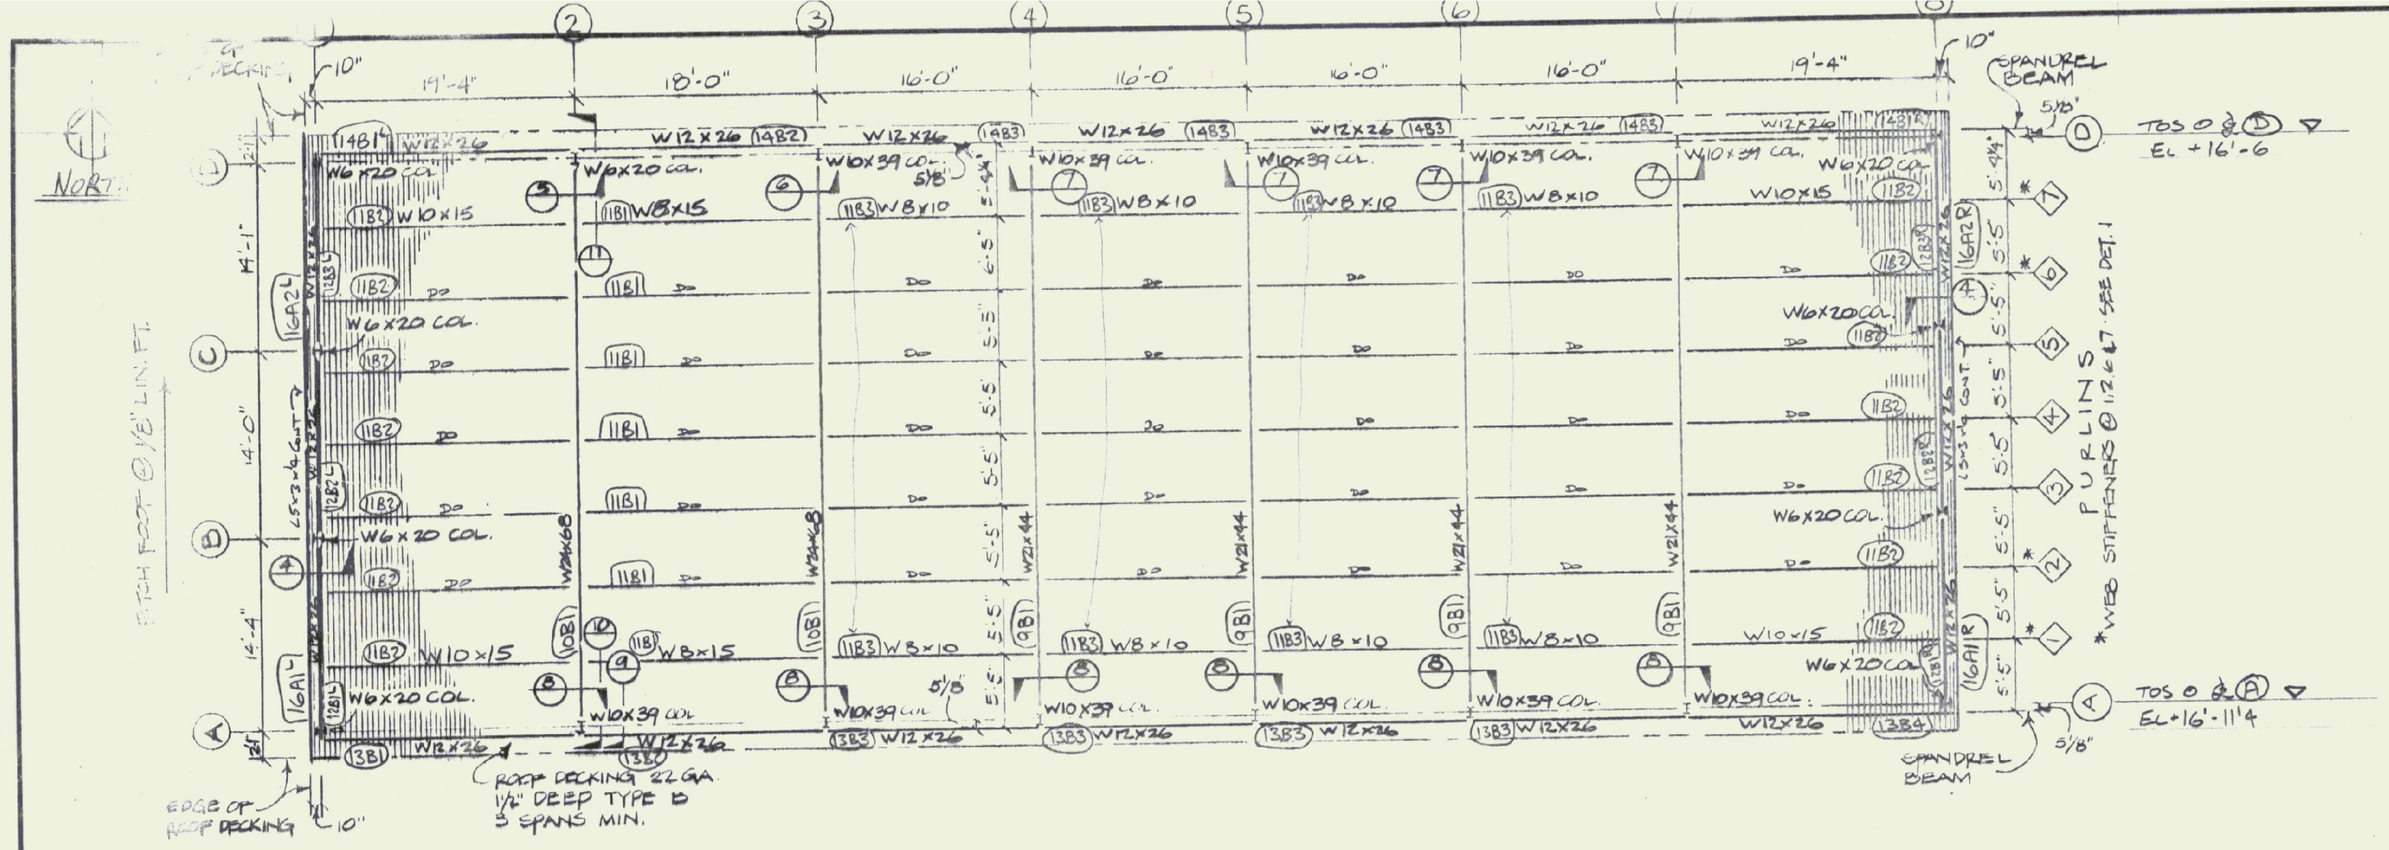

PLAN ON ROOF STEEL

SEE E1 FOR COLUMN MK'S

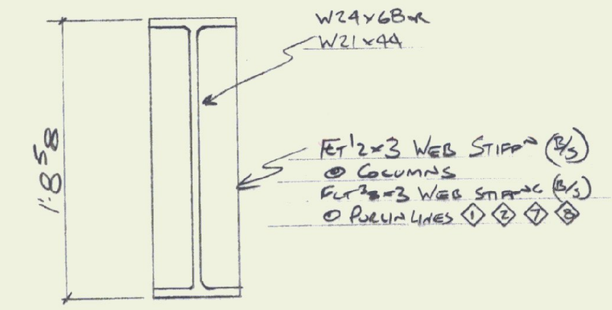

12 DETAIL - WEB STIFFENERS

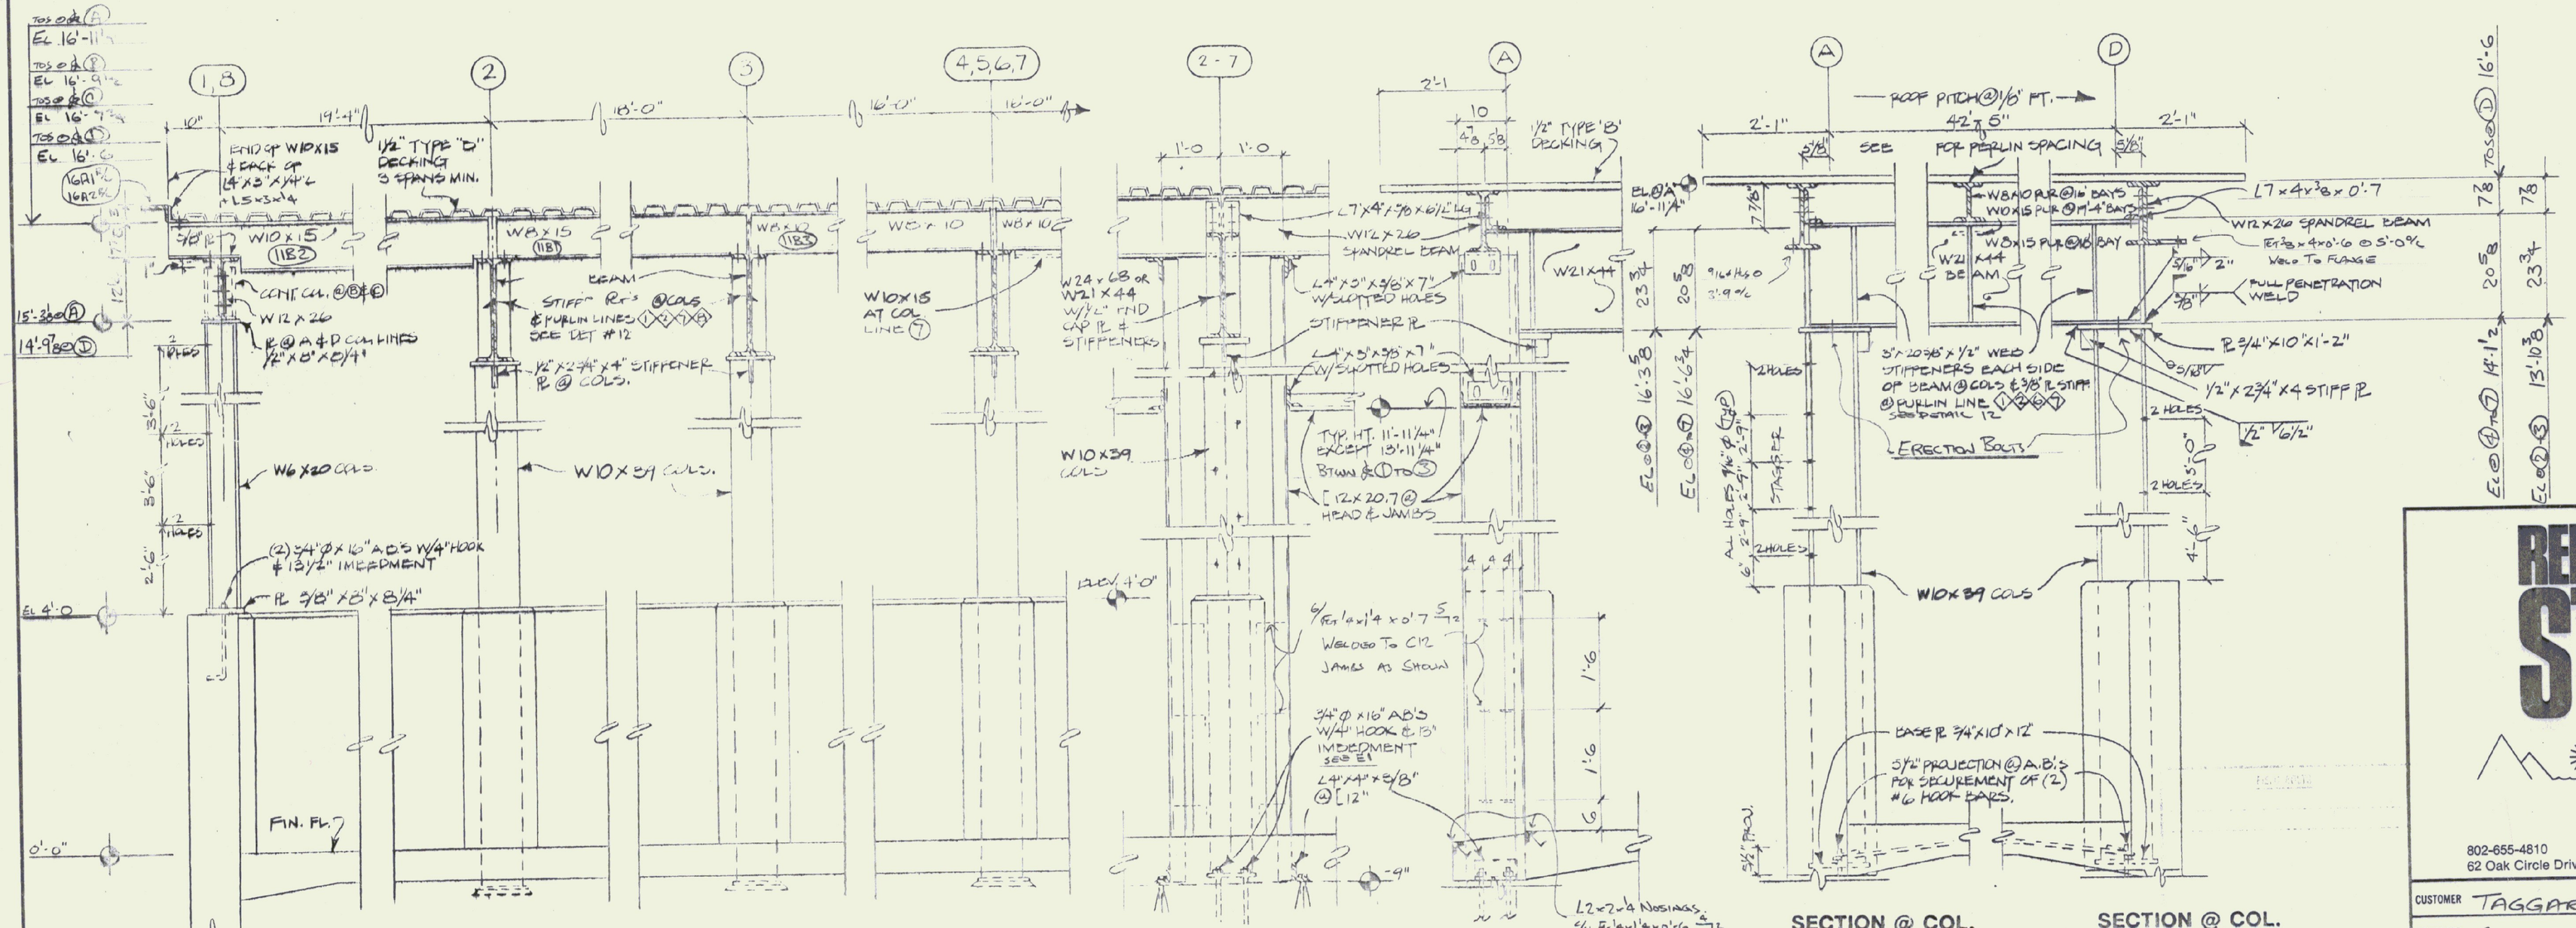

4 SECTION SCALE: 3/4" = 1'-0"

5 SECTION SCALE: 3/4" = 1'-0"

6 SECTION SCALE: 3/4" = 1'-0"

7 SECTION SCALE: 3/4" = 1'-0"

8 SECTION SCALE: 3/4" = 1'-0"

9 SECTION SCALE: 3/4" = 1'-0" TYP @ O/HEAD DOORS

10 SECTION @ COL. LINE 'A' 2→7 SCALE: 3/4" = 1'-0"

11 SECTION @ COL. LINE 'D' 2→7 SCALE: 3/4" = 1'-0"

RECEIVED APR 23 1993 TAGGART BROS. INC.

RELIANCE STEEL

802-655-4810
62 Oak Circle Drive

FAX 802-655-9352
Colchester, VT. 05446

CUSTOMER	TAGGART BROS.
CONTRACT	CLARENDEN MAINT. GARAGE
DETAIL	ROOF STEEL

DRN. BY	DATE	JOB No.	SHEET No.
DG	AUG 93	526	E2
CHKD. BY	DATE		OF
			REV. No.

MATERIAL | HOLES | PAINT

NO.	DATE	REVISION	BY