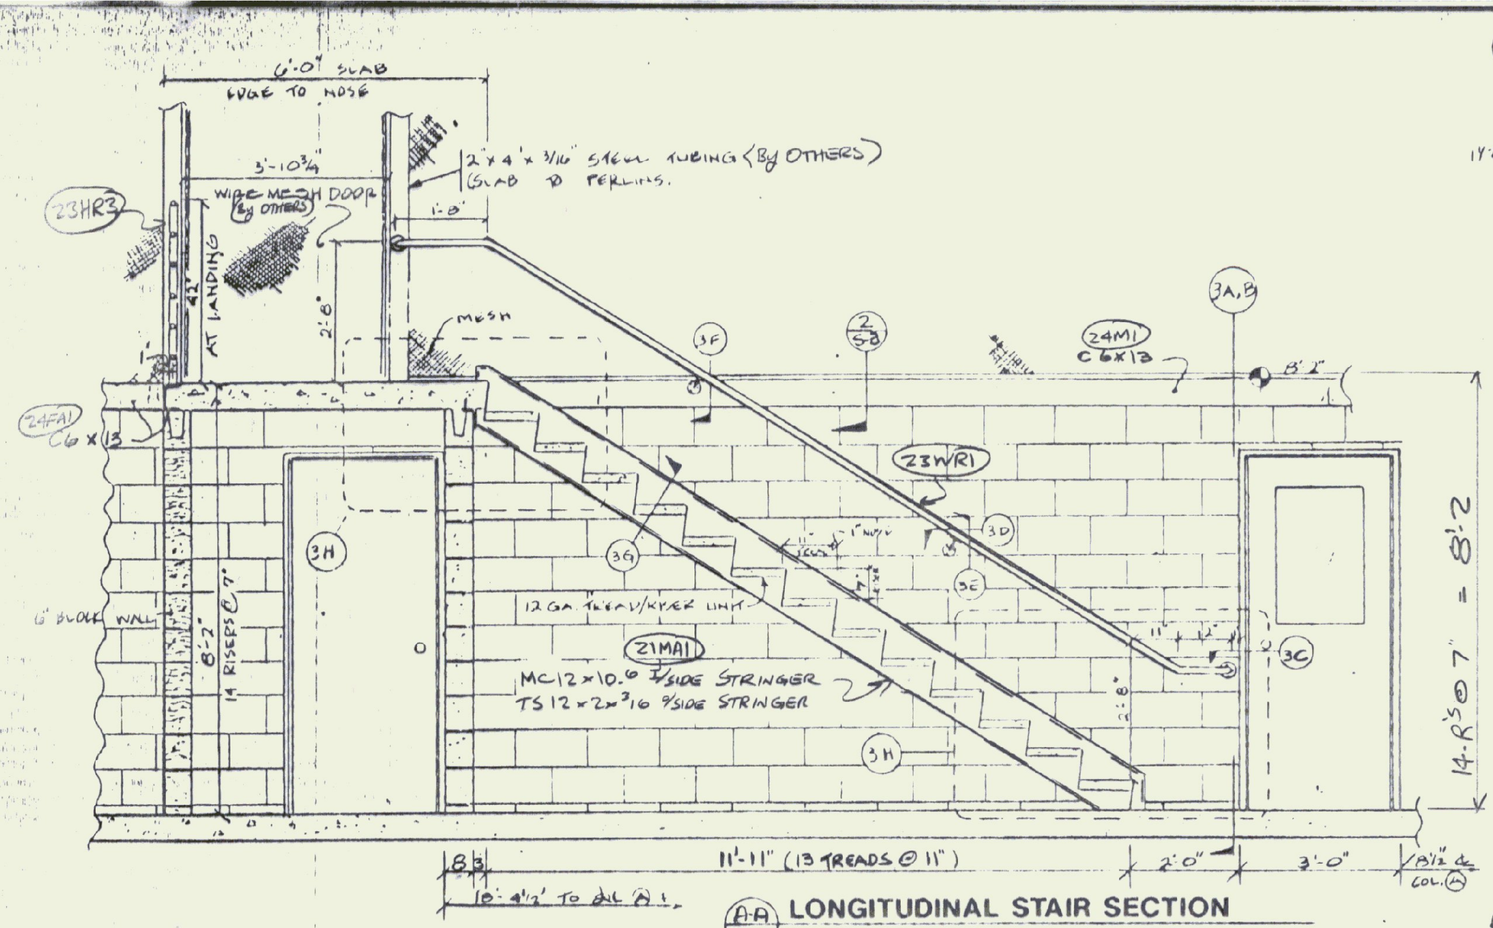

A-A LONGITUDINAL STAIR SECTION
SCALE: 1/2" = 1'-0"

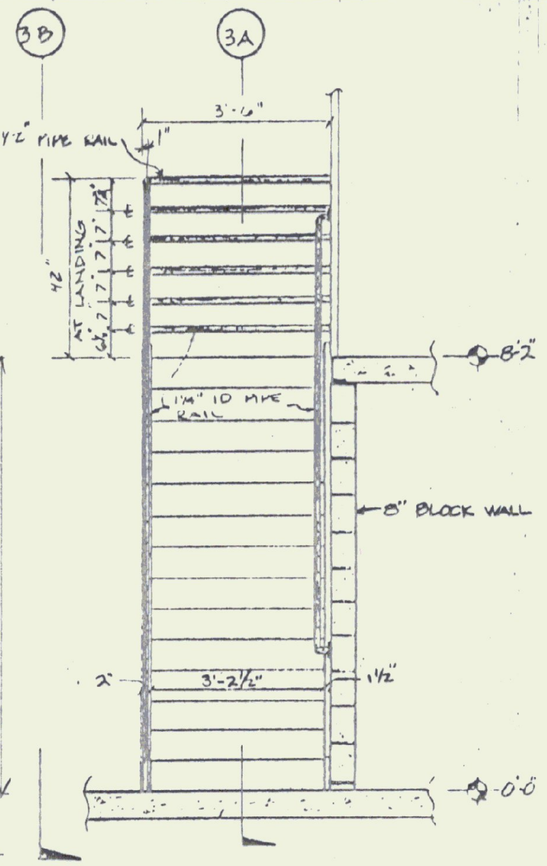

3A,B STAIR CROSS SECTION
SCALE: 1/2" = 1'-0"

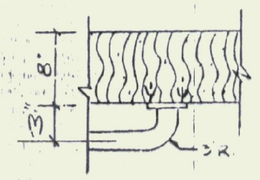

3C RAILING DETAIL @ END
NOT TO SCALE

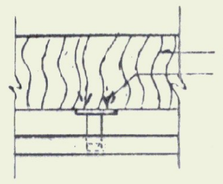

3D RAILING DETAIL
NOT TO SCALE

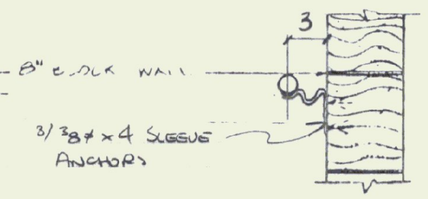

3E RAILING DETAIL
NOT TO SCALE

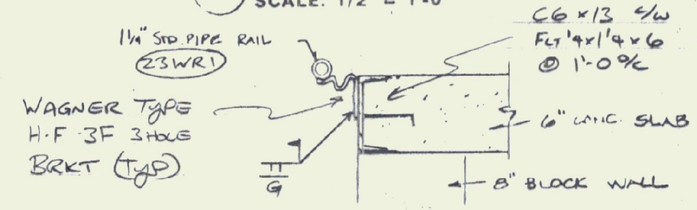

3F RAILING DETAIL
SCALE: 1-1/2" = 1'-0"

3G STAIR STRINGER DETAIL
SCALE: 1-1/2" = 1'-0"

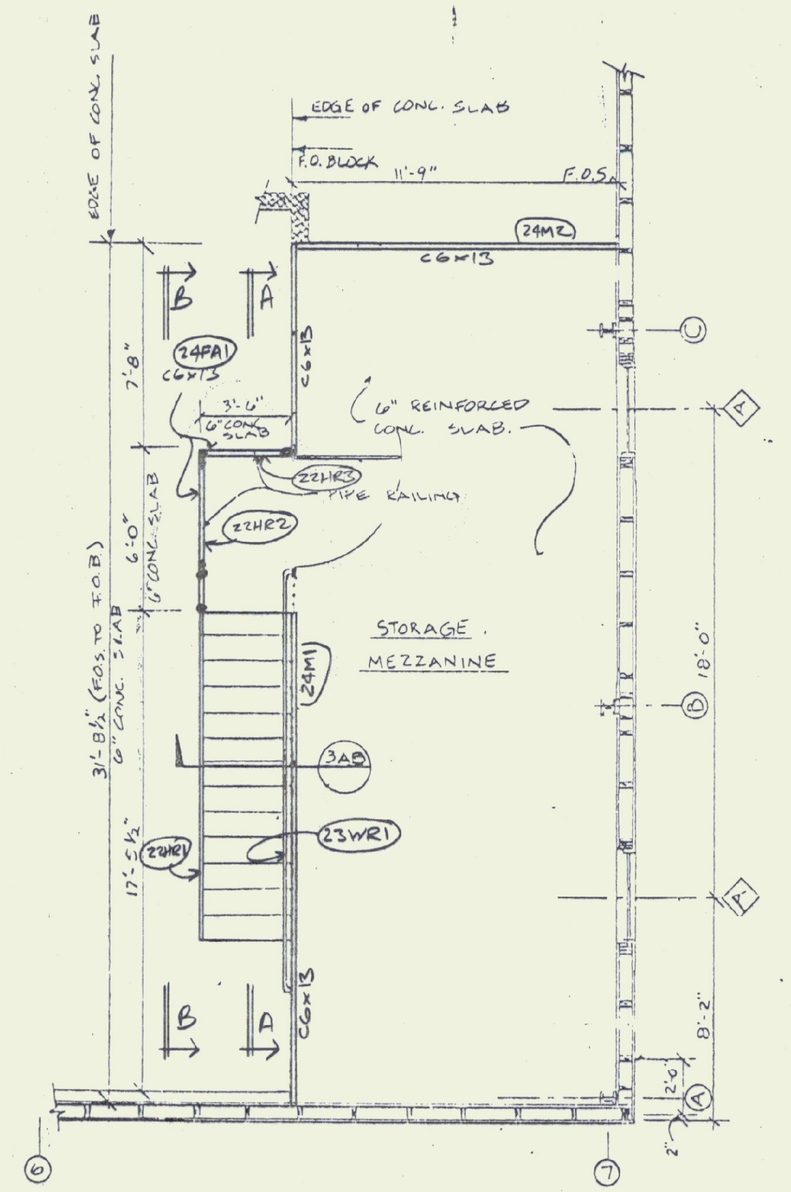

GARAGE STORAGE MEZZANINE
SCALE: 1/4" = 1'-0"

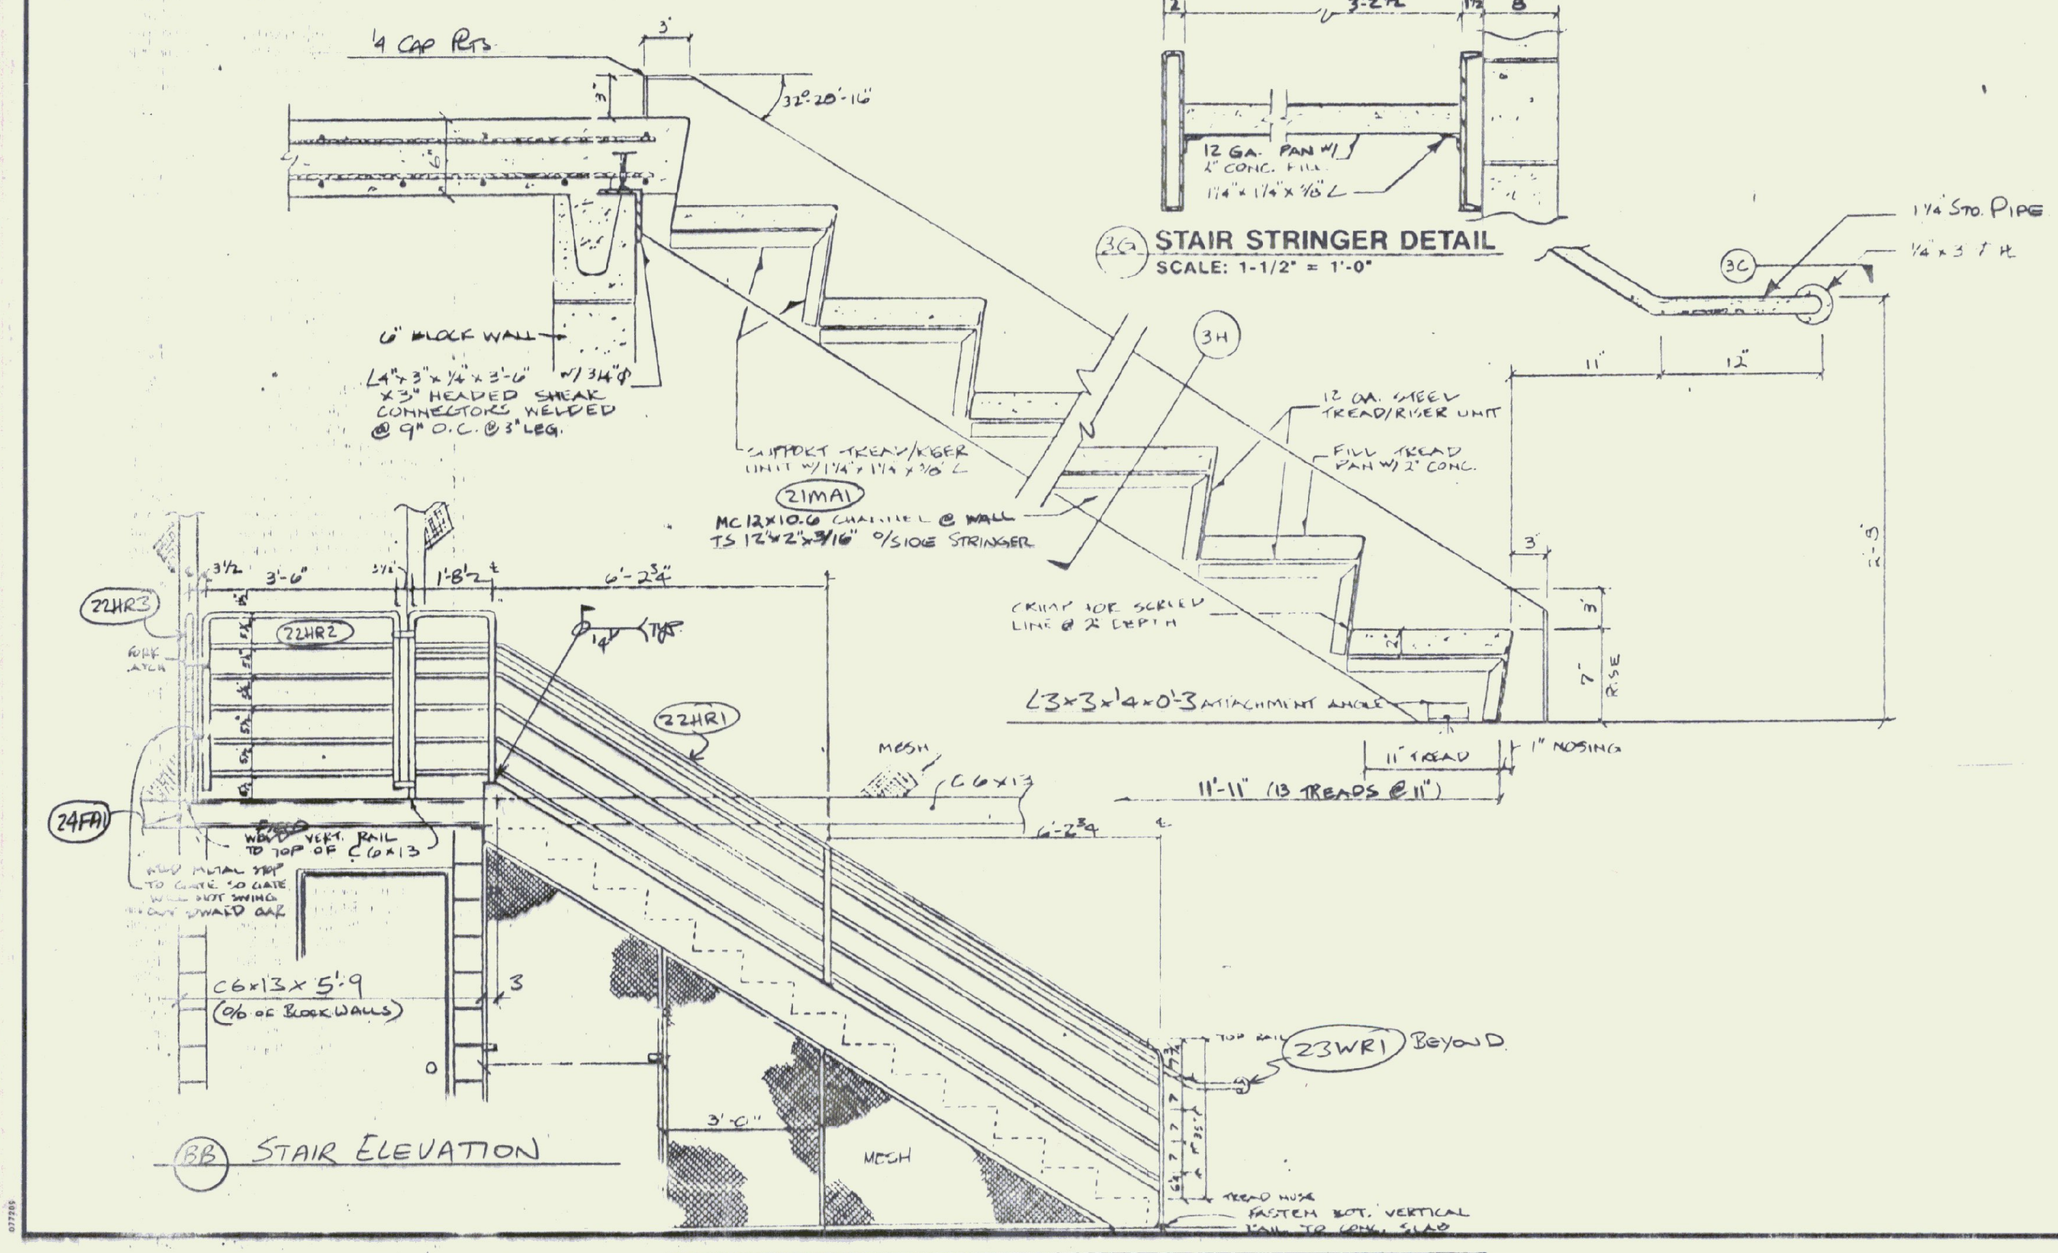

BB STAIR ELEVATION

RECEIVED
AUG 25 1993
TAGGART BROS. INC.

RELIANCE STEEL

802-655-4810
62 Oak Circle Drive
FAX 802-655-9352
Colchester, VT. 05446

CUSTOMER	TAGGART BROS
CONTRACT	CLARENDON MAINT. GARAGE
DETAIL	STAIR + MEZZ DETAILS

FIELD BOLTS

MATERIAL	HOLES	DRN. BY	DATE	JOB No.	SHEET No.
PAINT		DG	AUG 93	526	E3
		CHKD. BY	DATE		OF
					REV. No.

NO.	DATE	REVISION	BY