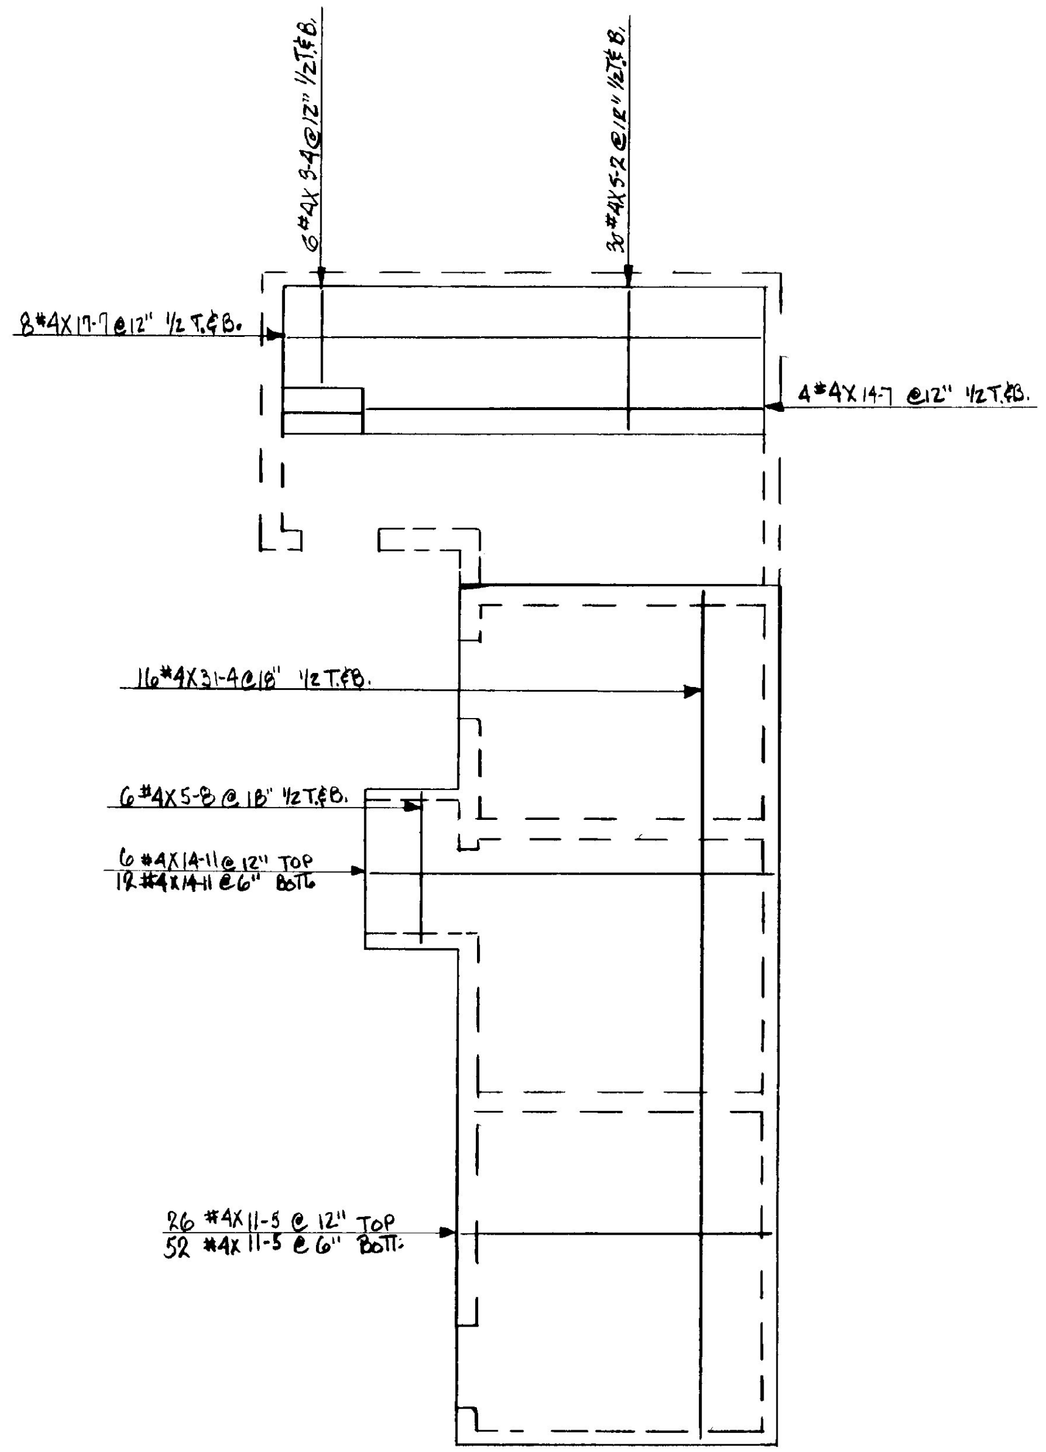

PLAN @ MEZZANINE
N.T.S.

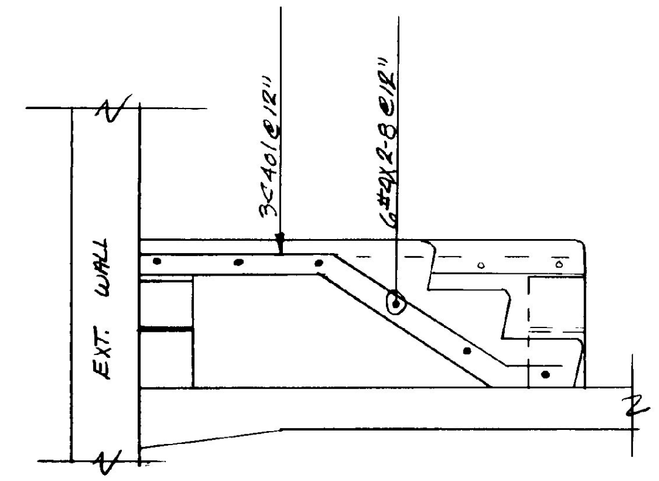

SECTION

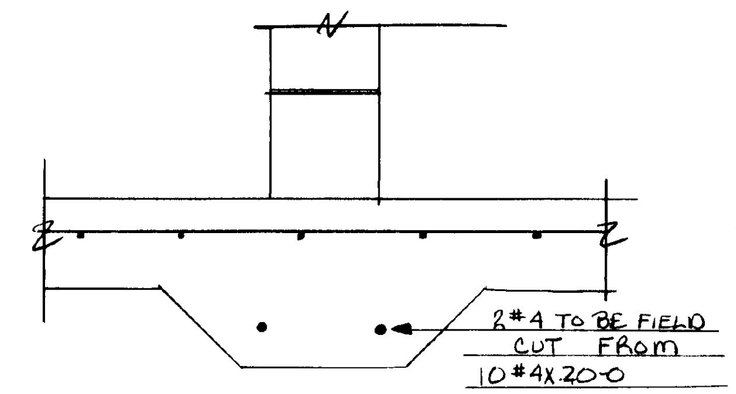

SECTION @ THICKENED SLAB
N.T.S.

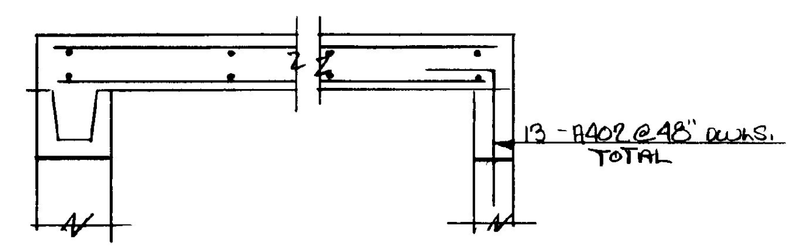

SECTION @ MEZZANINE SLAB
N.T.S.

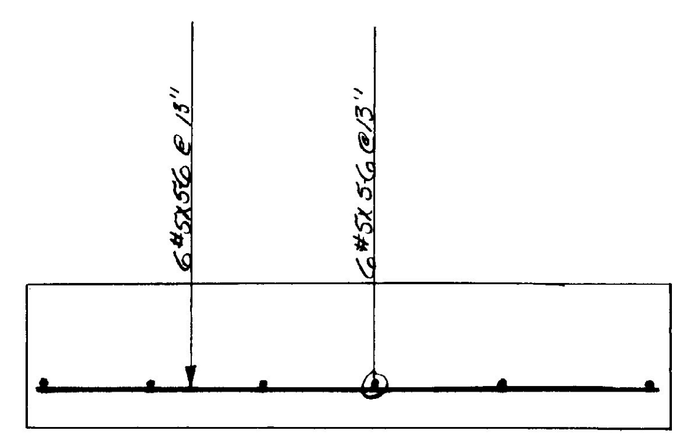

SECTION @ CHIMNEY SLAB
N.T.S.

TYPICAL BAR BENDS

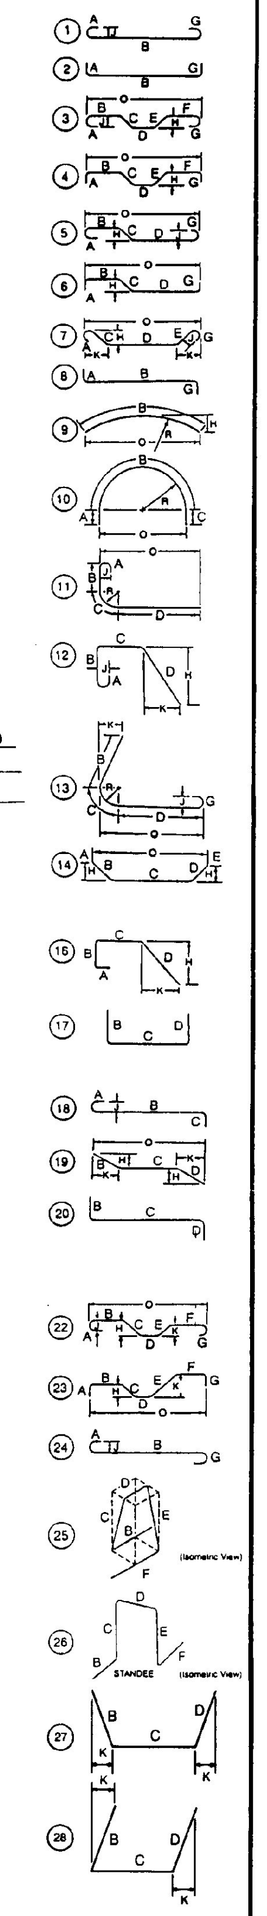

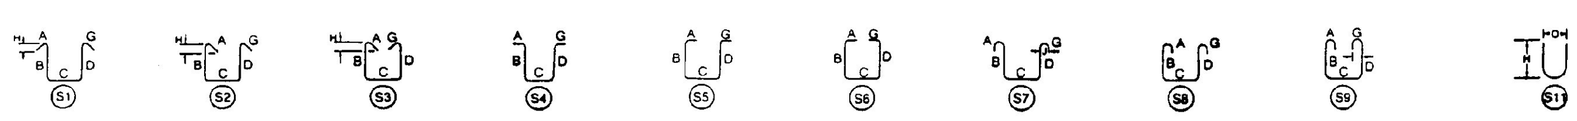

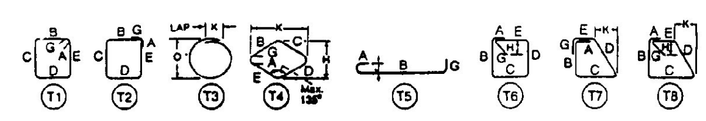

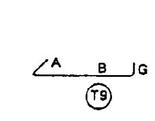

DIA. SPLICES USED:

#3	1-1	#6	2-0	#9	
#4	1-4	#7	2-4	#10	
#5	1-8	#8	3-1	#11	

REBAR GRADE 60 ASTM A-615

MacFarlane Steel Corp.
P.O. BOX 142
FRYEBURG, MAINE • TEL. 207-935-3531

6 BAY MAINTENANCE GARAGE
CLAREDON VT.

DATE:	8-19-93	CUSTOMER TREMBLAY CONST.		
REV.		DESIGNER		
REV.				
REV.				
REV.		DRN. BY R.J.M.	JOB NO. 93-R124	DWG NO. R3
APPV'D.				

MAINE SURVEYORS 1800235