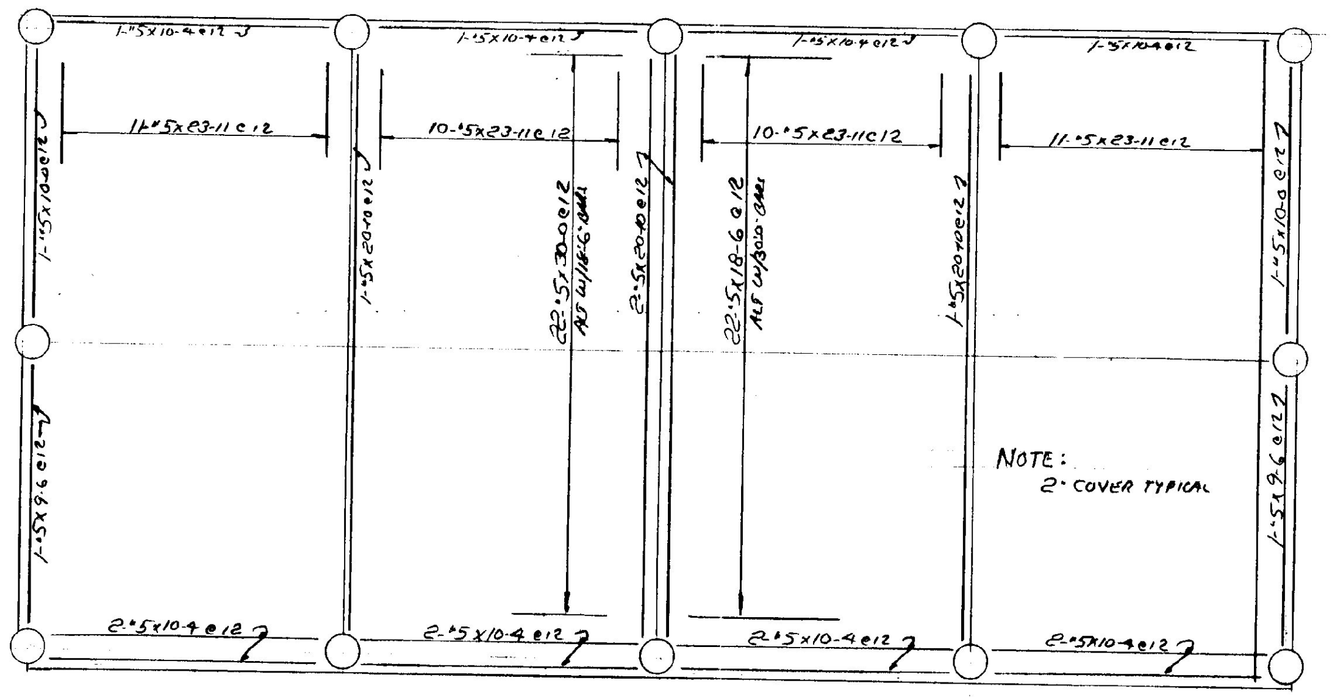

PLAN - 27x48 COLD STORAGE SHED SLAB
(2 Reqd)

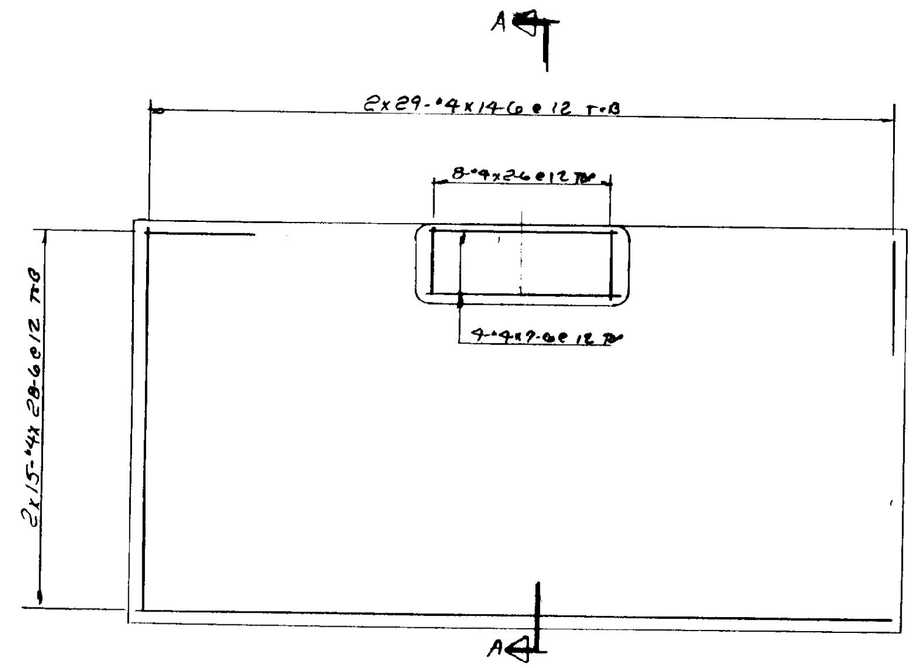

FUEL TANK PAD
(1 REQD)

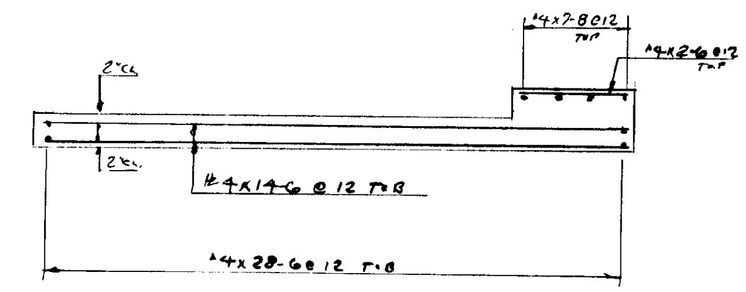

SECTION A-A

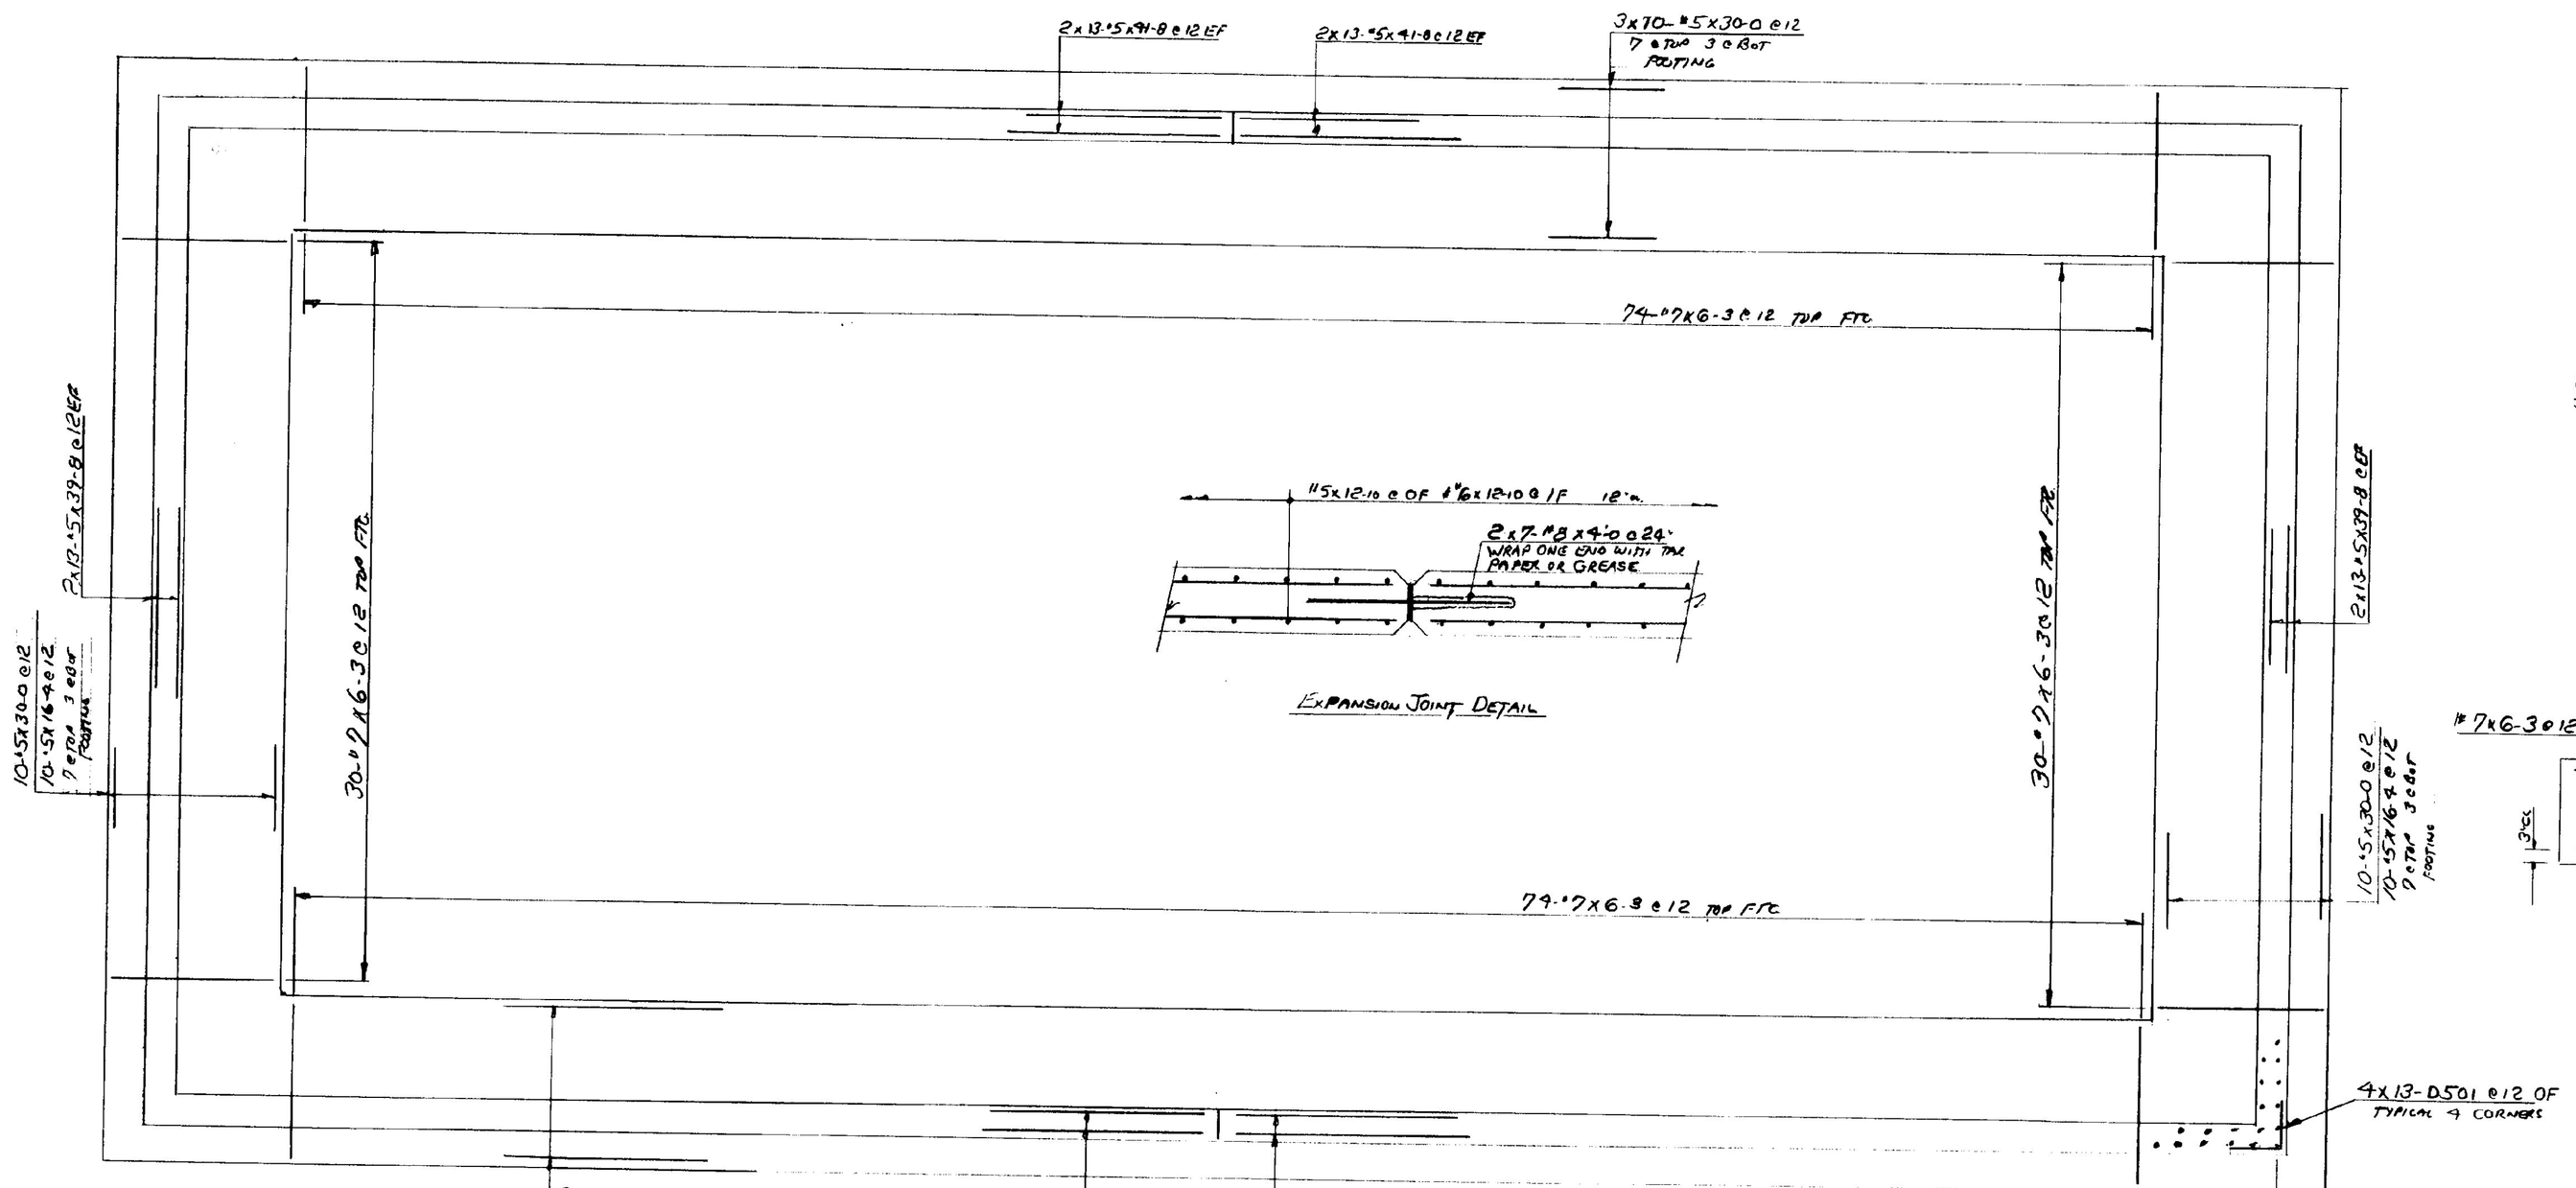

PLAN - 40x84 SALT SHED
(2 Reqd)

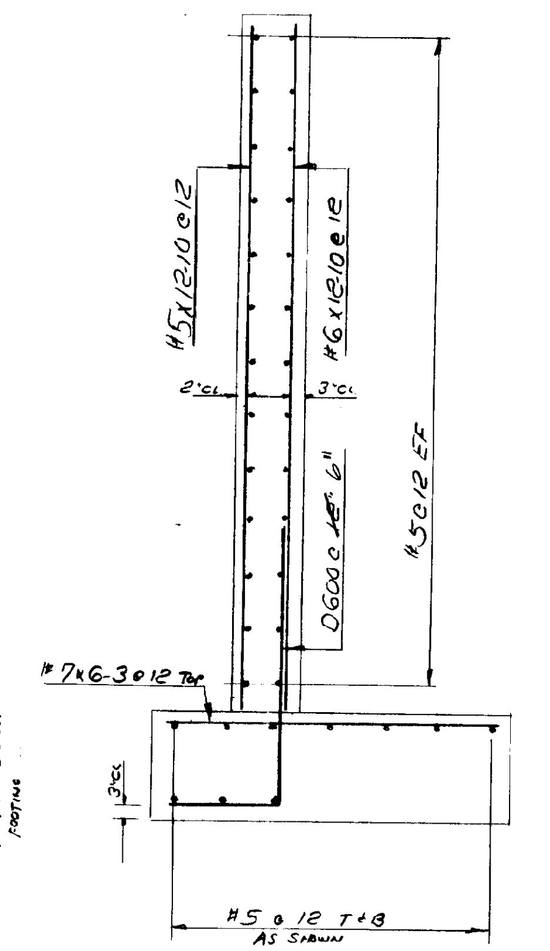

TYPICAL WALL SECTION

TYPICAL BAR BENDS

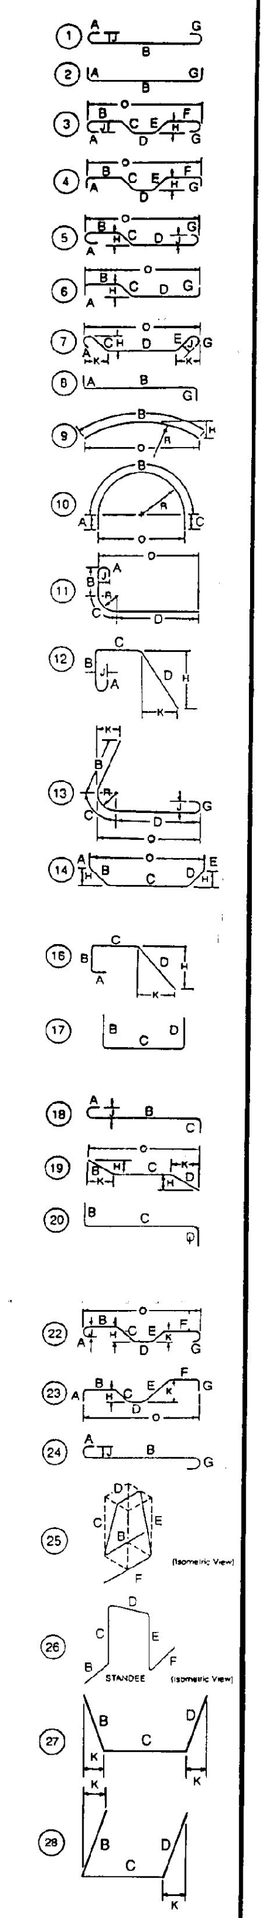

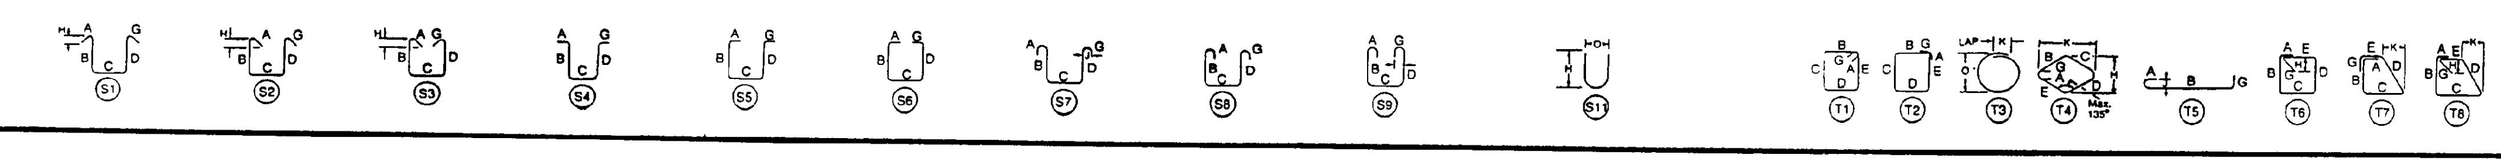

CLASS 'B' DIA. SPLICES USED:

#3	1-2	#6	2-4	#9	
#4	1-9	#7	2-3	#10	
#5	1-11	#8	3-1	#11	

REBAR GRADE 60 ASTM A-615

SALT SHED, COLD STORAGE & FUEL TANK PAD

MacFarlane Steel Corp.
P.O. BOX 142
FRYEBURG, MAINE • TEL. 207-935-3531

VERMONT AGENCY OF TRANSPORTATION MAINTENANCE GARAGE

CLARENDON, VERMONT

DATE:	8-26-93	CUSTOMER	TROMBLAY CONSTRUCTION
REV.		DESIGNER	STATE OF VERMONT
REV.			
REV.			
REV.			
APPV'D.		DRN. BY: HFD	JOB NO. 93-0124
		DWG. NO.	Contract R4