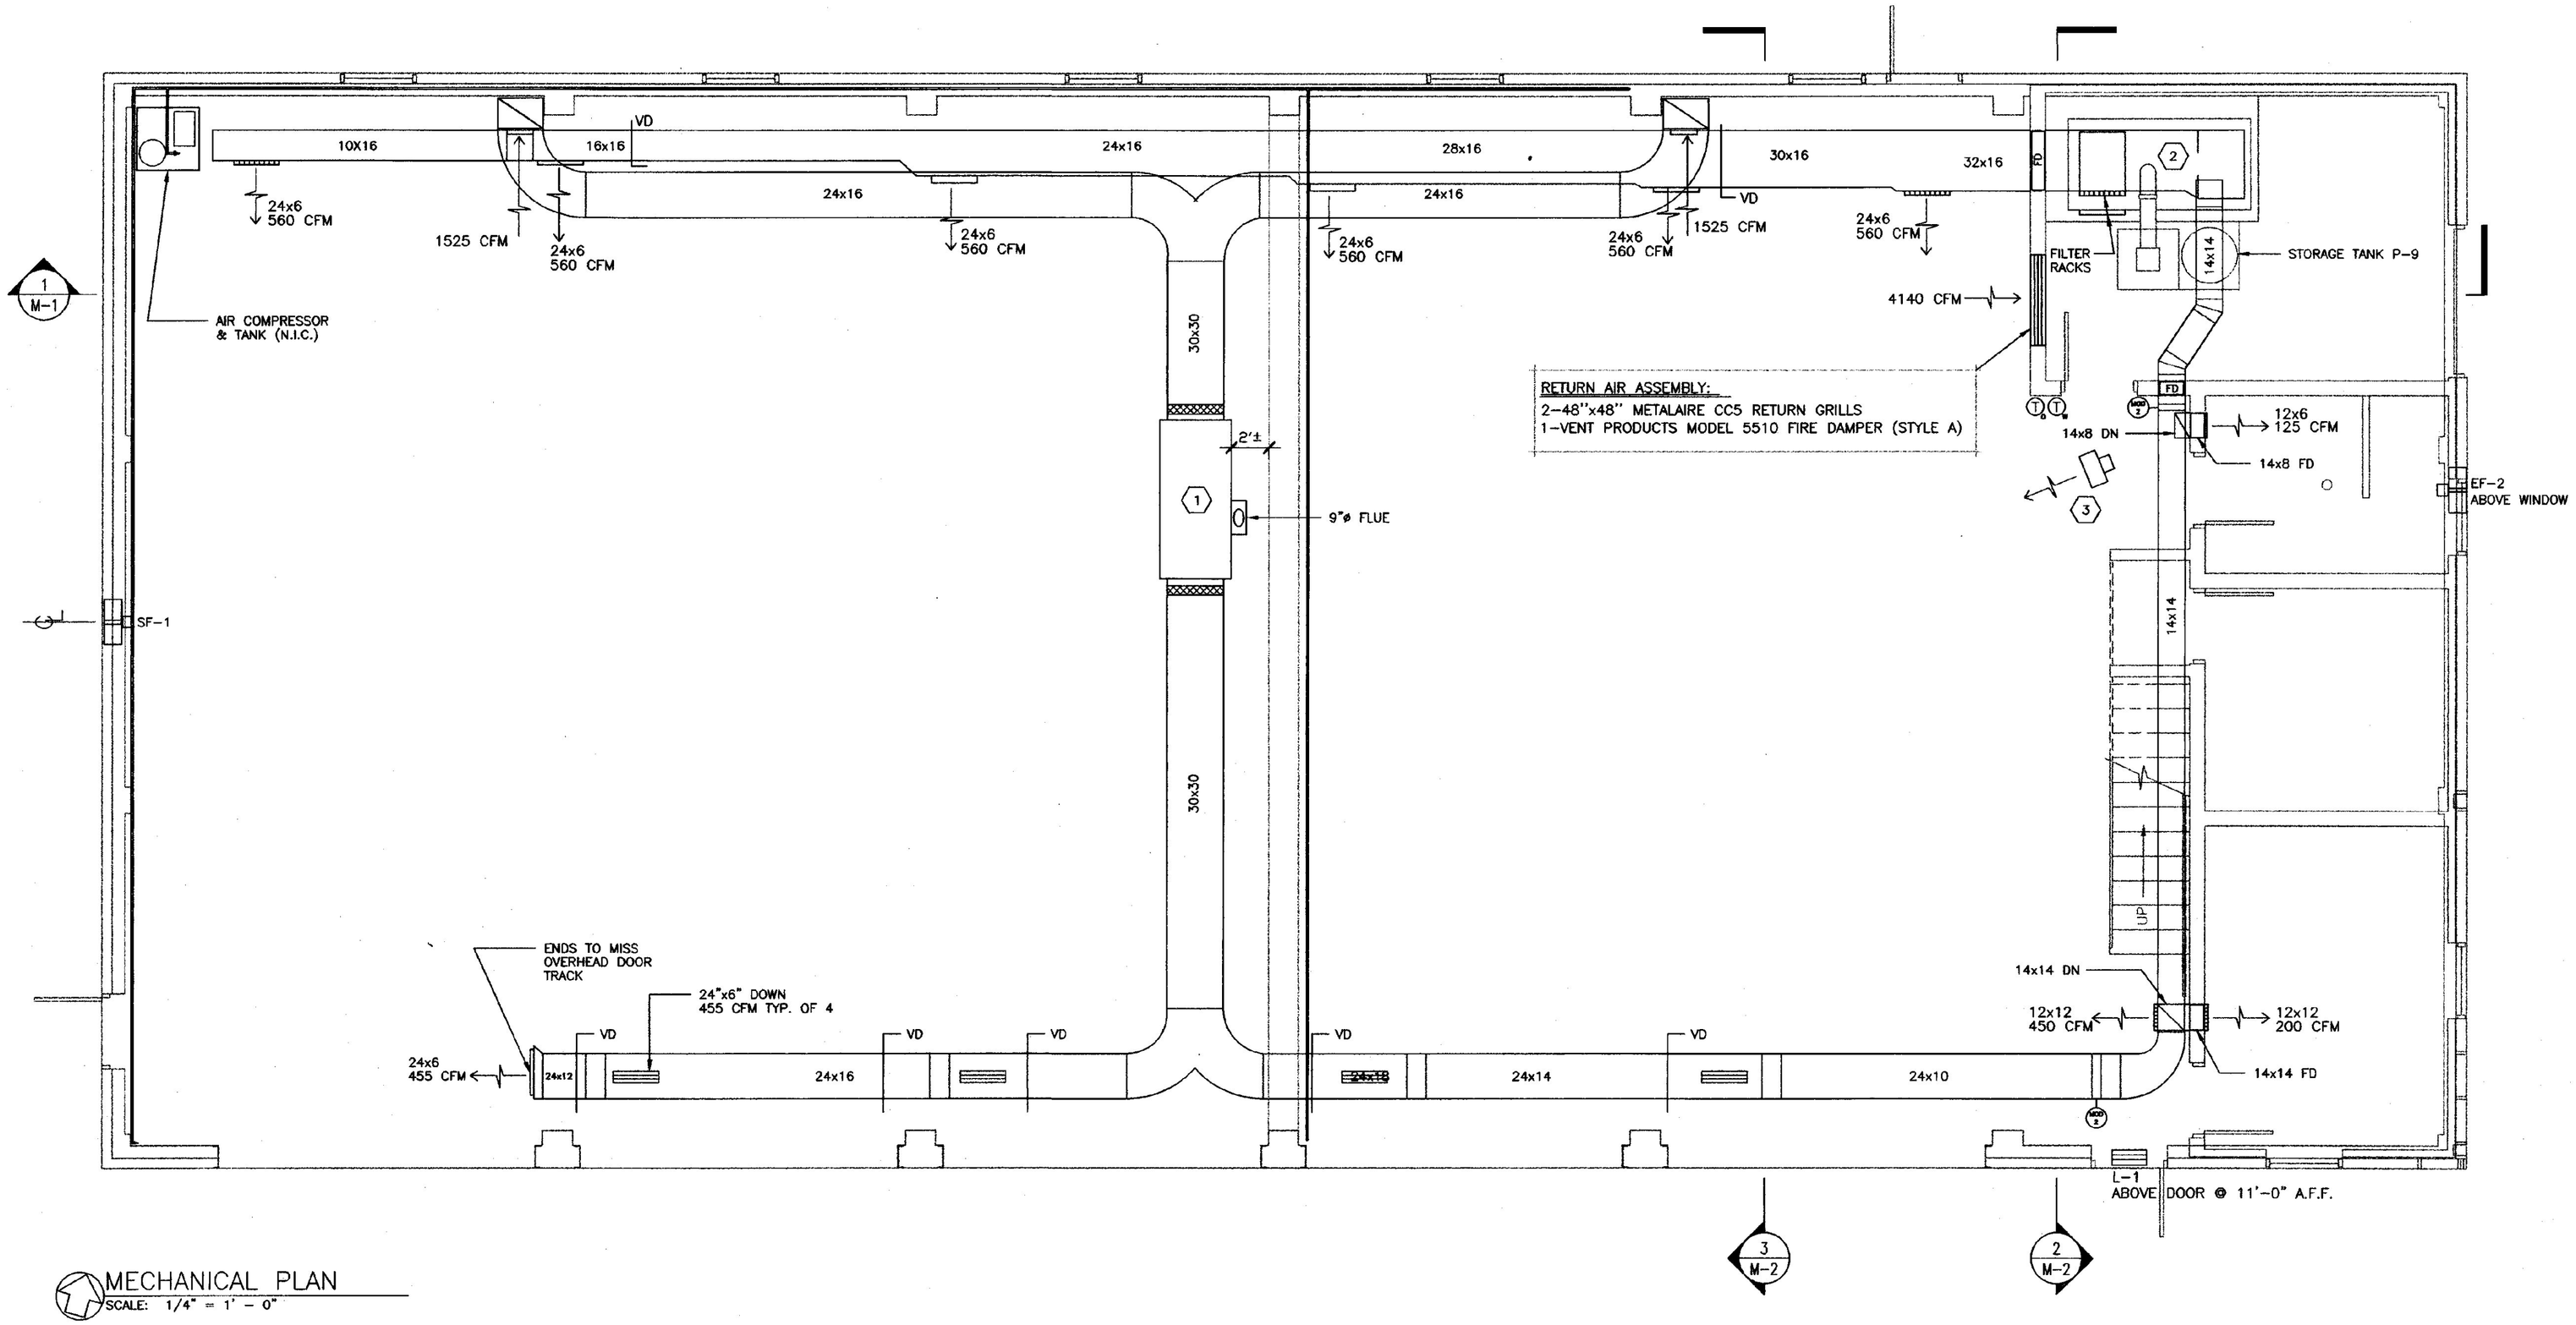

MECHANICAL PLAN
SCALE: 1/4" = 1' - 0"

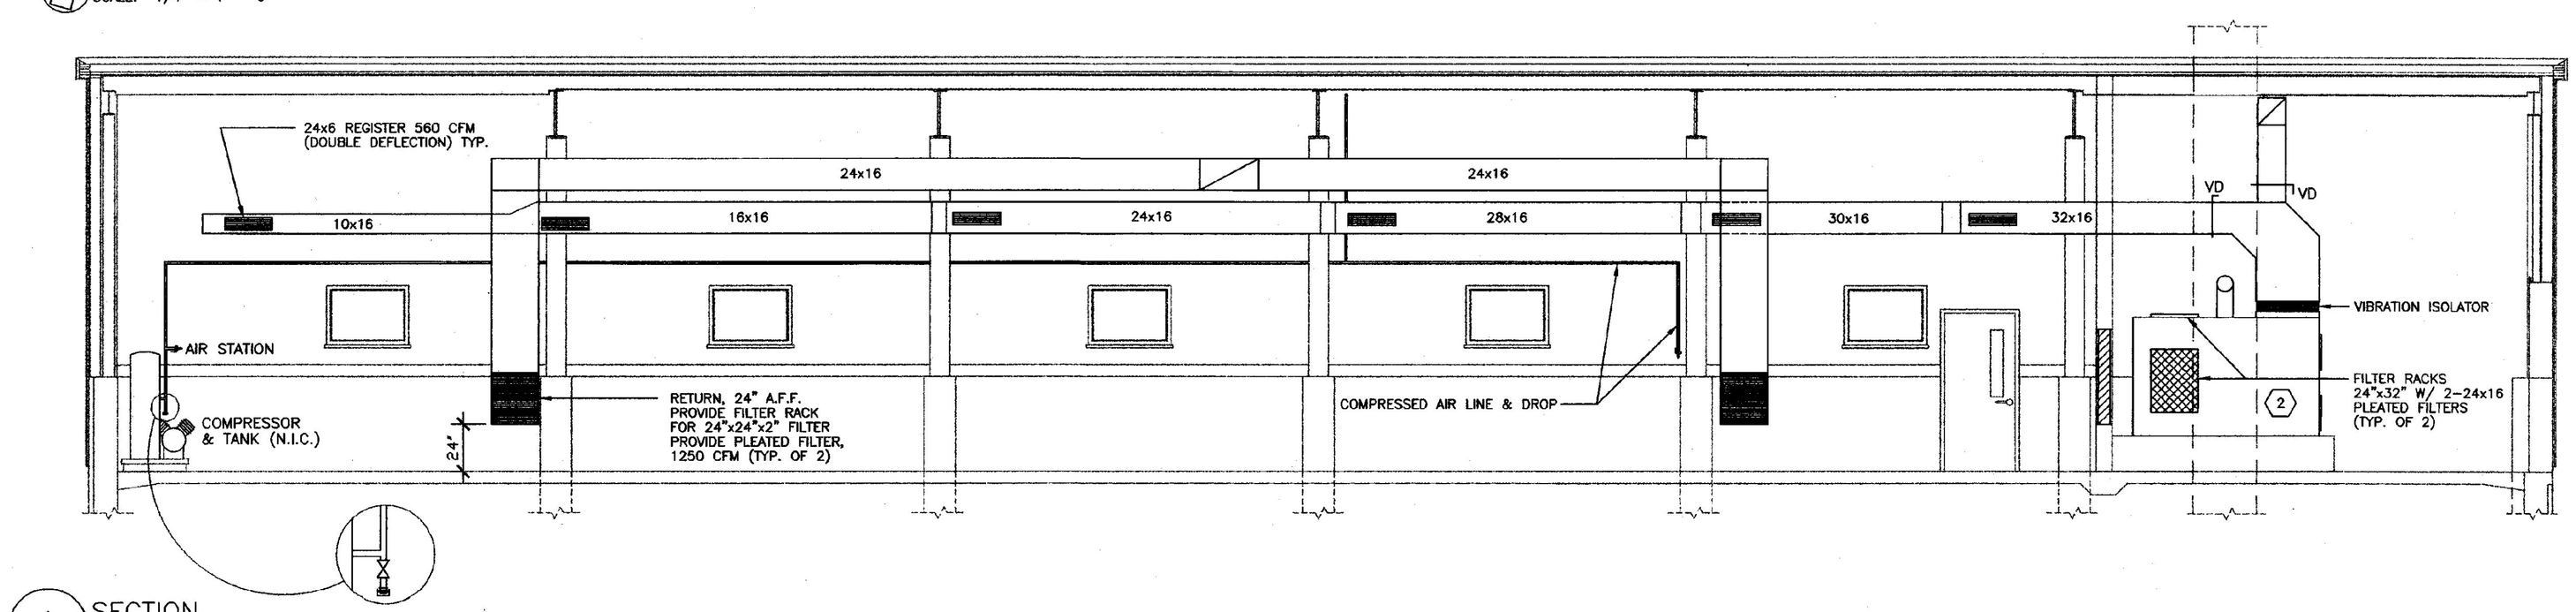

1 SECTION
SCALE: 1/4" = 1' - 0"

STATE OF VERMONT
Department of Buildings
and General Services
Agency of Administration
Montpelier, Vermont

5 BAY MAINTENANCE GARAGE
MECHANICAL PLAN & SECTION
LUDLOW, VERMONT

REVISIONS

SCALE: AS NOTED
DATE: Aug. 1998
DRAWN BY: J. GOSS
APPR. BY:

LUDLOW
5 BAY
MAINT. GARAGE
MECH. PLAN

D:\TOWNS\LUDLOW\ADT\GARAGE

M-1