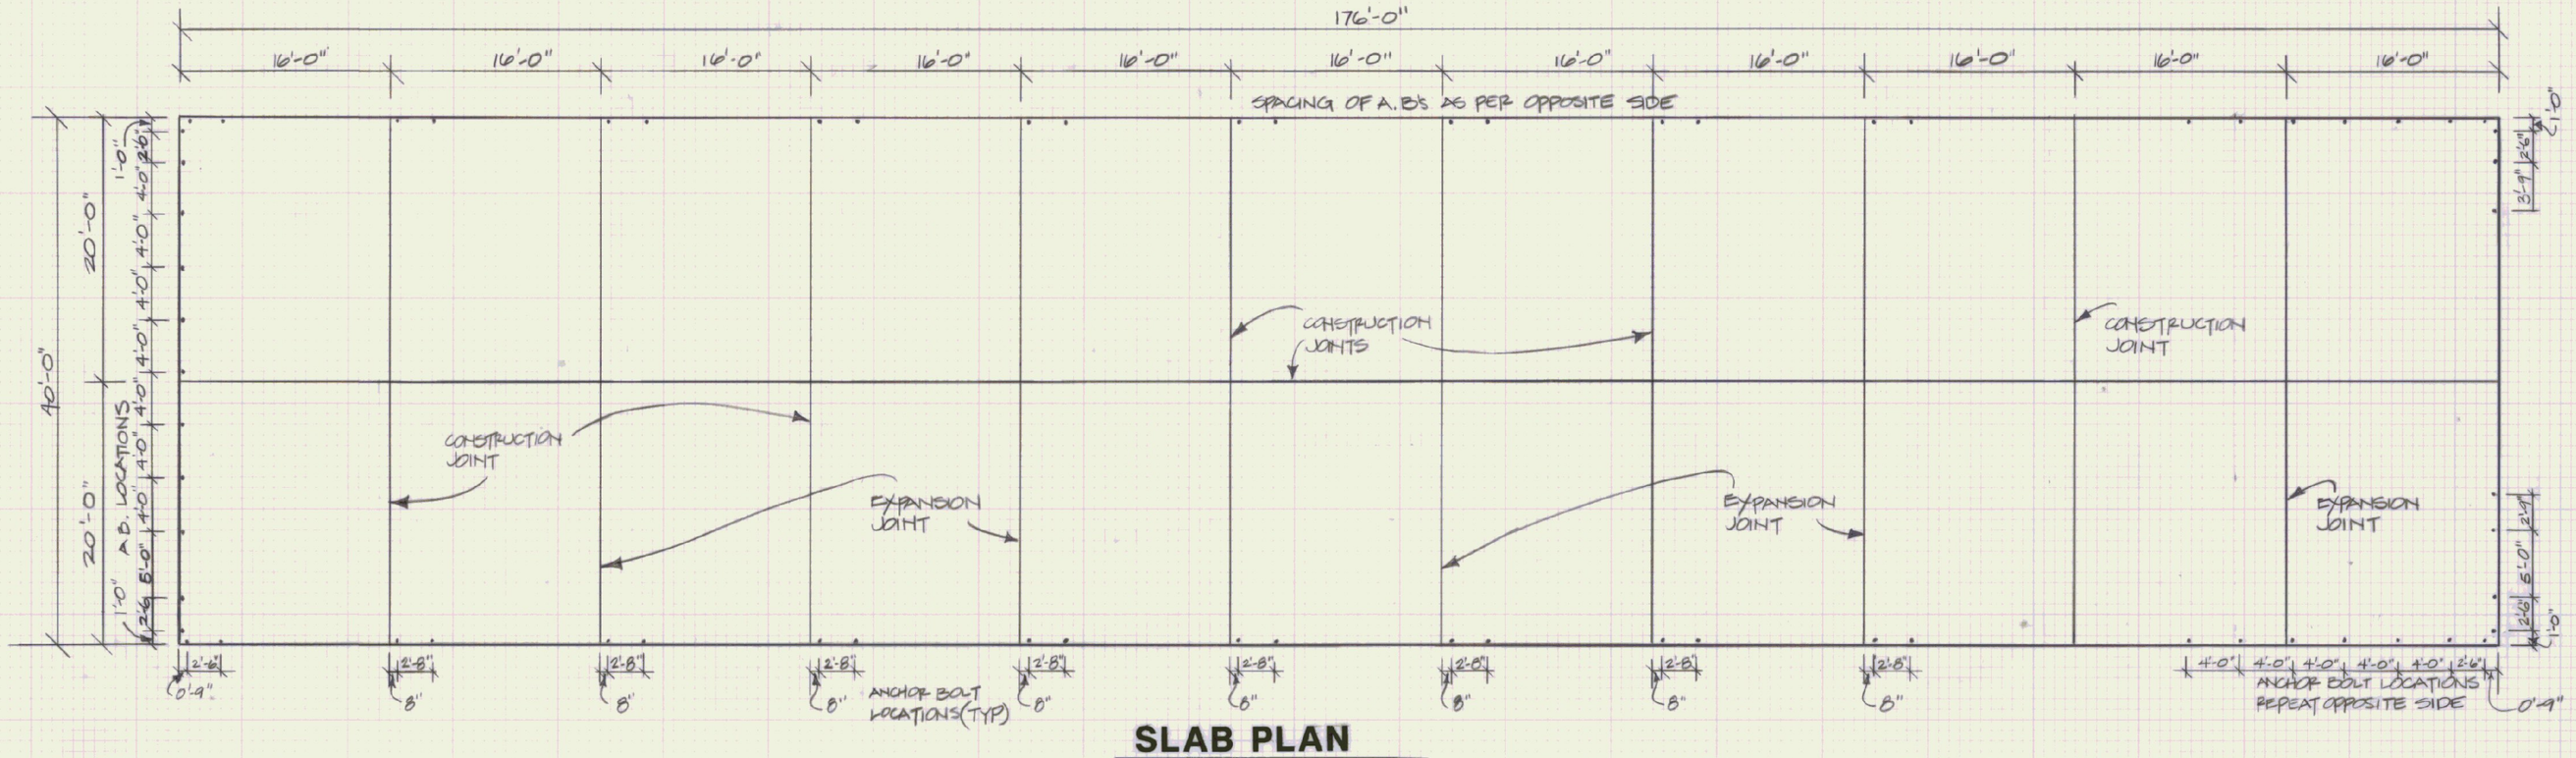

SLAB PLAN

SCALE: 1/8" = 1'-0"

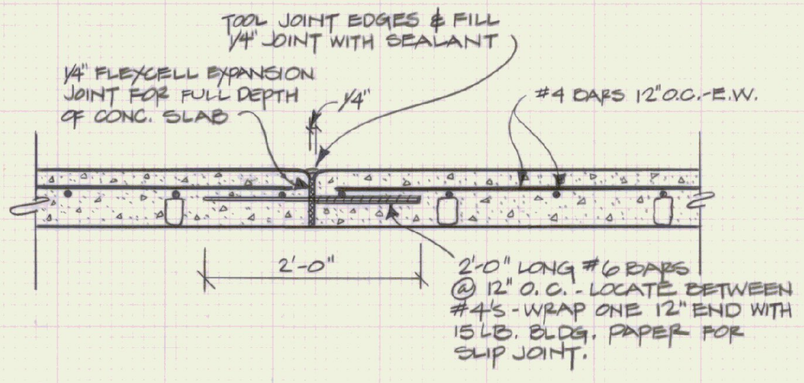

EXPANSION JOINT DETAIL

SCALE: 1" = 1'-0"

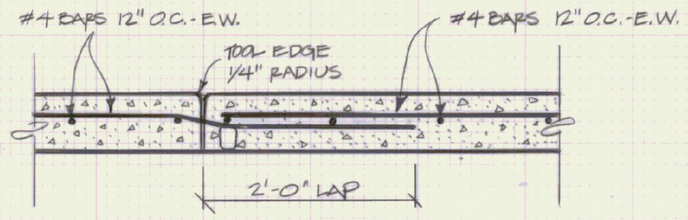

CONSTRUCTION JOINT DETAIL

SCALE: 1" = 1'-0"

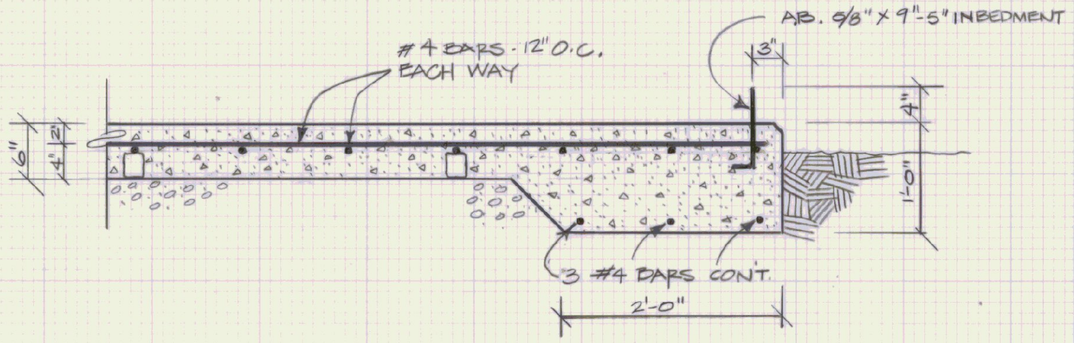

SLAB EDGE DETAIL

SCALE: 1" = 1'-0"

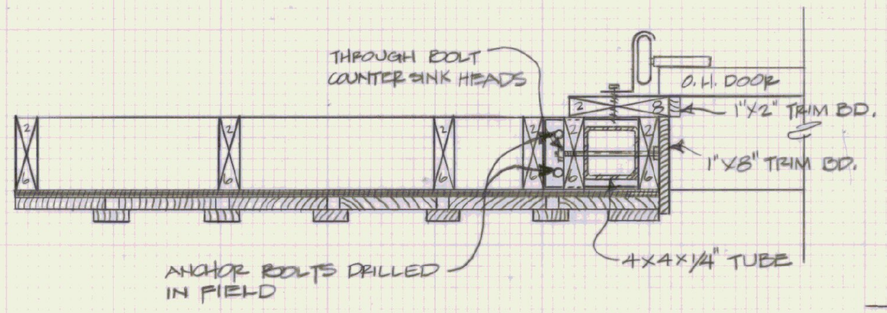

PANEL DETAIL AT 20' DOOR

SCALE: 1-1/2" = 1'-0"

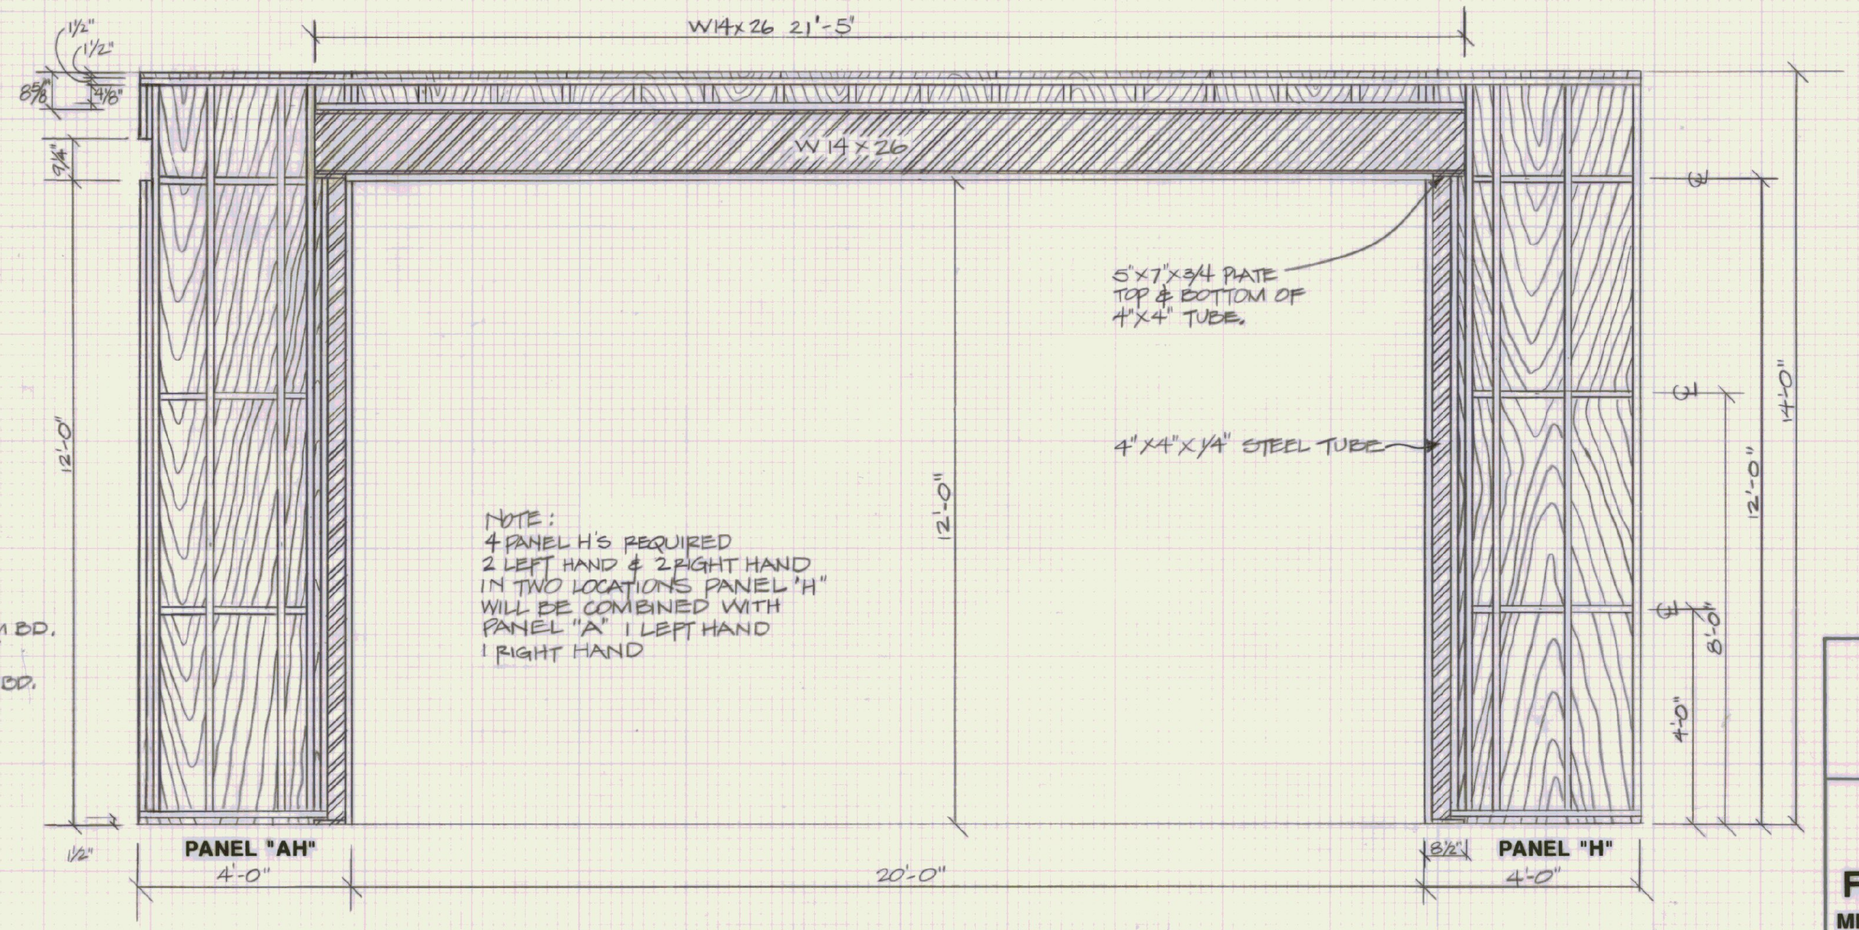

STEEL & PANELS AT 20 FOOT DOOR

SCALE: 1/2" = 1'-0"

STATE OF VERMONT
DEPARTMENT OF STATE BUILDINGS
AGENCY OF ADMINISTRATION
MONTPELIER. VERMONT

AGENCY OF TRANSPORTATION
40' x 176' COLD STORAGE BUILDING

FOUNDATION & 20' DOOR DETAILS

MENDON, VERMONT

DATE: NOV. 1991	SCALE: AS NOTED	REVISIONS:	DWG. NO. MSB 2
DRAWN BY: A. POULIN	APPROVED BY: F. Frall		2 OF 4