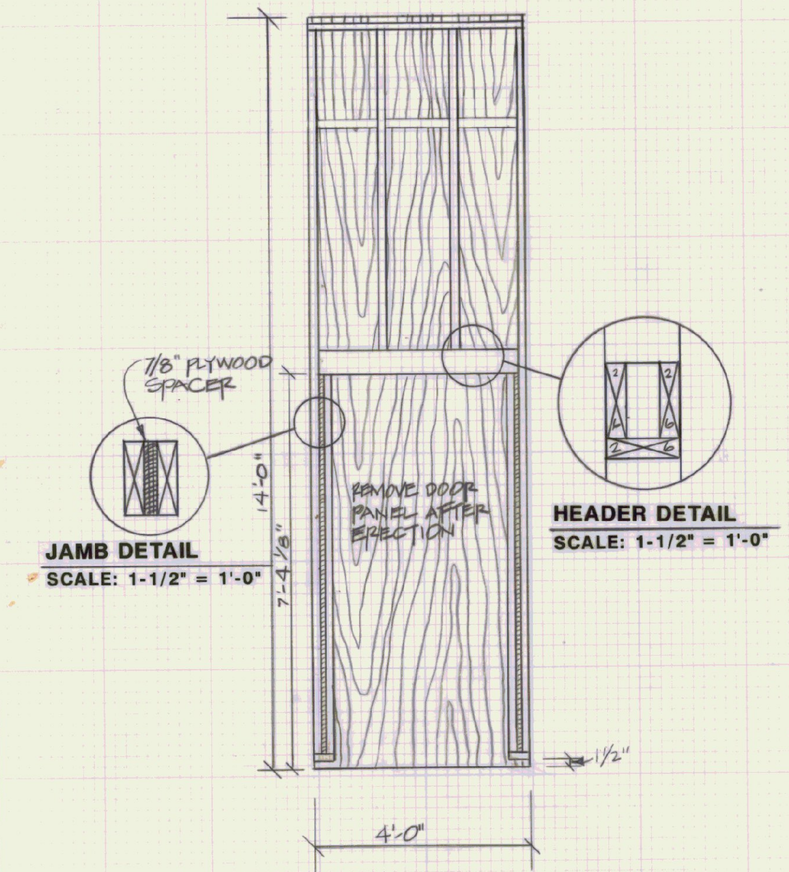

PANEL "G" 2 REQ'D.
SCALE: 1/2" = 1'-0"

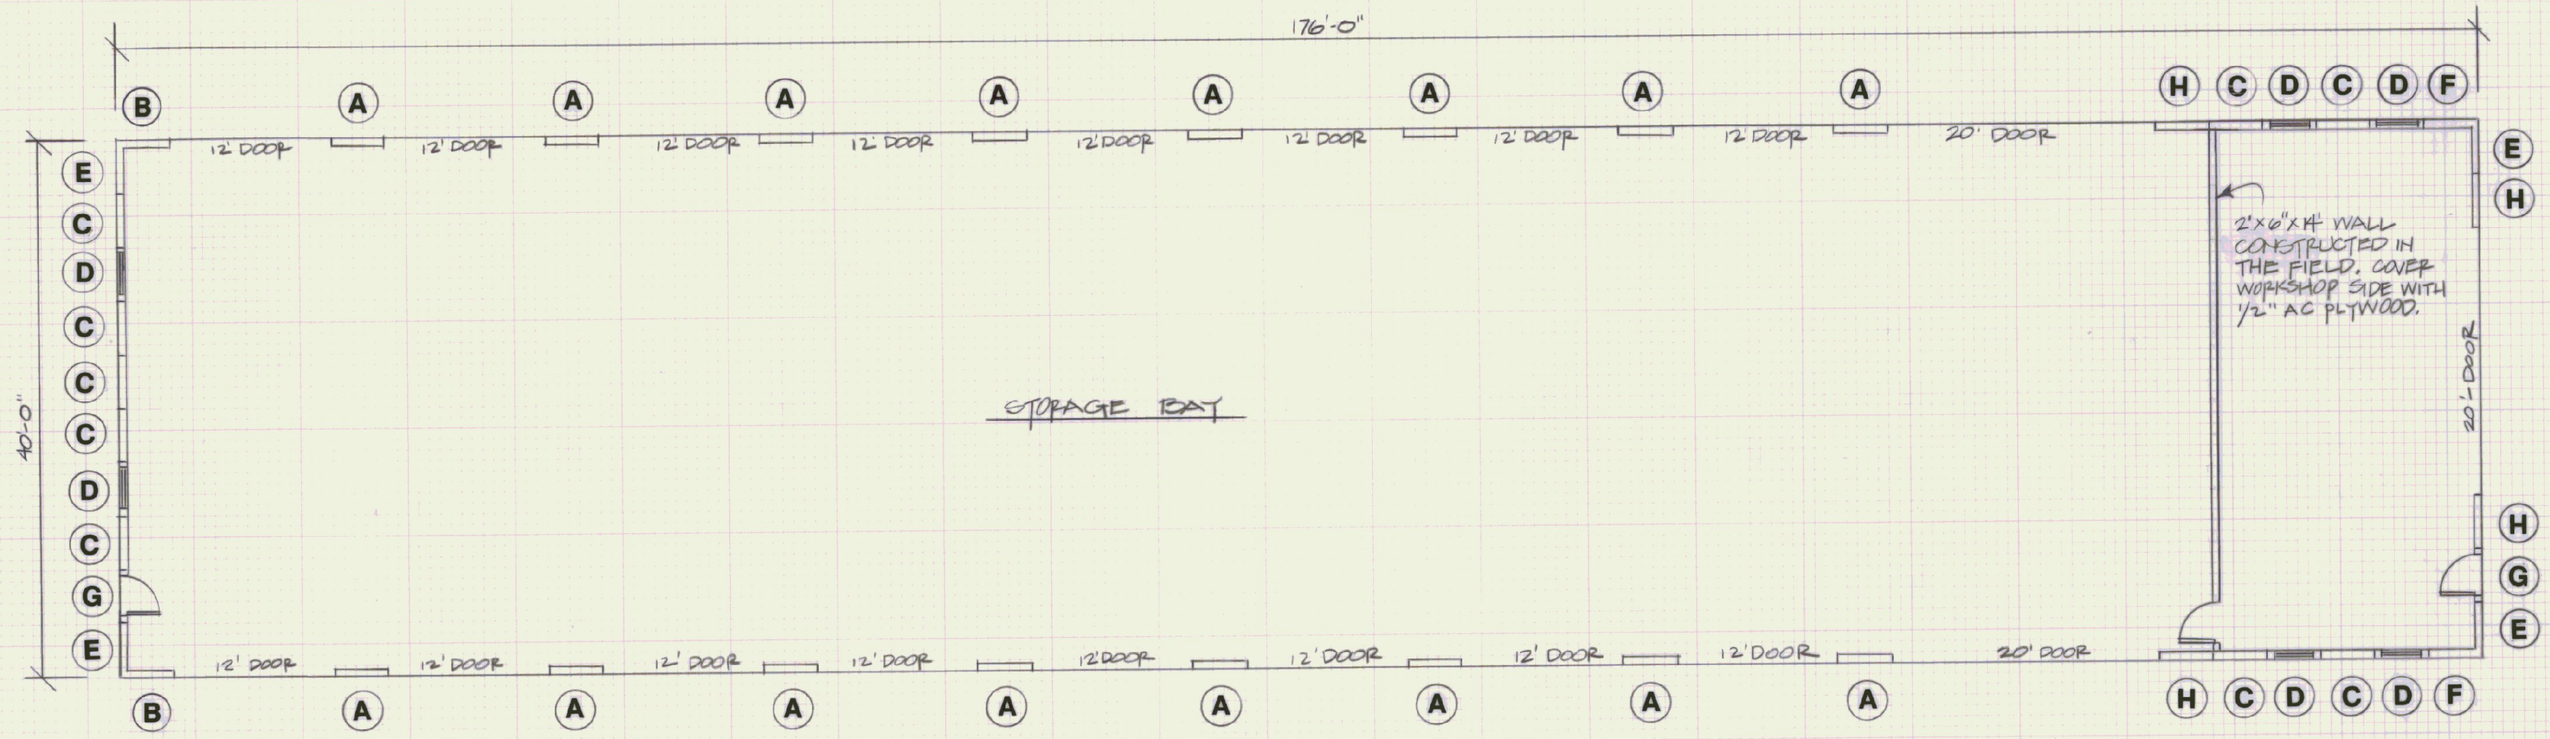

PANEL PLAN
SCALE: 1/8" = 1'-0"

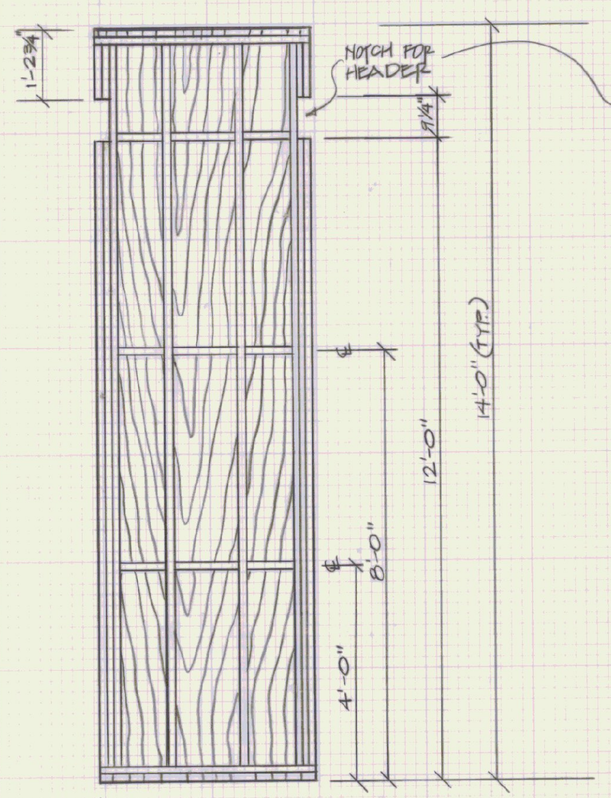

PANEL "A" (16 REQ'D.)
SCALE: 1/2" = 1'-0"

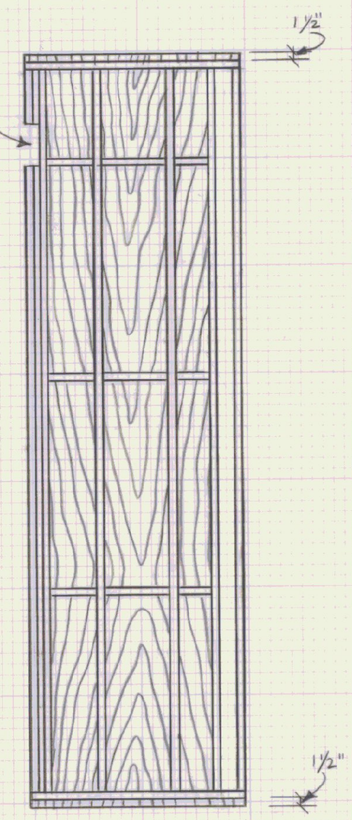

PANEL "B" (2 REQ'D. - 1 LEFT - 1 RIGHT)
SCALE: 1/2" = 1'-0"

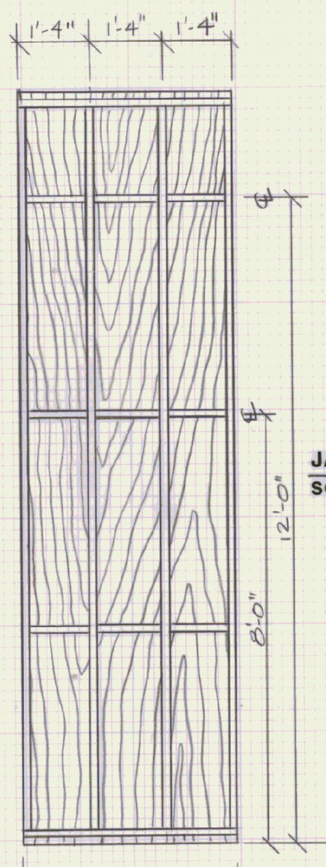

PANEL "C" (9 REQ'D.)
SCALE: 1/2" = 1'-0"

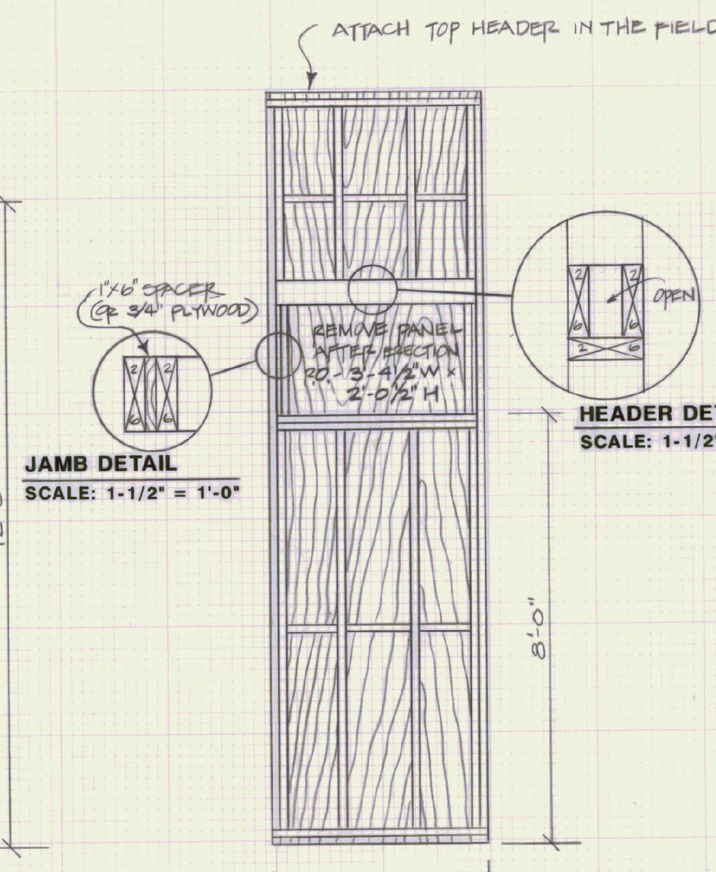

PANEL "D" (6 REQ'D.)
SCALE: 1/2" = 1'-0"

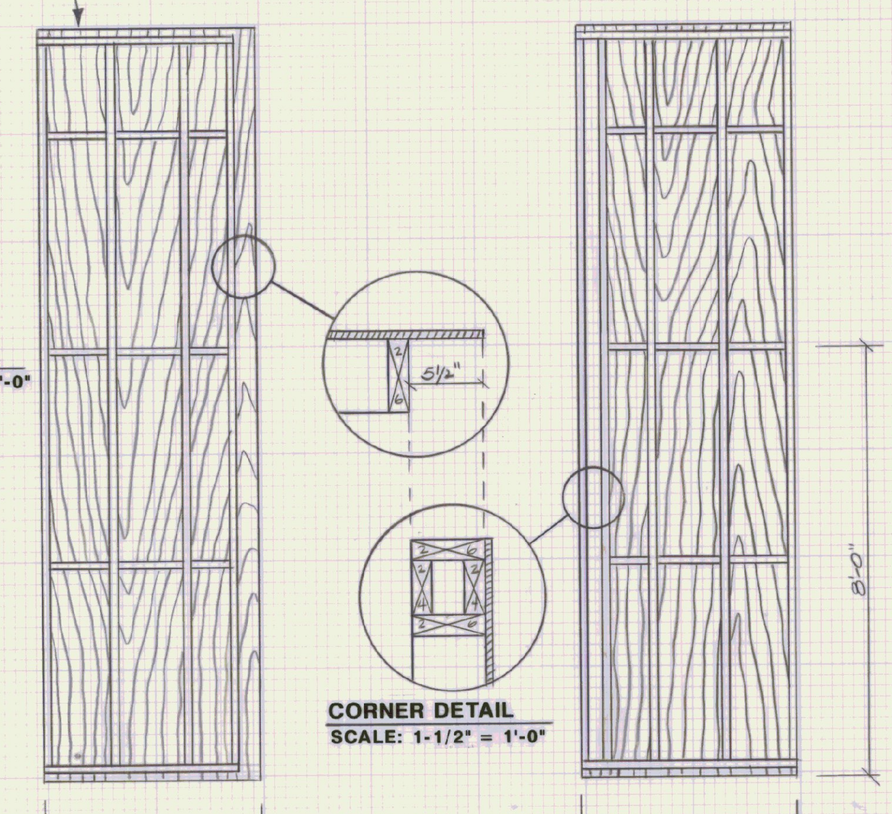

PANEL "E" (4 REQ'D.-2 LEFT-2 RIGHT
SCALE: 1/2" = 1'-0"

PANEL "F" (2 REQ'D.)
SCALE: 1/2" = 1'-0"

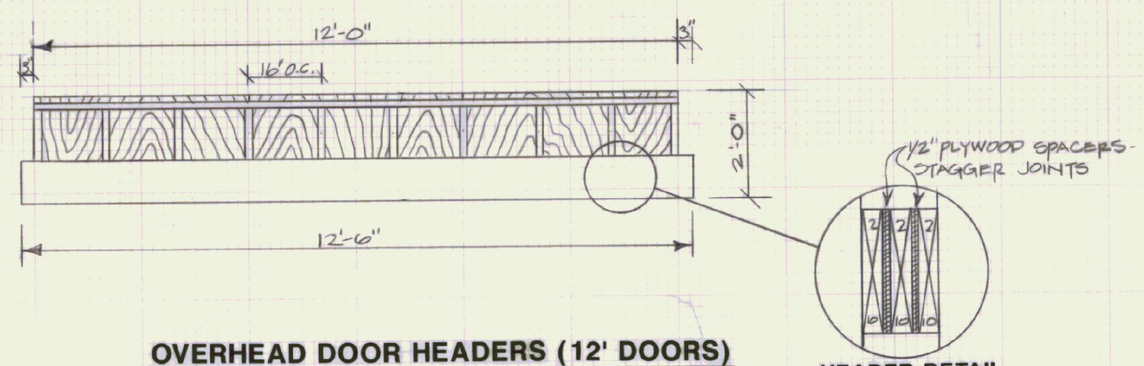

OVERHEAD DOOR HEADERS (12' DOORS)
SCALE: 1/2" = 1'-0"

HEADER DETAIL
SCALE: 1-1/2" = 1'-0"

STATE OF VERMONT
DEPARTMENT OF STATE BUILDINGS
AGENCY OF ADMINISTRATION
MONTPELIER. VERMONT

AGENCY OF TRANSPORTATION
40' x 176' COLD STORAGE BUILDING
PANEL PLAN & DETAILS
MENDON, VERMONT

DATE: NOV. 1991	SCALE: AS NOTED	REVISIONS:	DWG. NO. MSB 3
DRAWN BY: A. POULIN	APPROVED BY: F. PRATT		3 OF 4