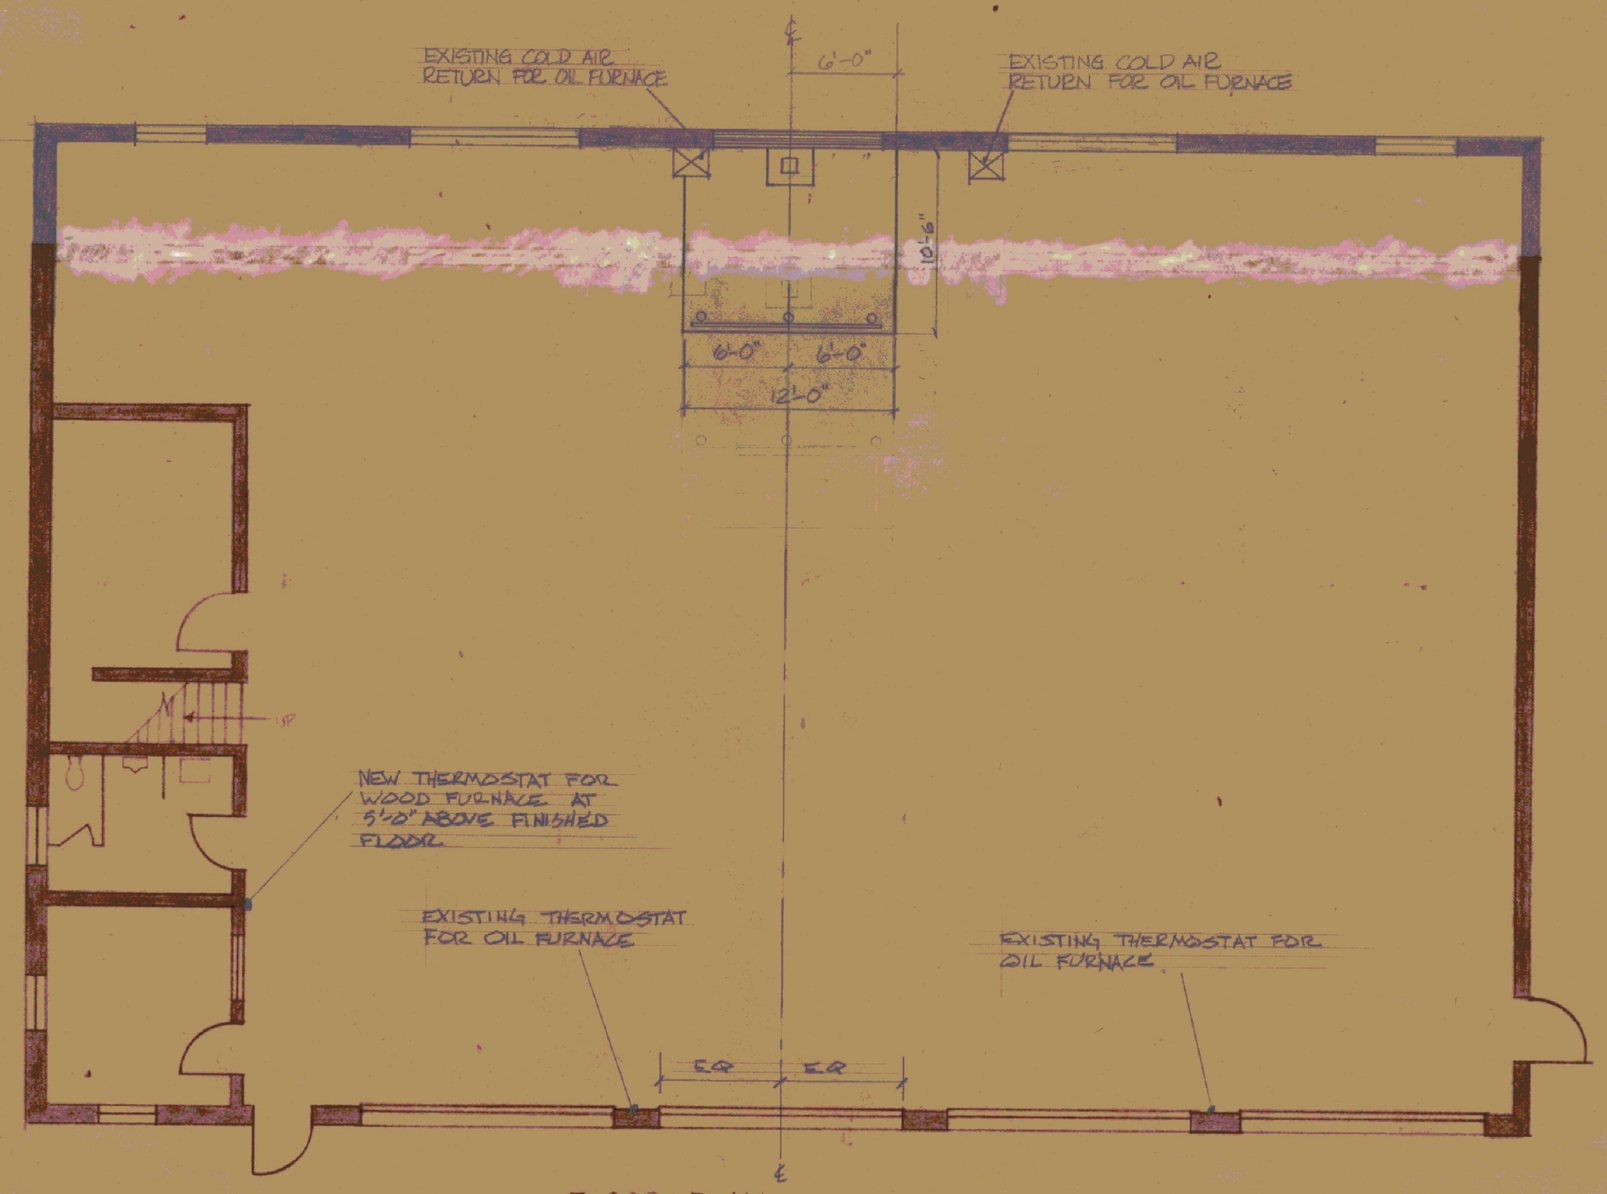

FLOOR PLAN
SCALE: 1/8"=1'-0"

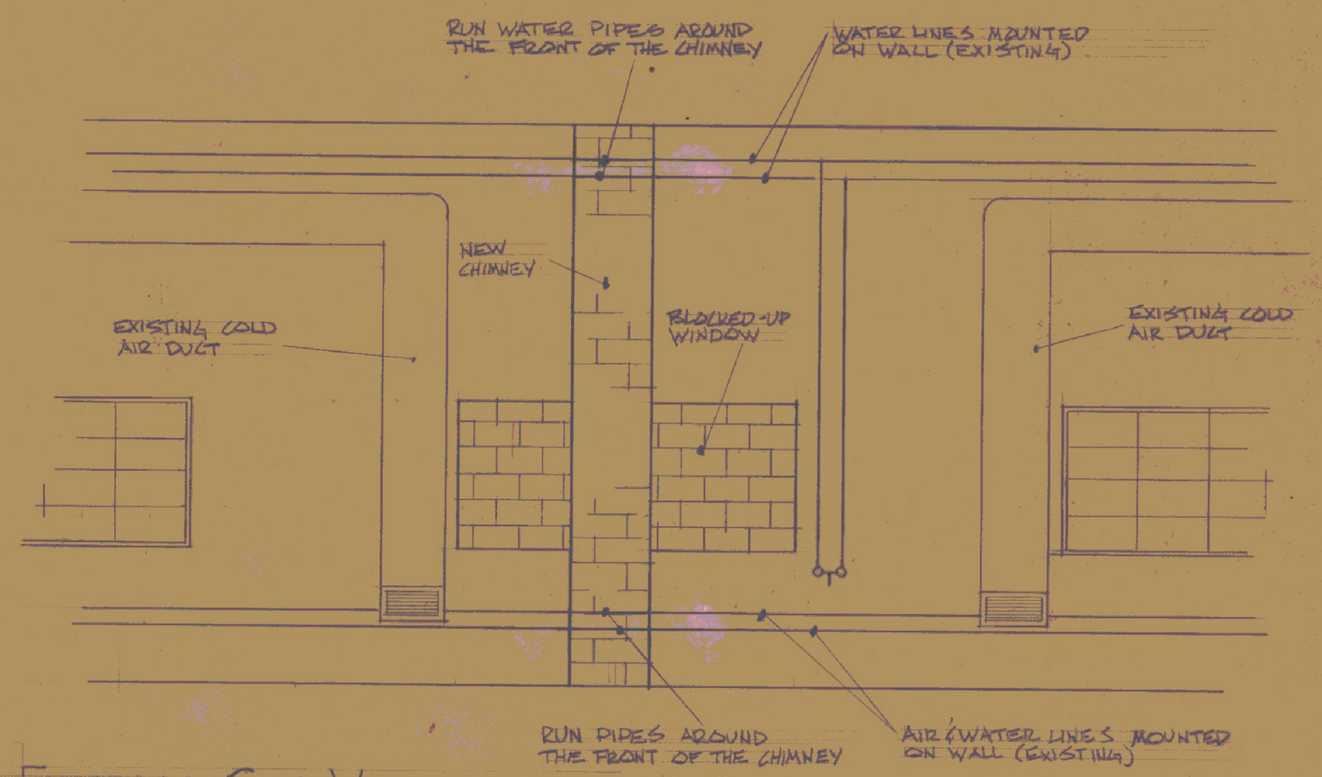

ELEVATION AT SLAB WALL NOT TO SCALE

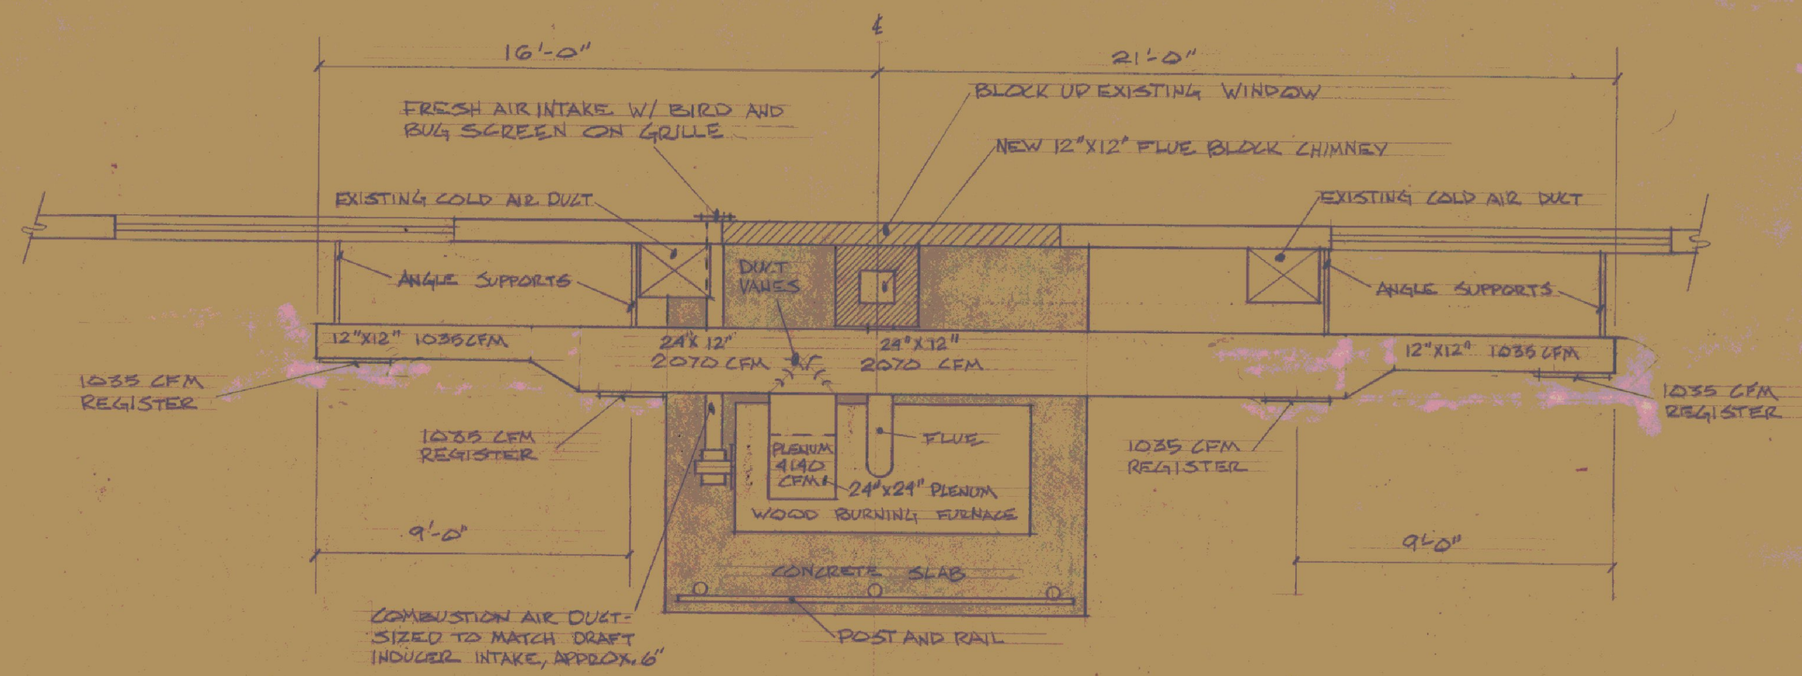

NOTE:
FOR ADDITIONAL DETAILS, SEE TYPICAL DETAILS SHEET Nº 2

PLAN AT FURNACE SLAB SCALE 1/4"=1'-0"

STATE OF VERMONT
DIVISION OF STATE BUILDINGS
AGENCY OF ADMINISTRATION
MONTPELIER, VERMONT

WOOD BURNING FURNACE INSTALLATION
AT THE AGENCY OF TRANSPORTATION GARAGE
RANDOLPH, VERMONT

DATE:	SCALE:	REVISIONS:	DWG. NO.
7-21-80	AS NOTED	10-17-80 KH 3-9-81 HF	
DRAWN BY: HF/HANSON	APPROVED BY: J.M. Moore		1 OF 3