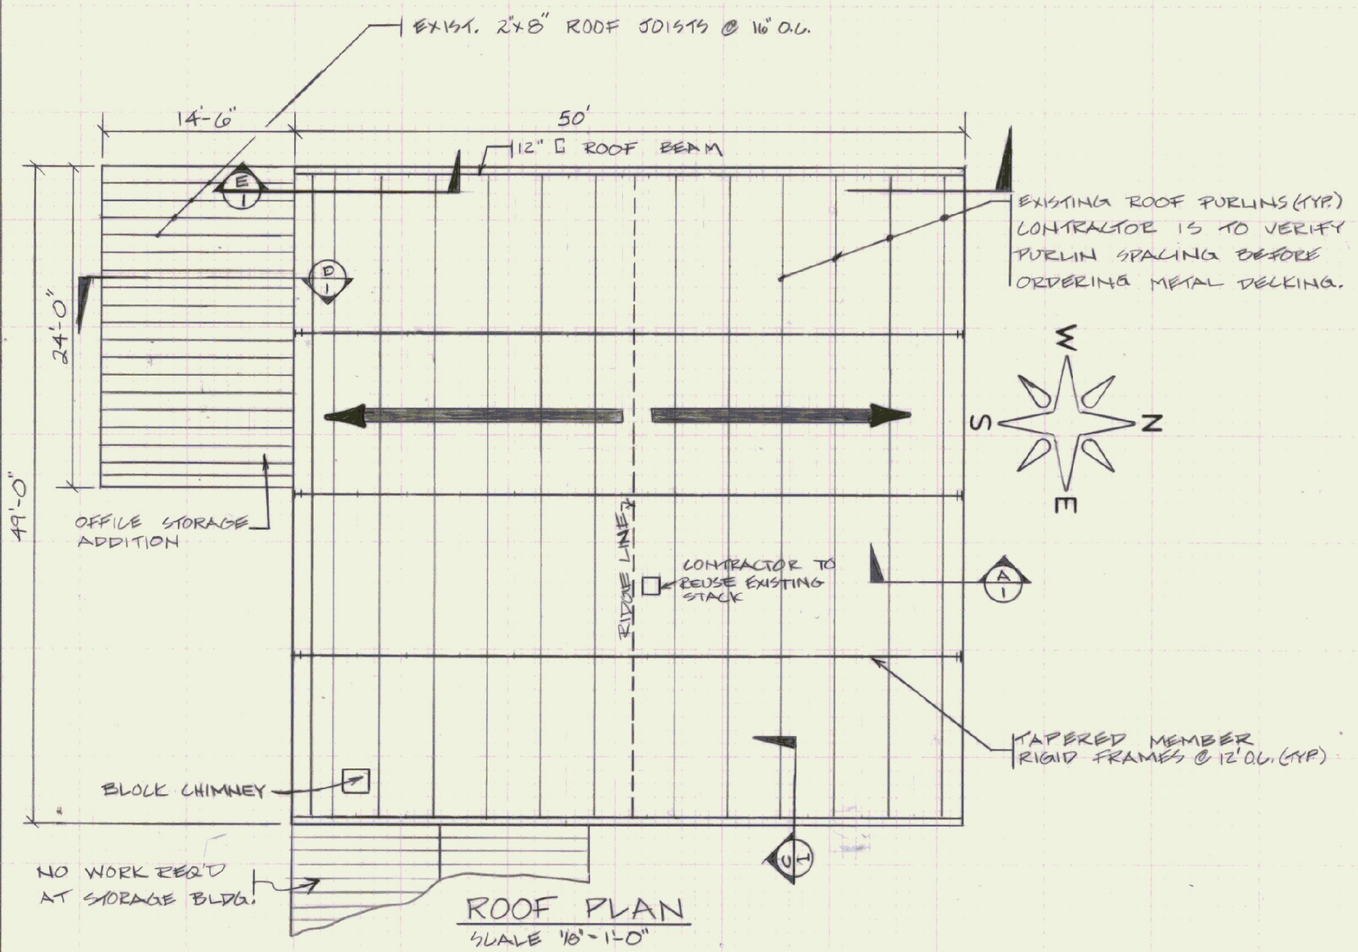

ROOF PLAN
SCALE 1/8" = 1'-0"

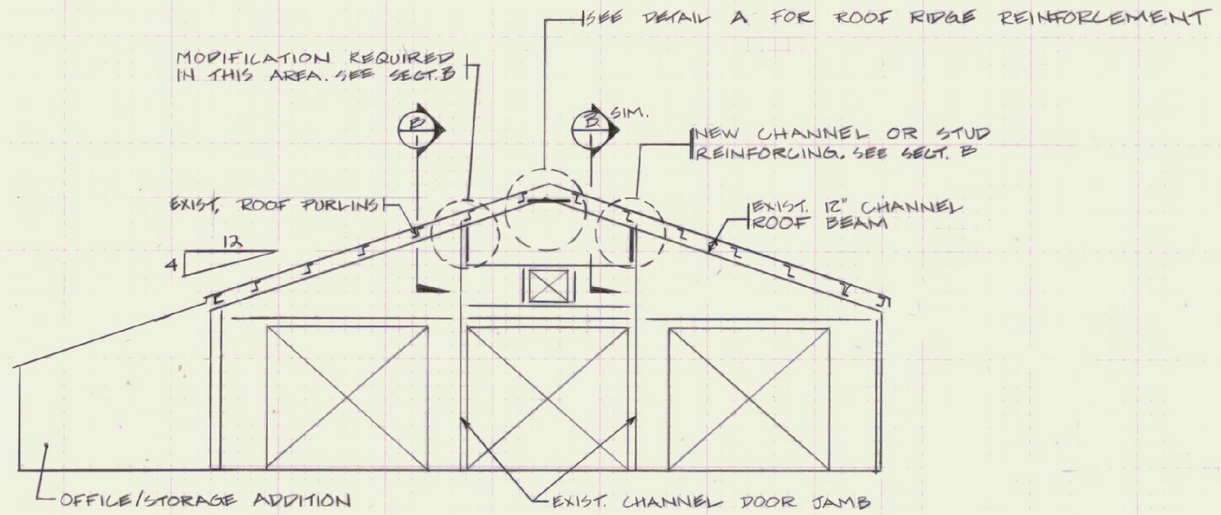

SECTION "E"
SCALE 1/8" = 1'-0"

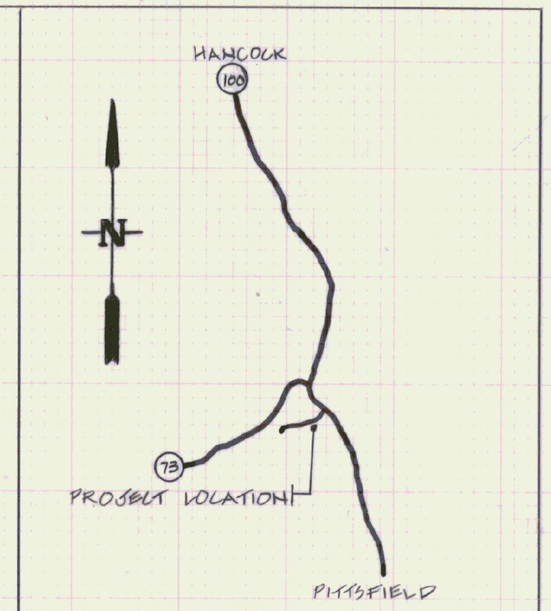

LOCATION MAP
N.T.S.

NOTES.

1) REMOVE EXISTING ROOFING & INSULATION ON GARAGE & OFFICE ADDITION.

2) NEW 22 GA. 1½" DEEP TYPE B GALV. METAL DECK (G 90) TO BE WELDED TO EXISTING METAL PURLINS & SCREWED TO NEW 2x10s. MANUFACTURER TO BE UNITED STEEL DECK OR APPROVED EQUAL.

3) NEW ROOFING TO BE 26 GA. GALVANIZED STEEL.

4) ADD NEW PURLINS FULL LENGTH OF BLDG. @ RIDGE AS SHOWN.

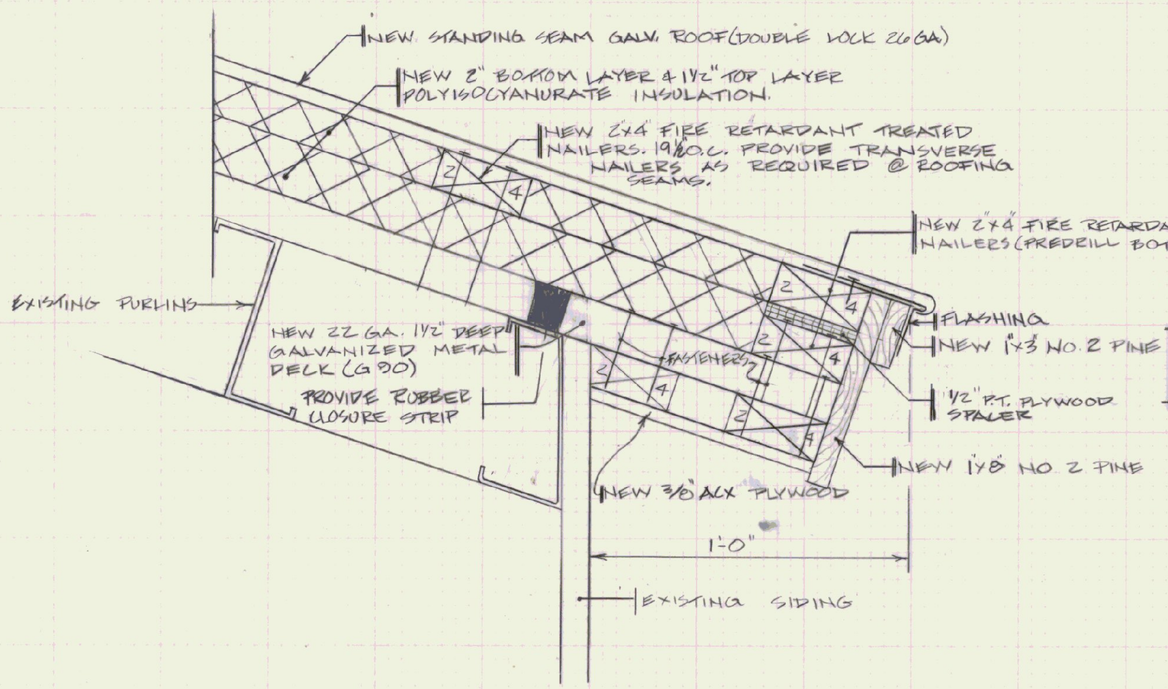

SECTION "A"
N.T.S.

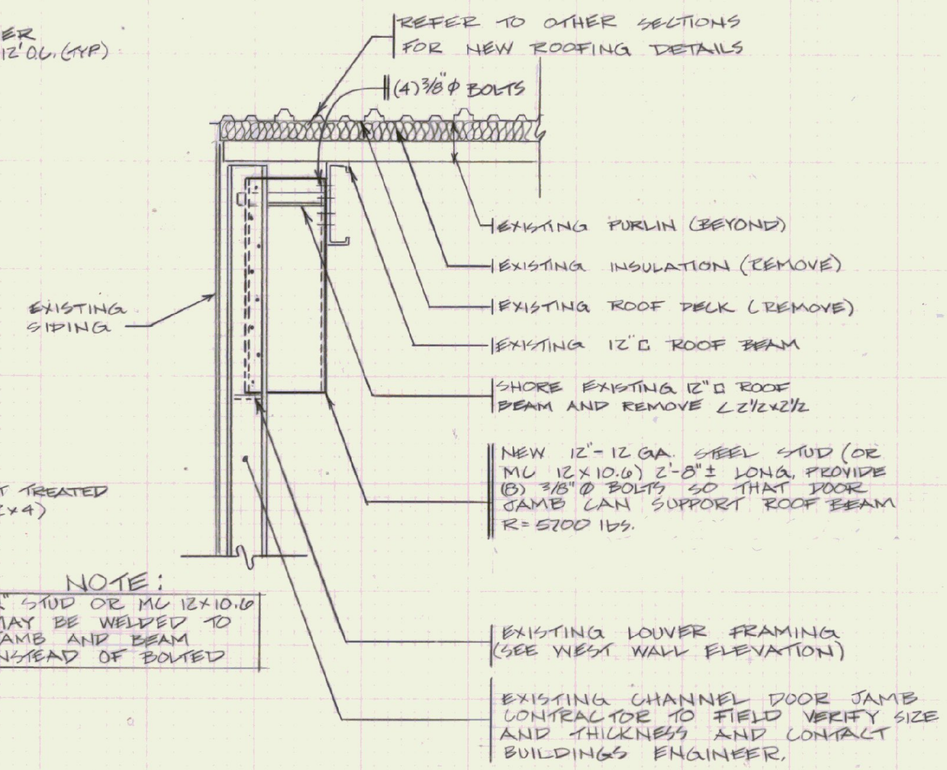

NOTE:
12" STUD OR MC 12x10.6 MAY BE WELDED TO JAMB AND BEAM INSTEAD OF BOLTED

SECTION "B"
SCALE 3/4" = 1'-0"

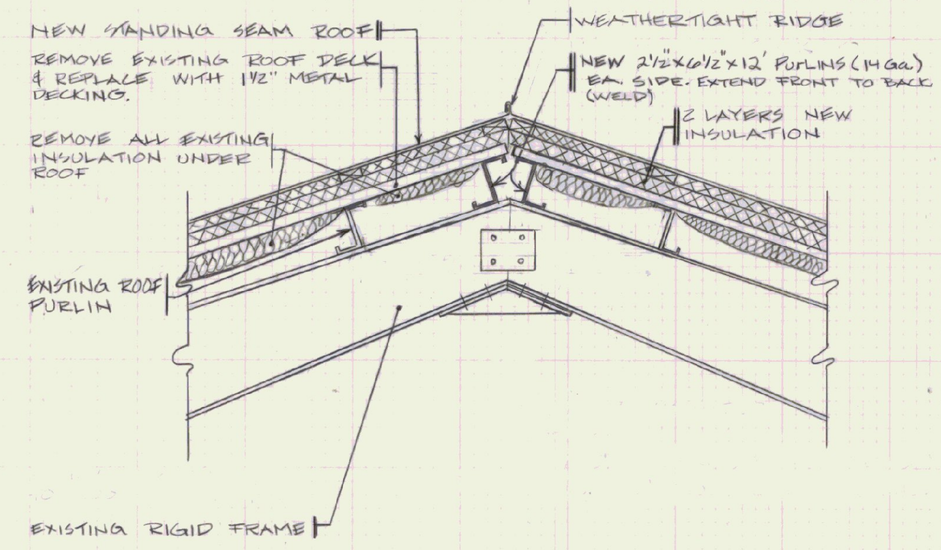

DETAIL "A" ROOF RIDGE
SCALE 3/4" = 1'-0"

ALTERNATE PROPOSALS BY PRE-ENGINEERED BUILDING SUPPLIERS WILL BE CONSIDERED. HOWEVER, THEY MUST NOT HAVE MORE THAN 4 PSF ABOVE THE EXISTING PURLINS.

ROOF DESIGN LOAD
40 PSF LIVE LOAD
4 PSF DEAD LOAD
44 PSF

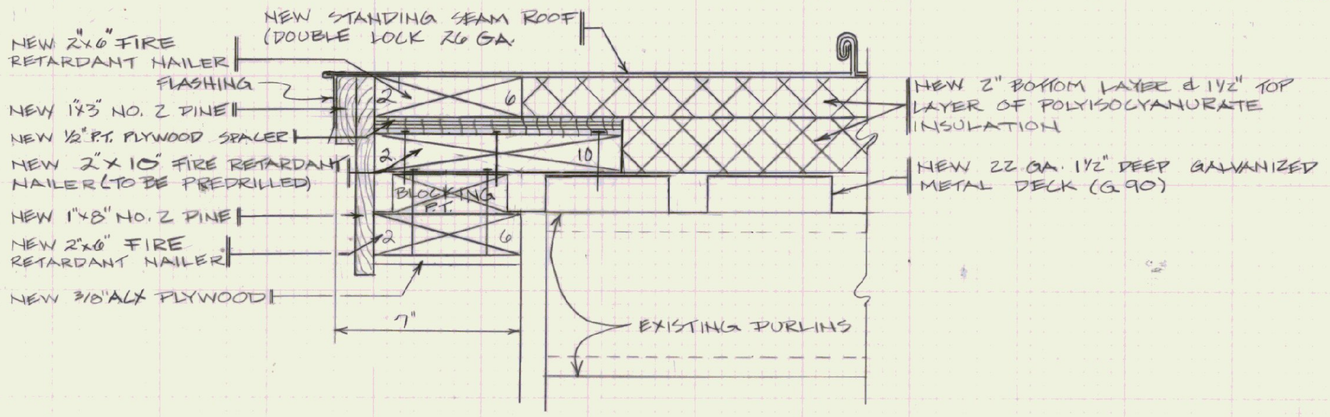

SECTION "C"
N.T.S.

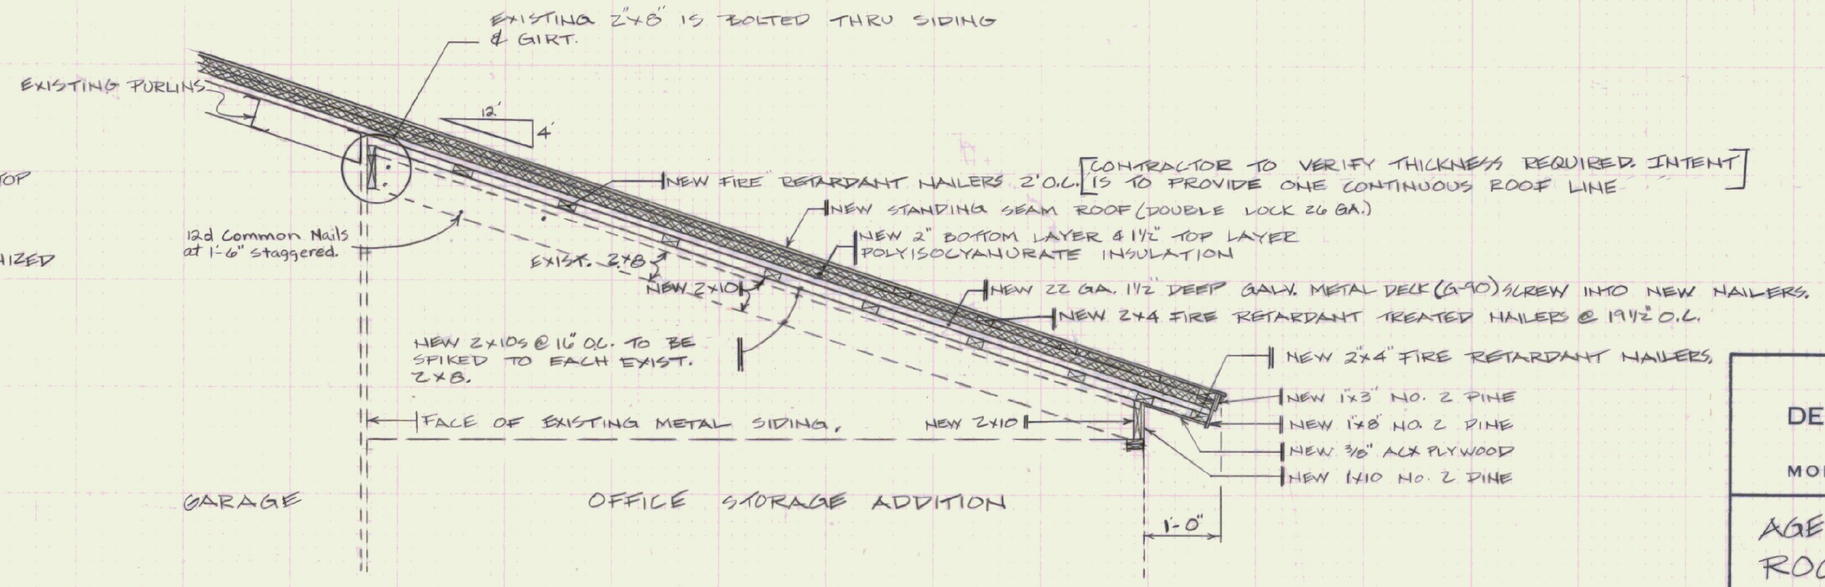

SECTION "D"
N.T.S.

STATE OF VERMONT
DEPARTMENT OF STATE BUILDINGS
AGENCY OF ADMINISTRATION
MONTPELIER, VERMONT

AGENCY OF TRANSPORTATION
ROCHESTER 3 BAY GARAGE
REROOFING PROJECT
ROCHESTER, VERMONT

DATE:	SCALE:	REVISIONS:	DWG. NO.
1-17-86	AS NOTED	1-27-86 6-12-86	R-1
DRAWN BY: R. TETREAULT	APPROVED BY: F. PRATT		1 OF 1